



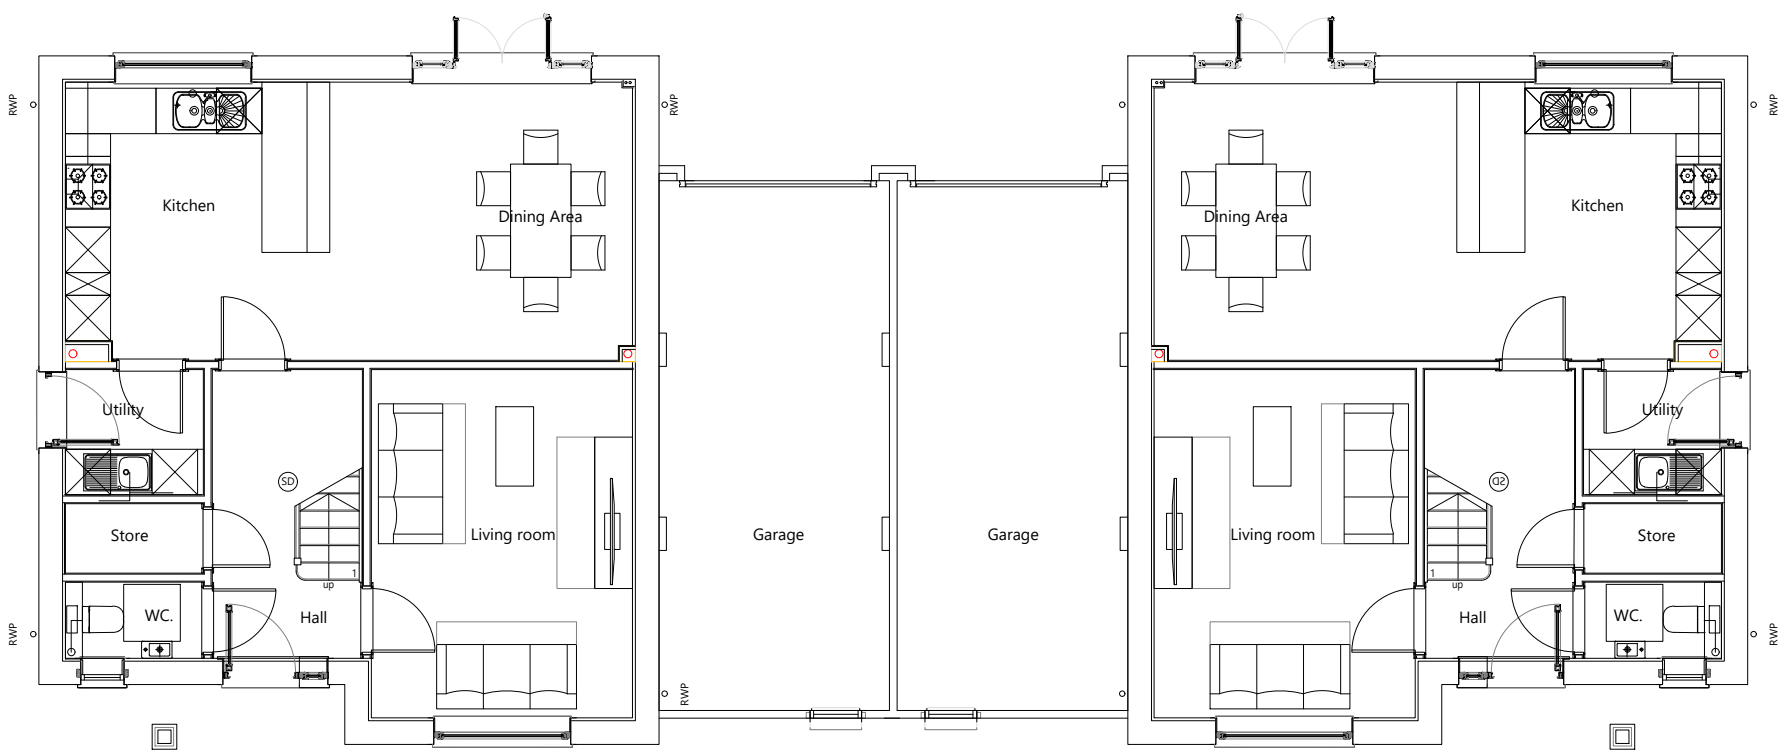

Ground Floor Plan

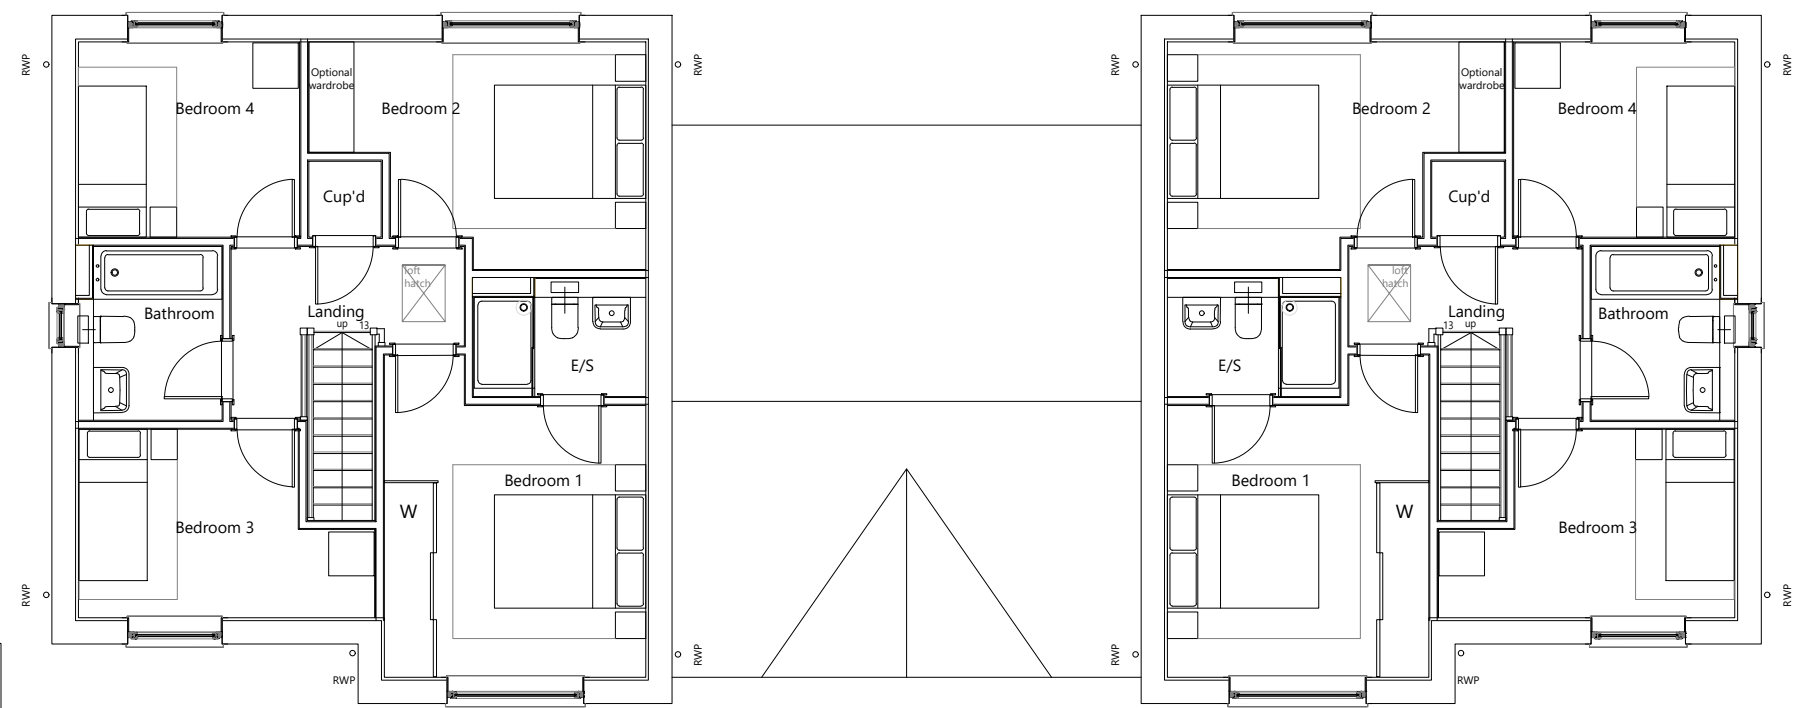

First Floor Plan



House Type	York	Variation	Option
Bedrooms	4	Persons	6
Sq.ft	1314	Sq.m	122.12

PLOT No.
As Drawn - 5-6
Handed -

Romsey	T:01794 367703	Rev	Description	Date	Au	Ch
Portishead	T:01275 407000	A	Planning issue	17.10.25	ZC	
London	T:01794 367703					

www.thrivearchitects.co.uk

This drawing is the copyright of Thrive Architects Ltd ©. All rights reserved. Ordnance Survey Data © Crown Copyright. All rights reserved. Licence No. 100007359. Permission is granted to scale from this drawing for the purposes of Local Authority Planning Applications only. For all other purposes DO NOT scale from this drawing. Contractors, sub-contractors and suppliers are to check all relevant dimensions and levels of the site and building before commencing any shop drawings or building work. Any discrepancies should be recorded to the Architect. Where applicable this drawing is to be read in conjunction with the Consultants' drawings / Clients' Construction Specification.

Project	Melksham Road, Holt				
Drawing	House Block 4 Floor Plans				
Client	Redcliffe Homes				
Job no.	REDC250527	Date	15.09.25		
Dwg no.	HB.4.p.1	Rev.	A		
Author	ZC	Checker	ZC	Scale	1:100 at A3
Status	PLANNING		Office	Romsey	
Client ref.					

