


Planning

CLIENT  
Mr & Mrs McCormick

ADDRESS  
Netherby Cottage  
Hazelbury Hill  
Box  
SN13 8LB

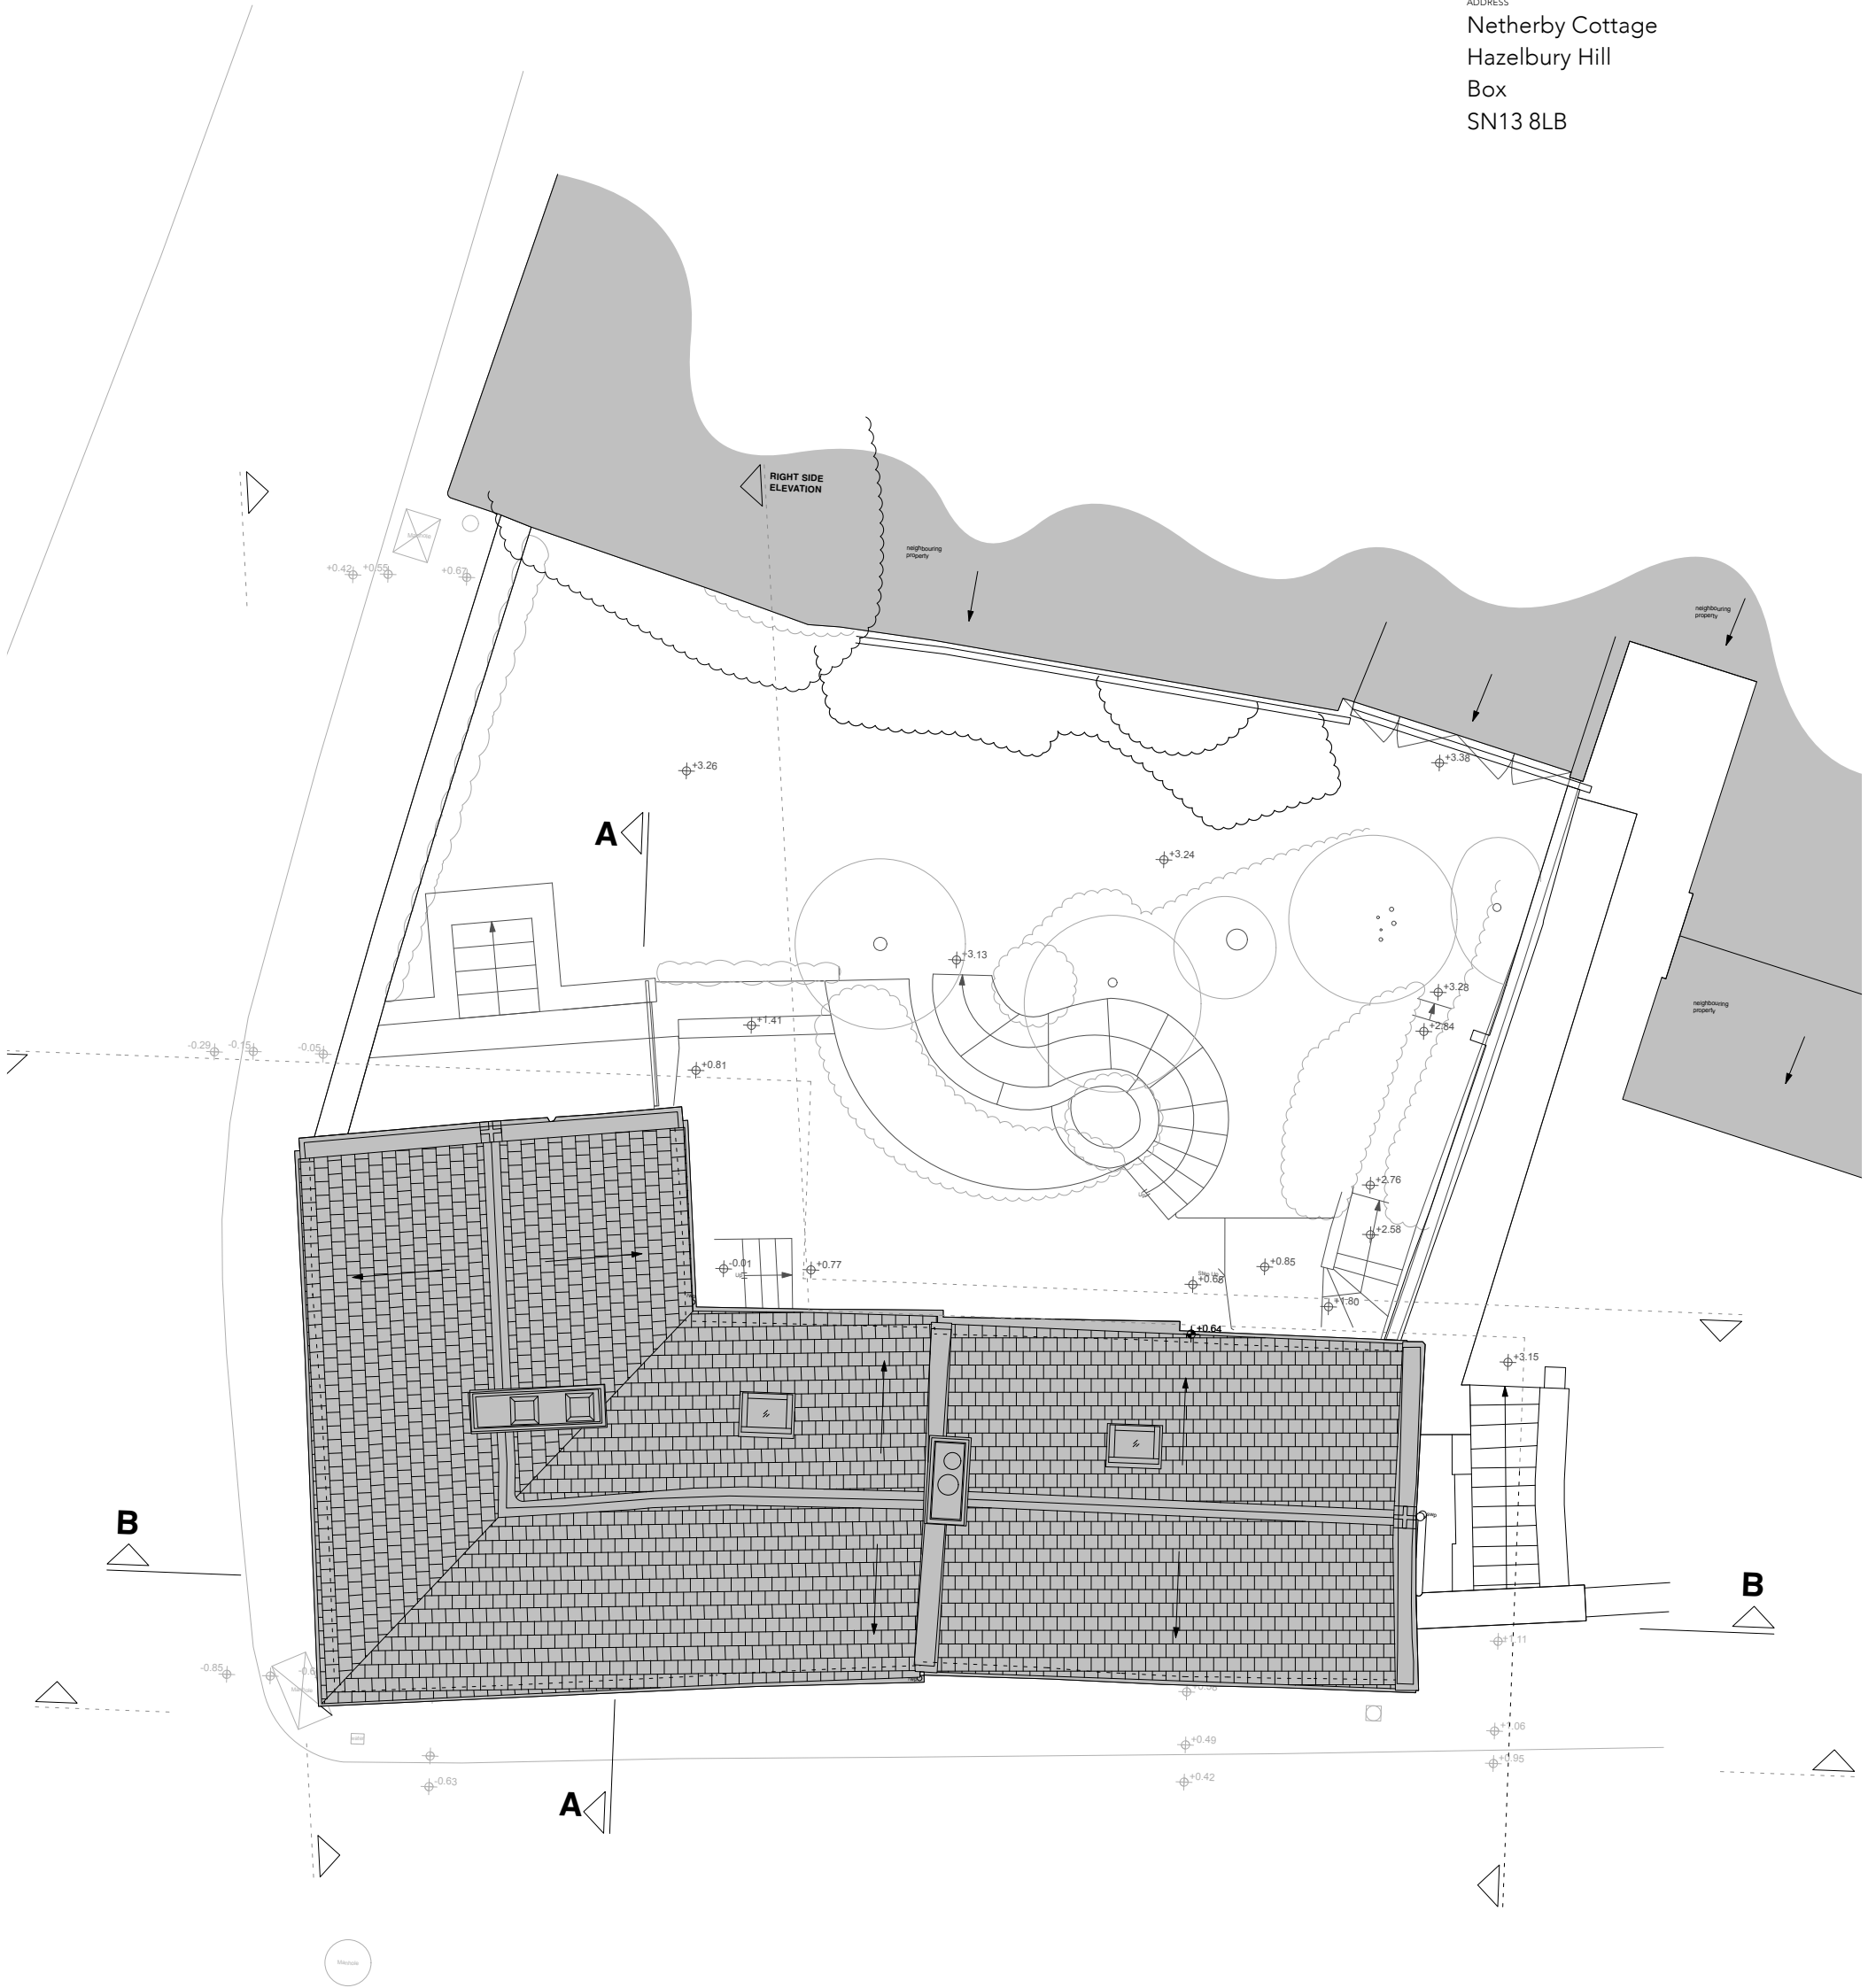

| REV. | DATE | NOTES |
|------|------|-------|
| 0    |      |       |
| 1    |      |       |
| 2    |      |       |
| 3    |      |       |
| 4    |      |       |
| 5    |      |       |

EX Roof Plan

| PROJECT | STAGE  | DRAWING  | REV | DRAWN |
|---------|--------|----------|-----|-------|
| 758     | 3      | 05       |     | IH    |
| SCALE   | SIZE   | CREATION |     |       |
| 1:100   | @ A3 P | FEB 2025 |     |       |

**ARTEL** **31**  
architects that build

artel31.co.uk · 01249 445656 · 5 Union Road SN15 1HW

THIS DRAWING IS COPYRIGHT © OF ARTEL31 LIMITED  
REPRODUCTION IS ONLY TO TAKE PLACE WITH PRIOR WRITTEN AUTHORITY  
ALL DIMENSIONS TO BE CONFIRMED ON SITE BEFORE ANY WORK COMMENCES  
ANY DISCREPANCIES FOUND IN DRAWINGS OR OTHER DOCUMENTATION MUST  
BE BROUGHT TO THE ATTENTION OF THE ARCHITECT BEFORE PROCEEDING