




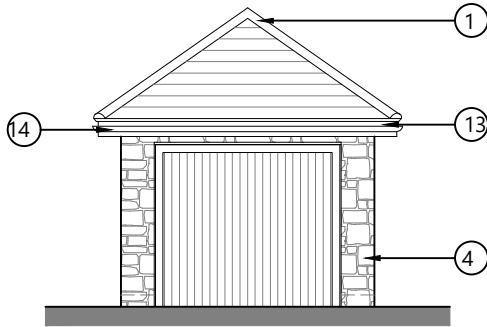


Front Elevation

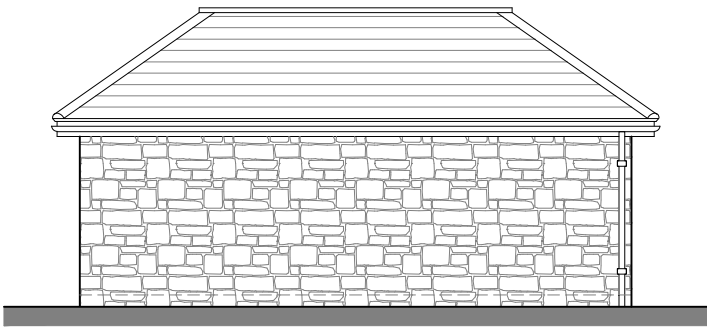


Side Elevation

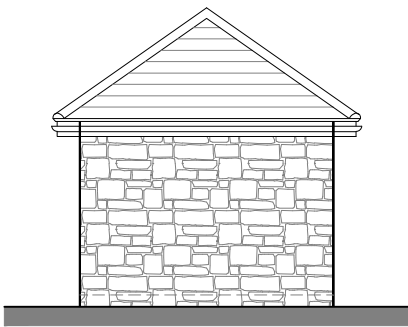


Rear Elevation

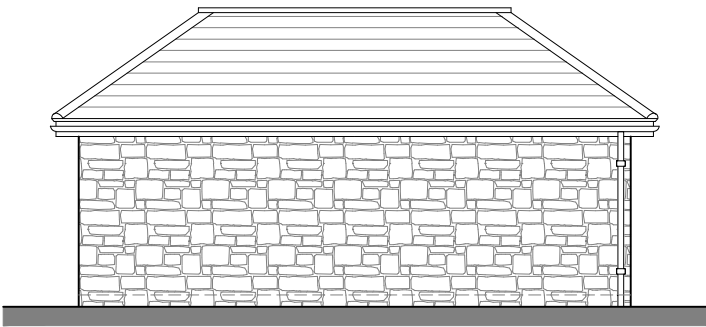

Side Elevation

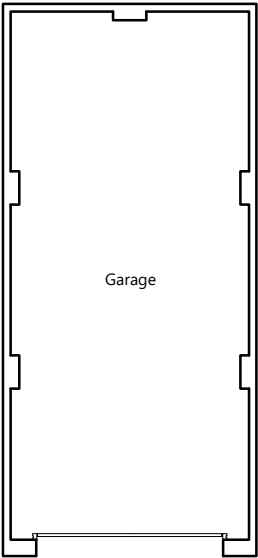

Ground Floor Plan

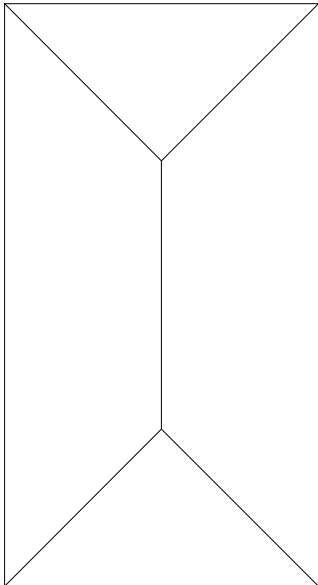

Roof Plan

Materials

(To be read in conjunction with DBML.01, Materials layout drawing)

- | | | |
|----------------------------------|---------|--------------------------------------|
| 1. Red, grey or brown roof tiles | 6. N/A | 11. N/A |
| 2. N/A | 7. N/A | 12. N/A |
| 3. N/A | 8. N/A | 13. White UPVC fascias & bargeboards |
| 4. Stone natural | 9. N/A | 14. Black rainwater goods |
| 5. N/A | 10. N/A | 15. N/A |
| | | 16. N/A |

scale 1:100



Romsey T:01794 367703
Portishead T:01275 407000
London T:01794 367703

www.thrivearchitects.co.uk

This drawing is the copyright of Thrive Architects Ltd ©. All rights reserved. Ordnance Survey Data © Crown Copyright. All rights reserved. Licence No. 100007359. Permission is granted to scale from this drawing for the purposes of **Local Authority Planning Applications only**. For all other purposes DO NOT scale from this drawing. Contractors, sub-contractors and suppliers are to check all relevant dimensions and levels of the site and building before commencing any shop drawings or building work. Any discrepancies should be recorded to the Architect. Where applicable this drawing is to be read in conjunction with the Consultants' drawings / Clients' Construction Specification.

Rev	Description
A	Planning Issue

Date	Au	Ch
17.10.25	VB	SC

Project Melksham Road, Holt

Drawing Single Garage Elevations & Floor Plans

Client Redcliffe Homes Ltd

Job no.	REDC250527	Date	26.09.25
---------	------------	------	----------

Dwg no.	S-GAR.02.pe	Rev.	A
---------	-------------	------	---

Author	VB	Checker	ZC	Scale	1:100 at A3
--------	----	---------	----	-------	-------------

Status	PLANNING	Office	Romsey
--------	----------	--------	--------

Client ref.

