


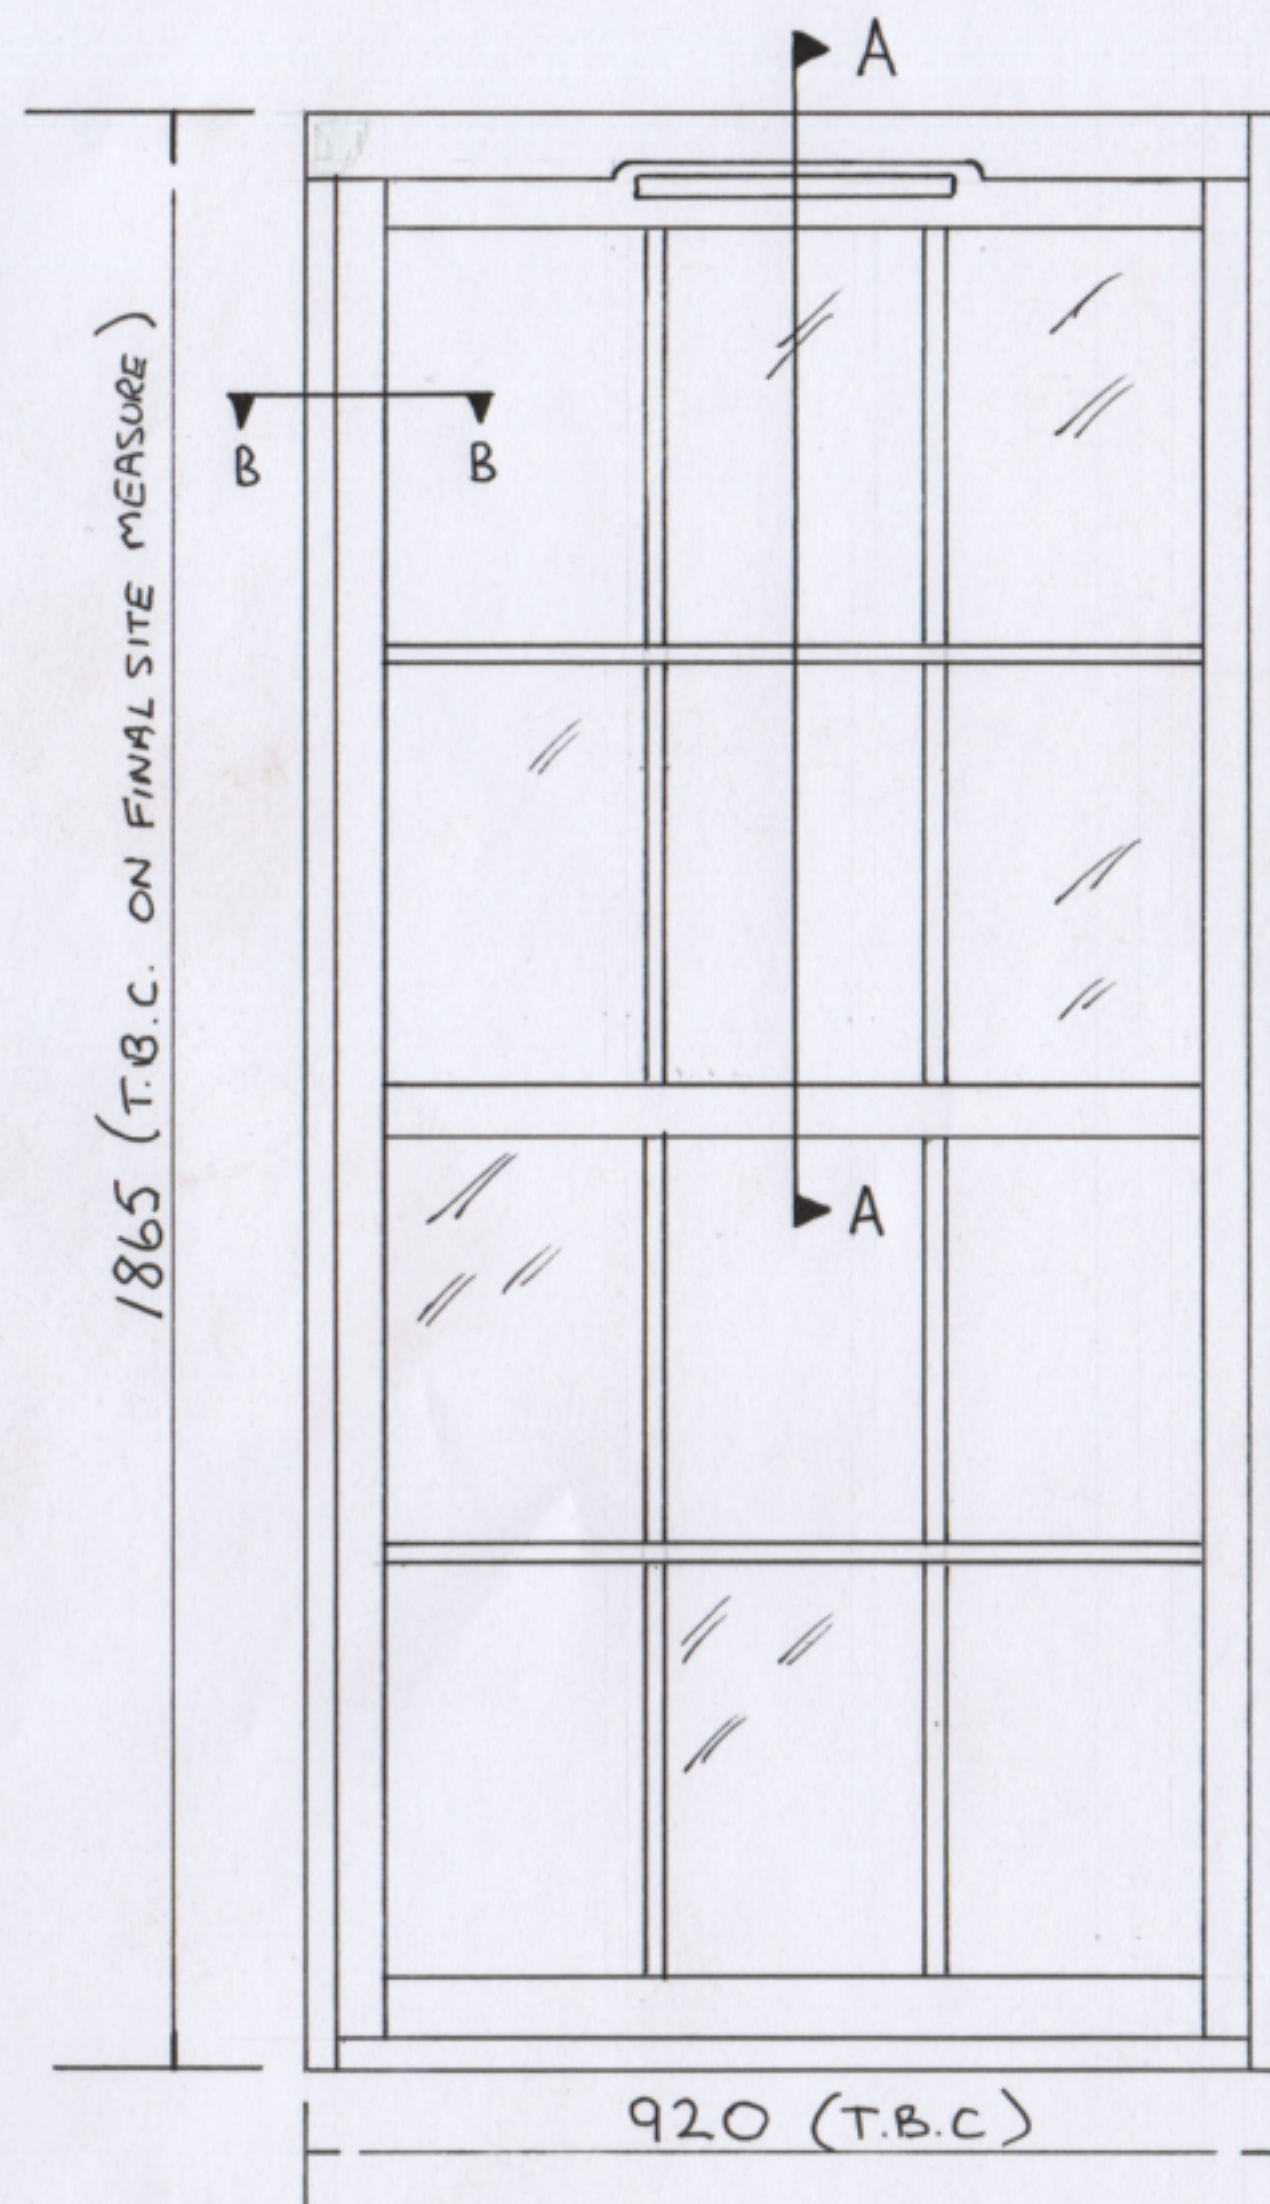

CLIENT : DORA KRISTIANSEN

REF : TILT + SLIDE WINDOW - FRONT ELEVATION

DATE : 17.6.2025

SCALE : 1:10 @ A3

DRAWN BY GARY MILNE

All Aspects Joinery
Unit 30 Marsh Farm
Trowbridge BA14 7PJ