



THIS DRAWING IS COPYRIGHT
Contractor must take site sizes


Any discrepancies between the
drawing and site conditions
should be reported to the
Principal Designer

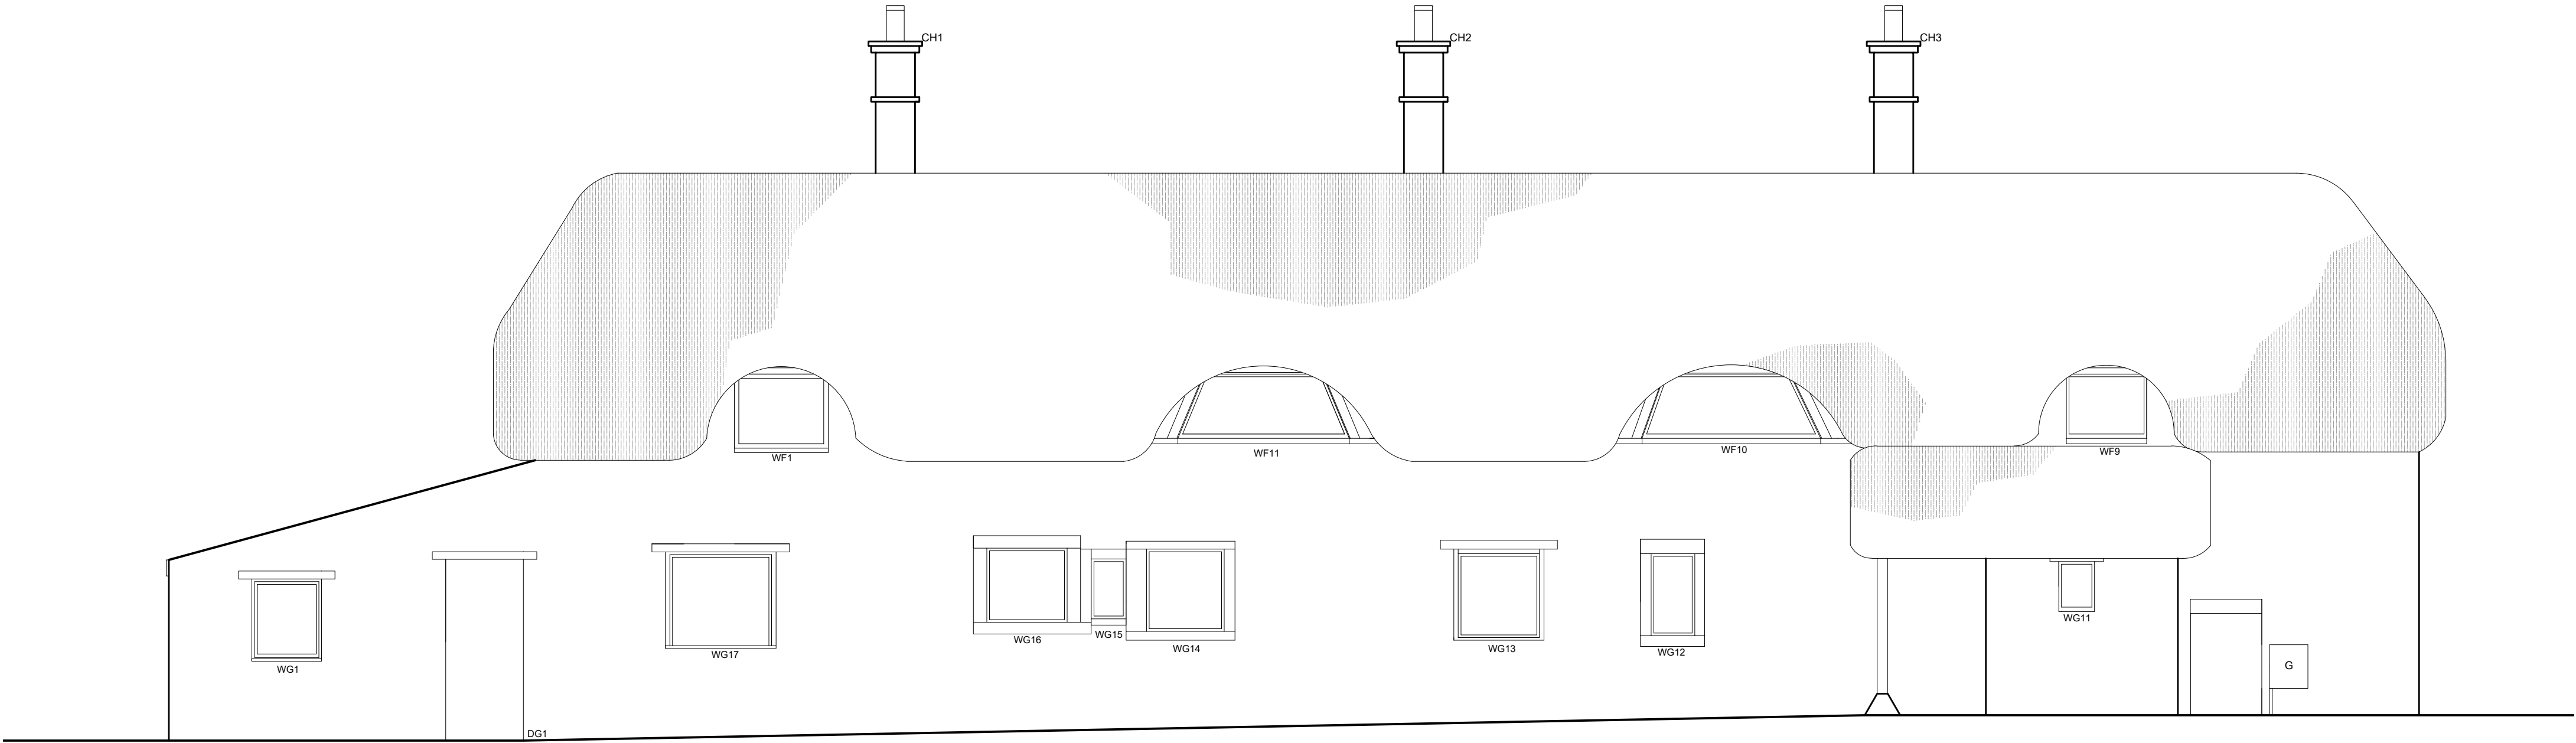


Proposed North Elevation
Scale 1:50

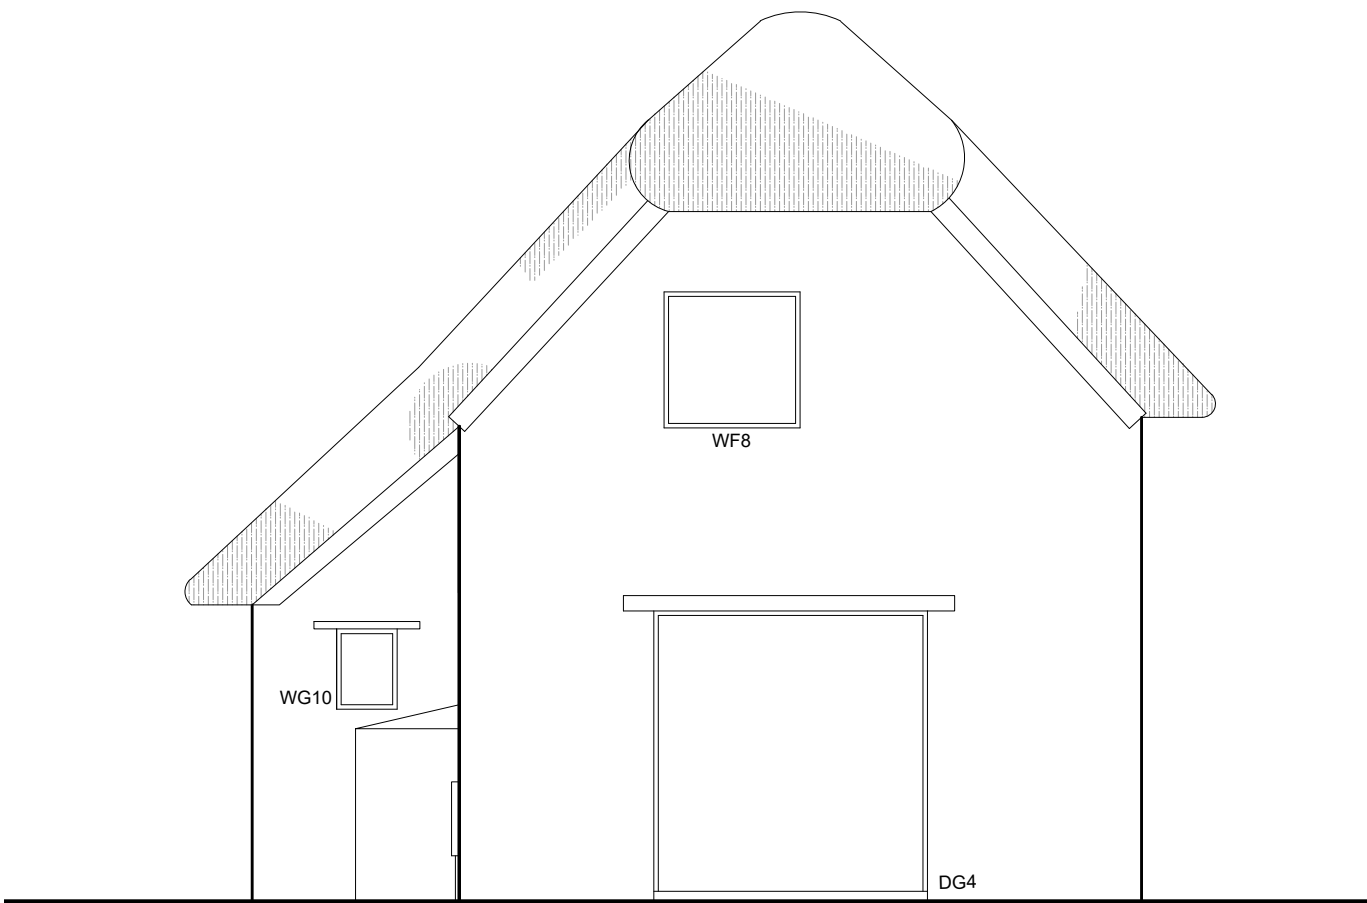


Proposed West Elevation
Scale 1:50

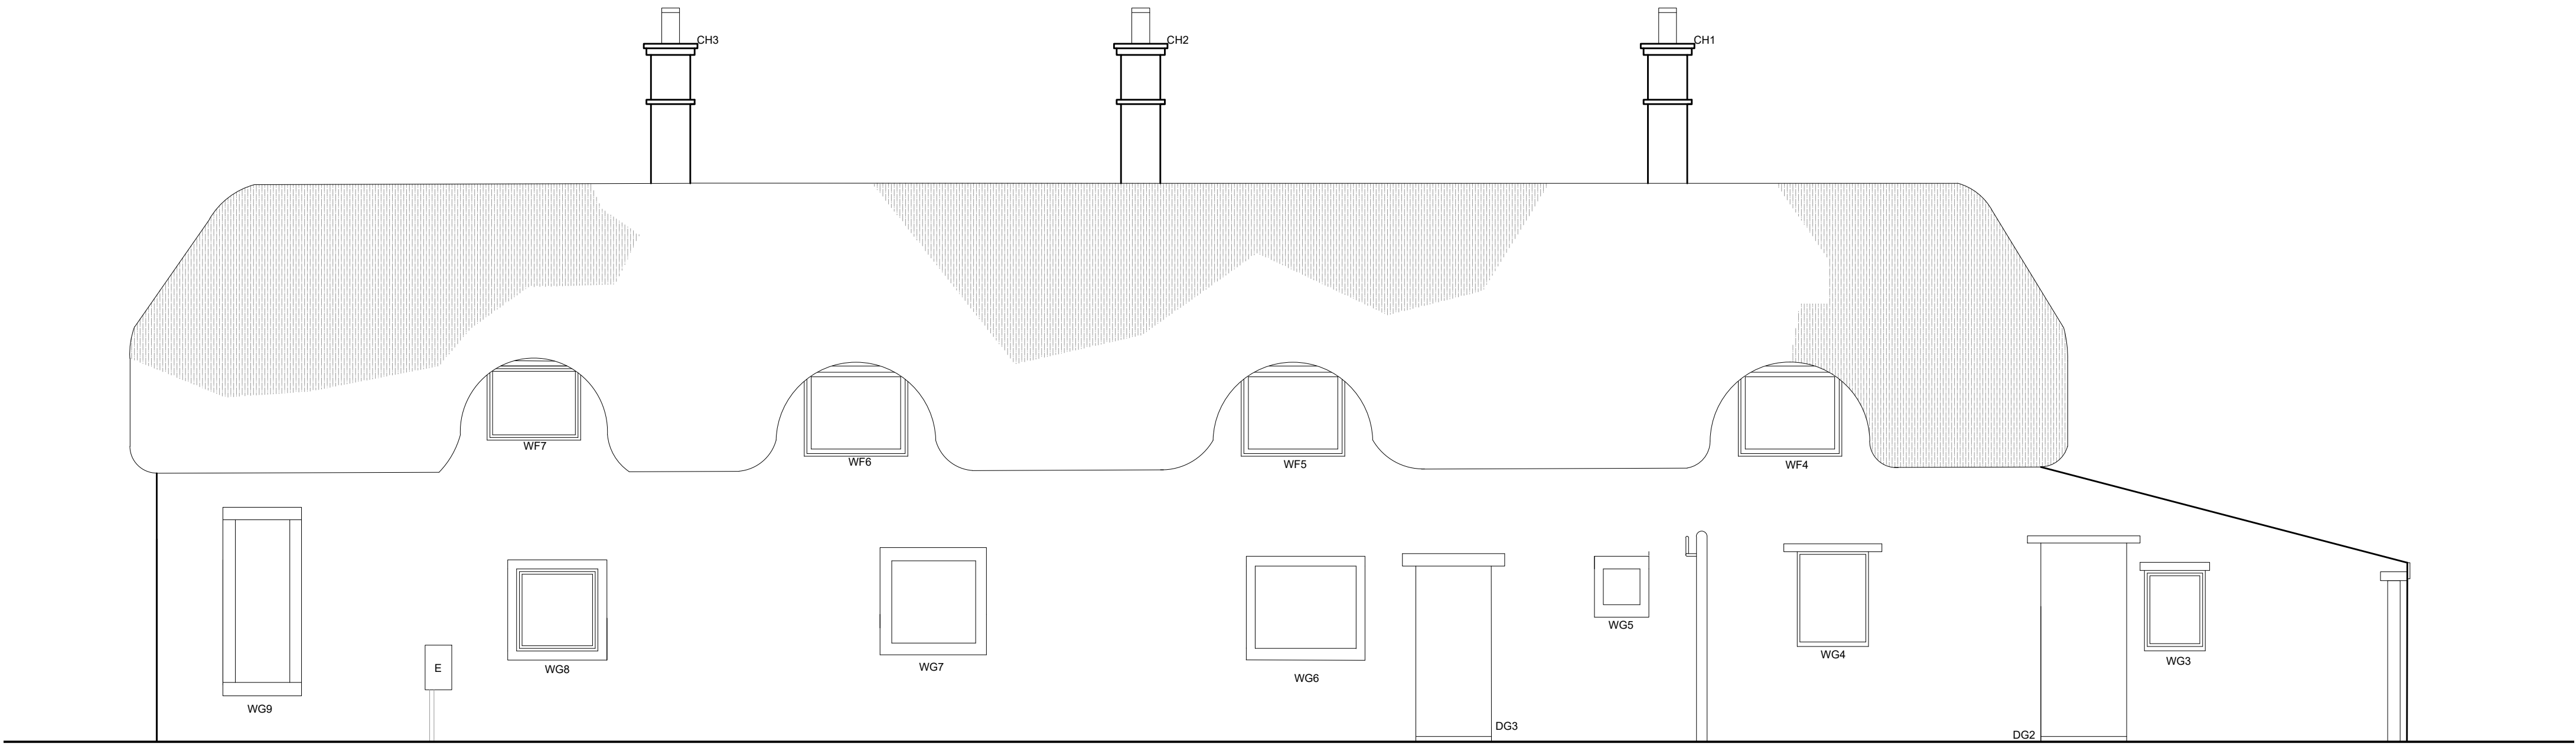

Proposed South Elevation
Scale 1:50

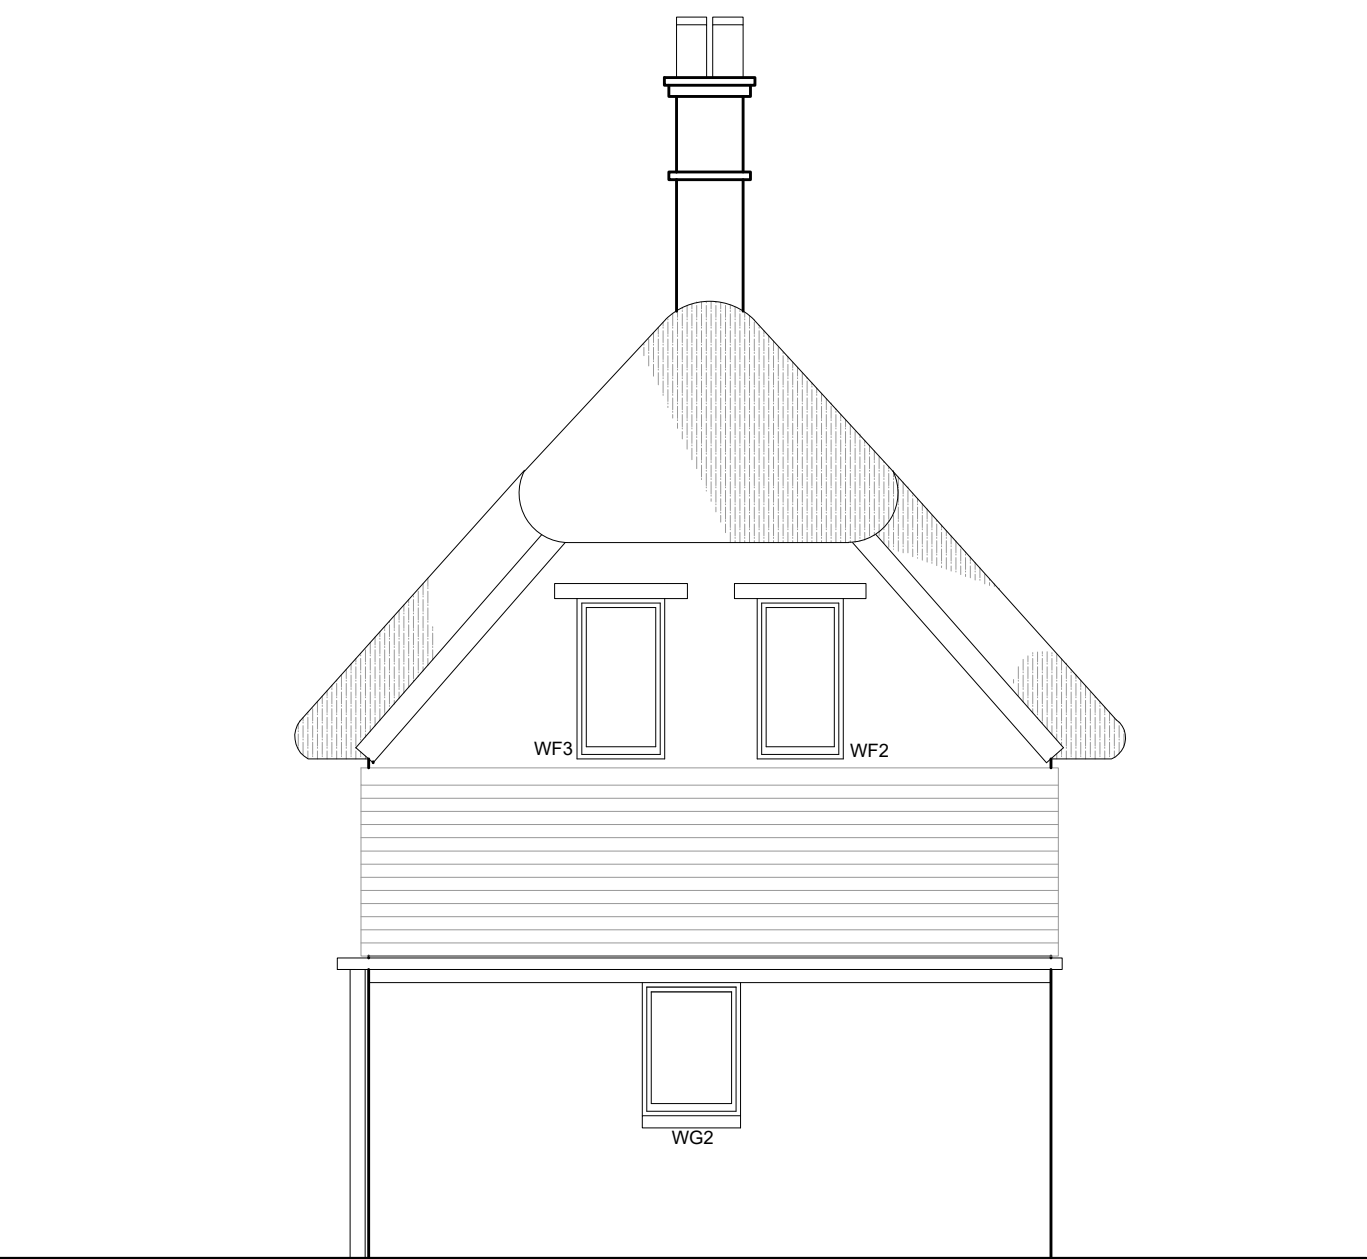

Proposed East Elevation
Scale 1:50

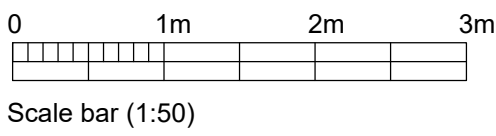

Rev.	Date		Init

Client: Mr O & Mrs E Collins. Bewley Cottage, Bowden Hill, Lacock, SN15 2PW		Drawing: Proposed Elevations		DOLMAN ARCHITECTURAL DESIGNERS BUILDING SURVEYORS COST CONSULTANTS CDM PRINCIPAL DESIGNERS	
Project: Fire Damage Repairs to Cottage	Drawn: JAG	Date: 27/10/2025	Scale: 1:50	Sussex House Bath Road Devizes Wiltshire SN10 2AF	Tel: 01380 729456 Web: www.dolmansurveyors.co.uk Email: info@dolmansurveyors.co.uk
	Drawing number: 4430-06		@ A1		