



THIS DRAWING IS COPYRIGHT
Contractor must take site sizes

Any discrepancies between the
drawing and site conditions
should be reported to the
Principal Designer

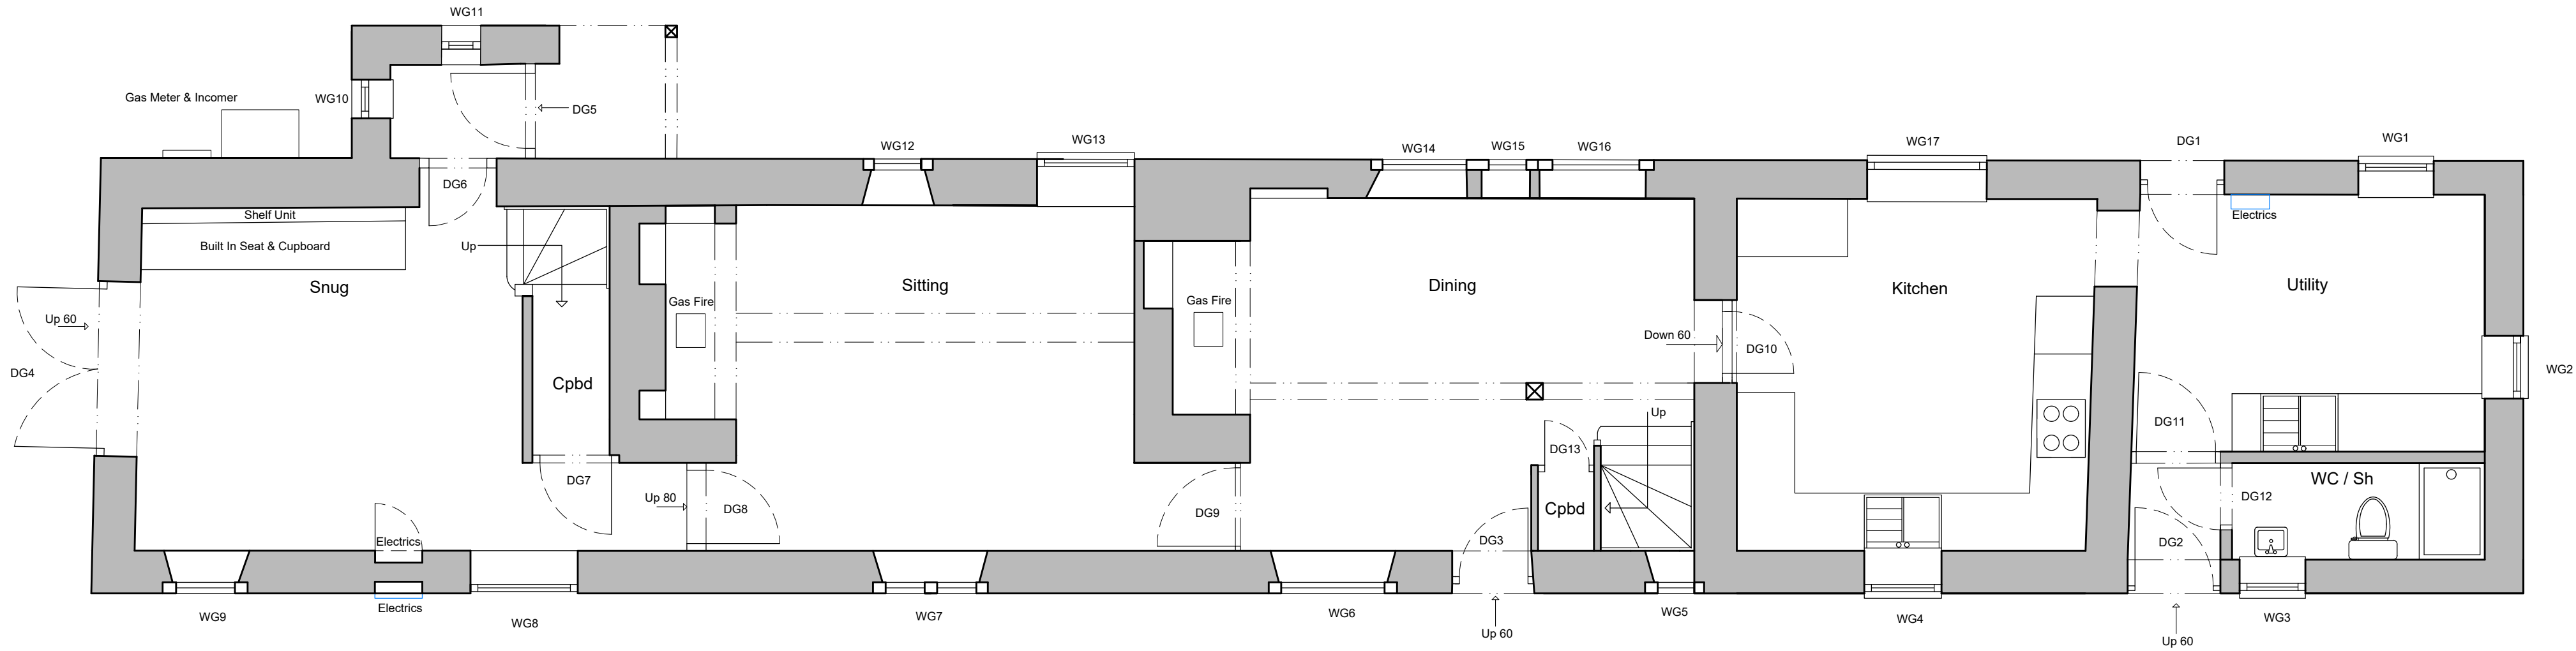

Existing Ground Floor
Scale 1:50

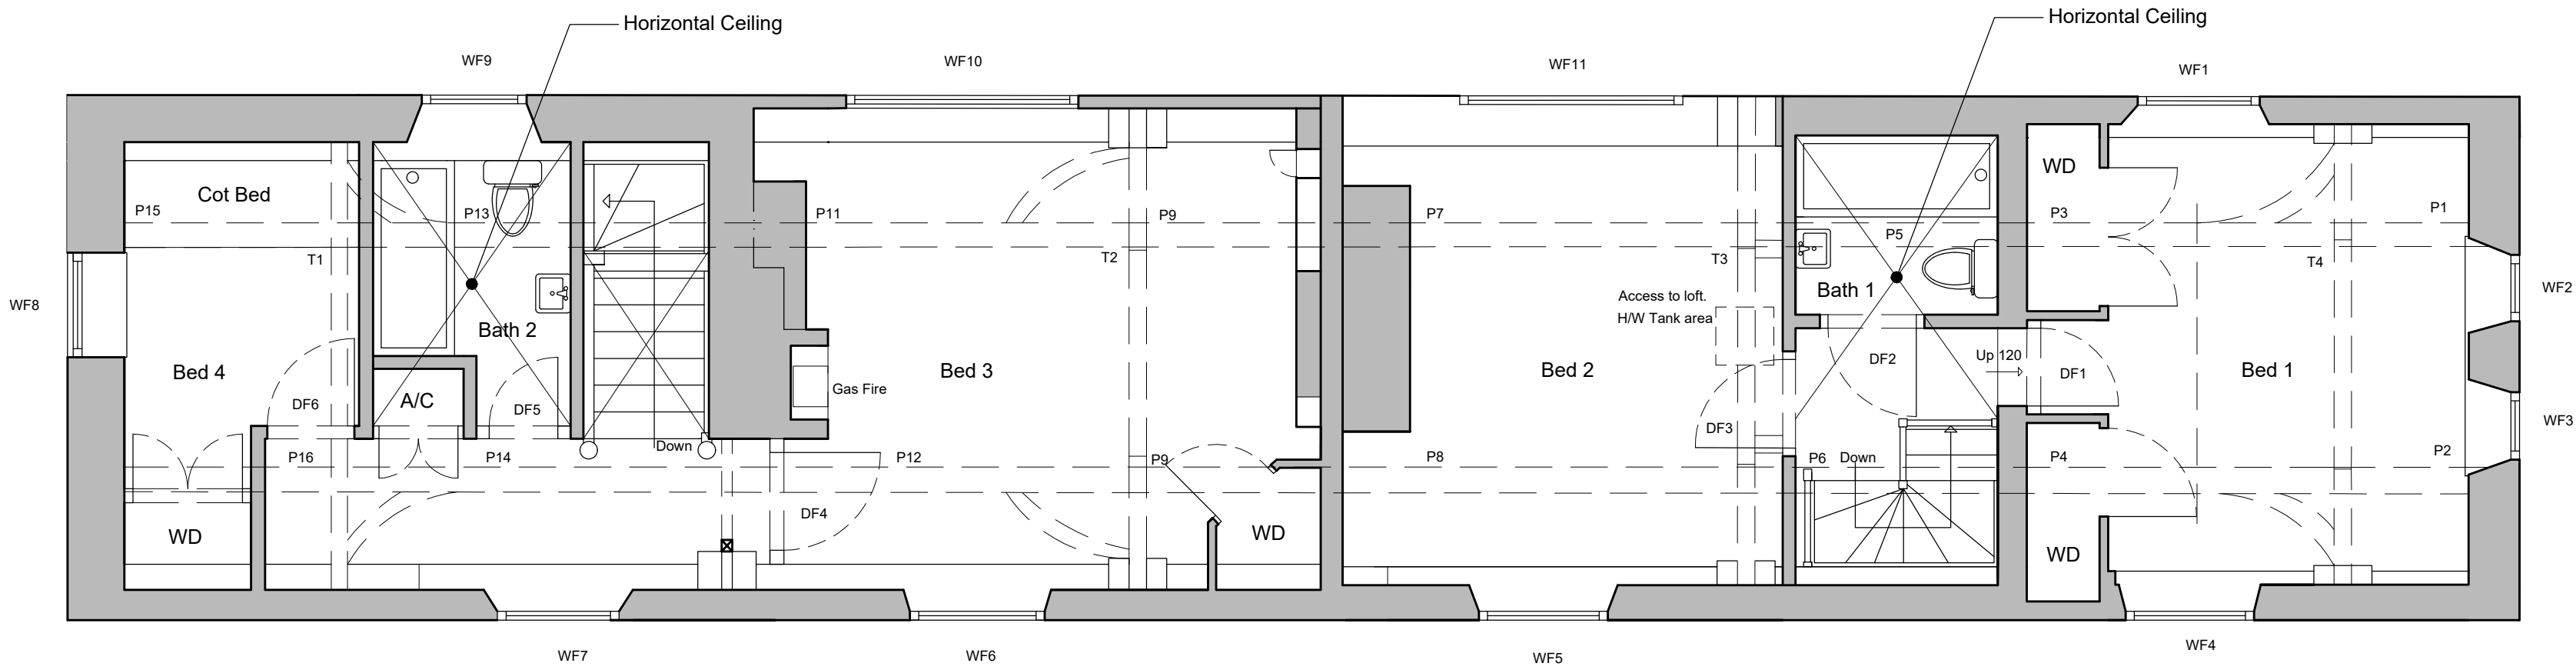

Existing First Floor
Scale 1:50

A	09/10/25	Misc notes added			JAG
Rev.	Date				Init
CLIENT					
Mr O & Mrs E Collins. Bewley Cottage, Bowden Hill, Lacock, SN15 2PW					
PROJECT					
Fire Damage Repairs to Cottage					
DRAWING					
Floor Plans as Existing					
DRAWN:		Date:		Scale:	
JAG		26/08/2025		1:50	
Drawing number:				@ A2	
				Rev. A	
4430 - 02					
DOLMAN					
ARCHITECTURAL DESIGNERS			BUILDING SURVEYORS		
COST CONSULTANTS			CDM PRINCIPAL DESIGNERS		
Sussex House					
Bath Road					
Devizes					
Wiltshire SN10 2AF					
Tel: 01380 729456					
Web: www.dolmansurveyors.co.uk					
Email: info@dolmansurveyors.co.uk					