



THIS DRAWING IS COPYRIGHT  
Contractor must take site sizes


Any discrepancies between the  
drawing and site conditions  
should be reported to the  
Principal Designer

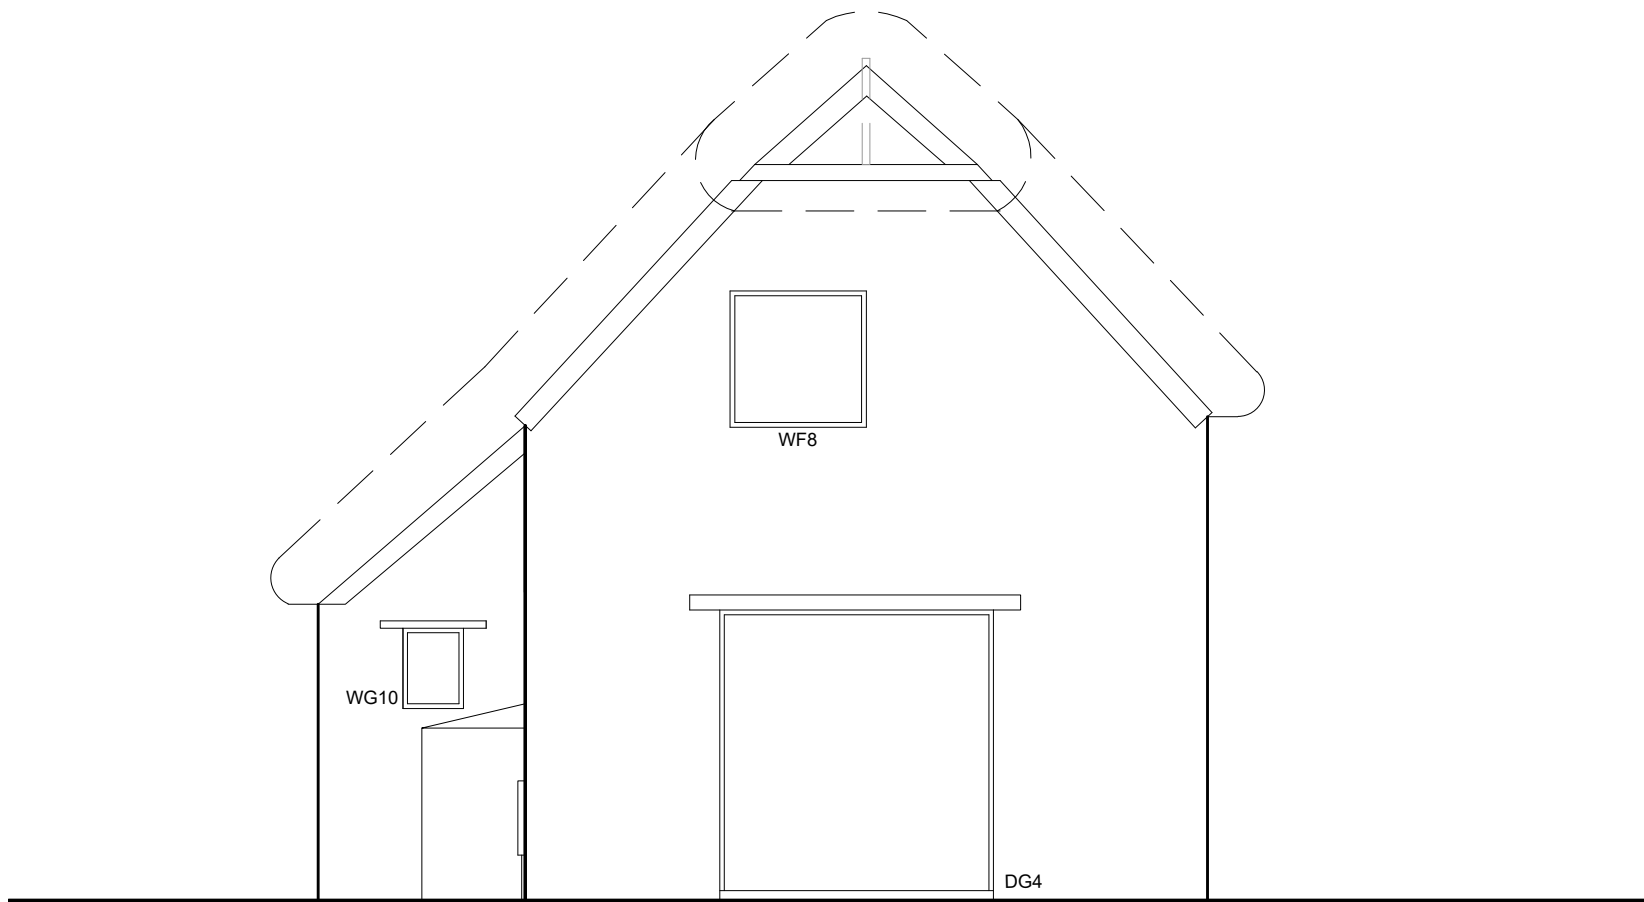

Existing West Elevation  
Scale 1:50

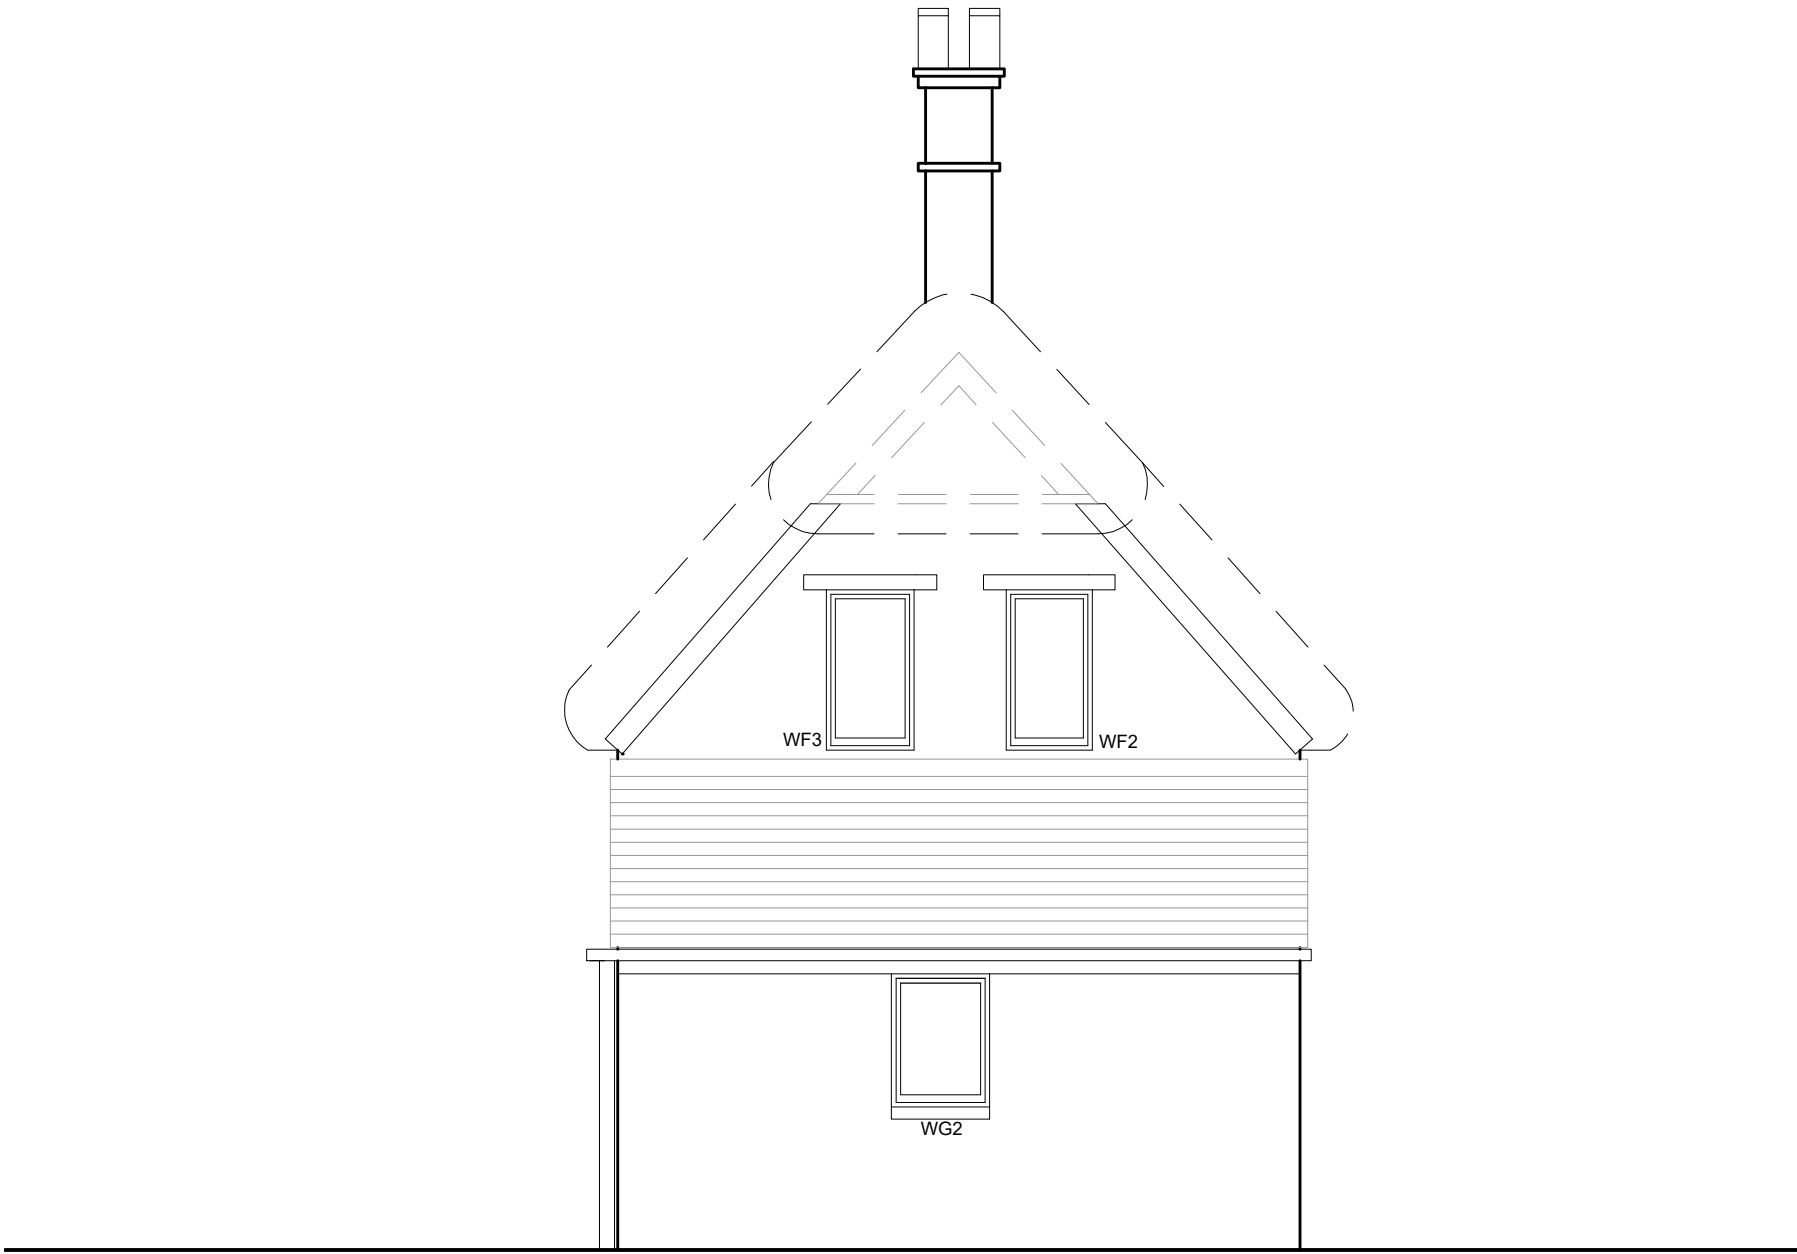

Existing East Elevation  
Scale 1:50

 

Scale bar (1:50)

|      |      |  |      |
|------|------|--|------|
|      |      |  |      |
| Rev. | Date |  | Init |

CLIENT  
Mr O & Mrs E Collins.  
Bewley Cottage, Bowden Hill,  
Lacock, SN15 2PW

PROJECT  
Fire Damage Repairs to Cottage

DRAWING  
Existing East & West Elevations

|                              |                     |                        |
|------------------------------|---------------------|------------------------|
| DRAWN:<br>JAG                | Date:<br>08/10/2025 | Scale:<br>1:50<br>@ A2 |
| Drawing number:<br>4430 - 04 | Rev.                |                        |

**DOLMAN**  
ARCHITECTURAL DESIGNERS BUILDING SURVEYORS  
COST CONSULTANTS CDM PRINCIPAL DESIGNERS  
Sussex House  
Bath Road  
Devizes  
Wiltshire SN10 2AF  
Tel: 01380 729456  
Web: www.dolmansurveyors.co.uk  
Email: info@dolmansurveyors.co.uk