



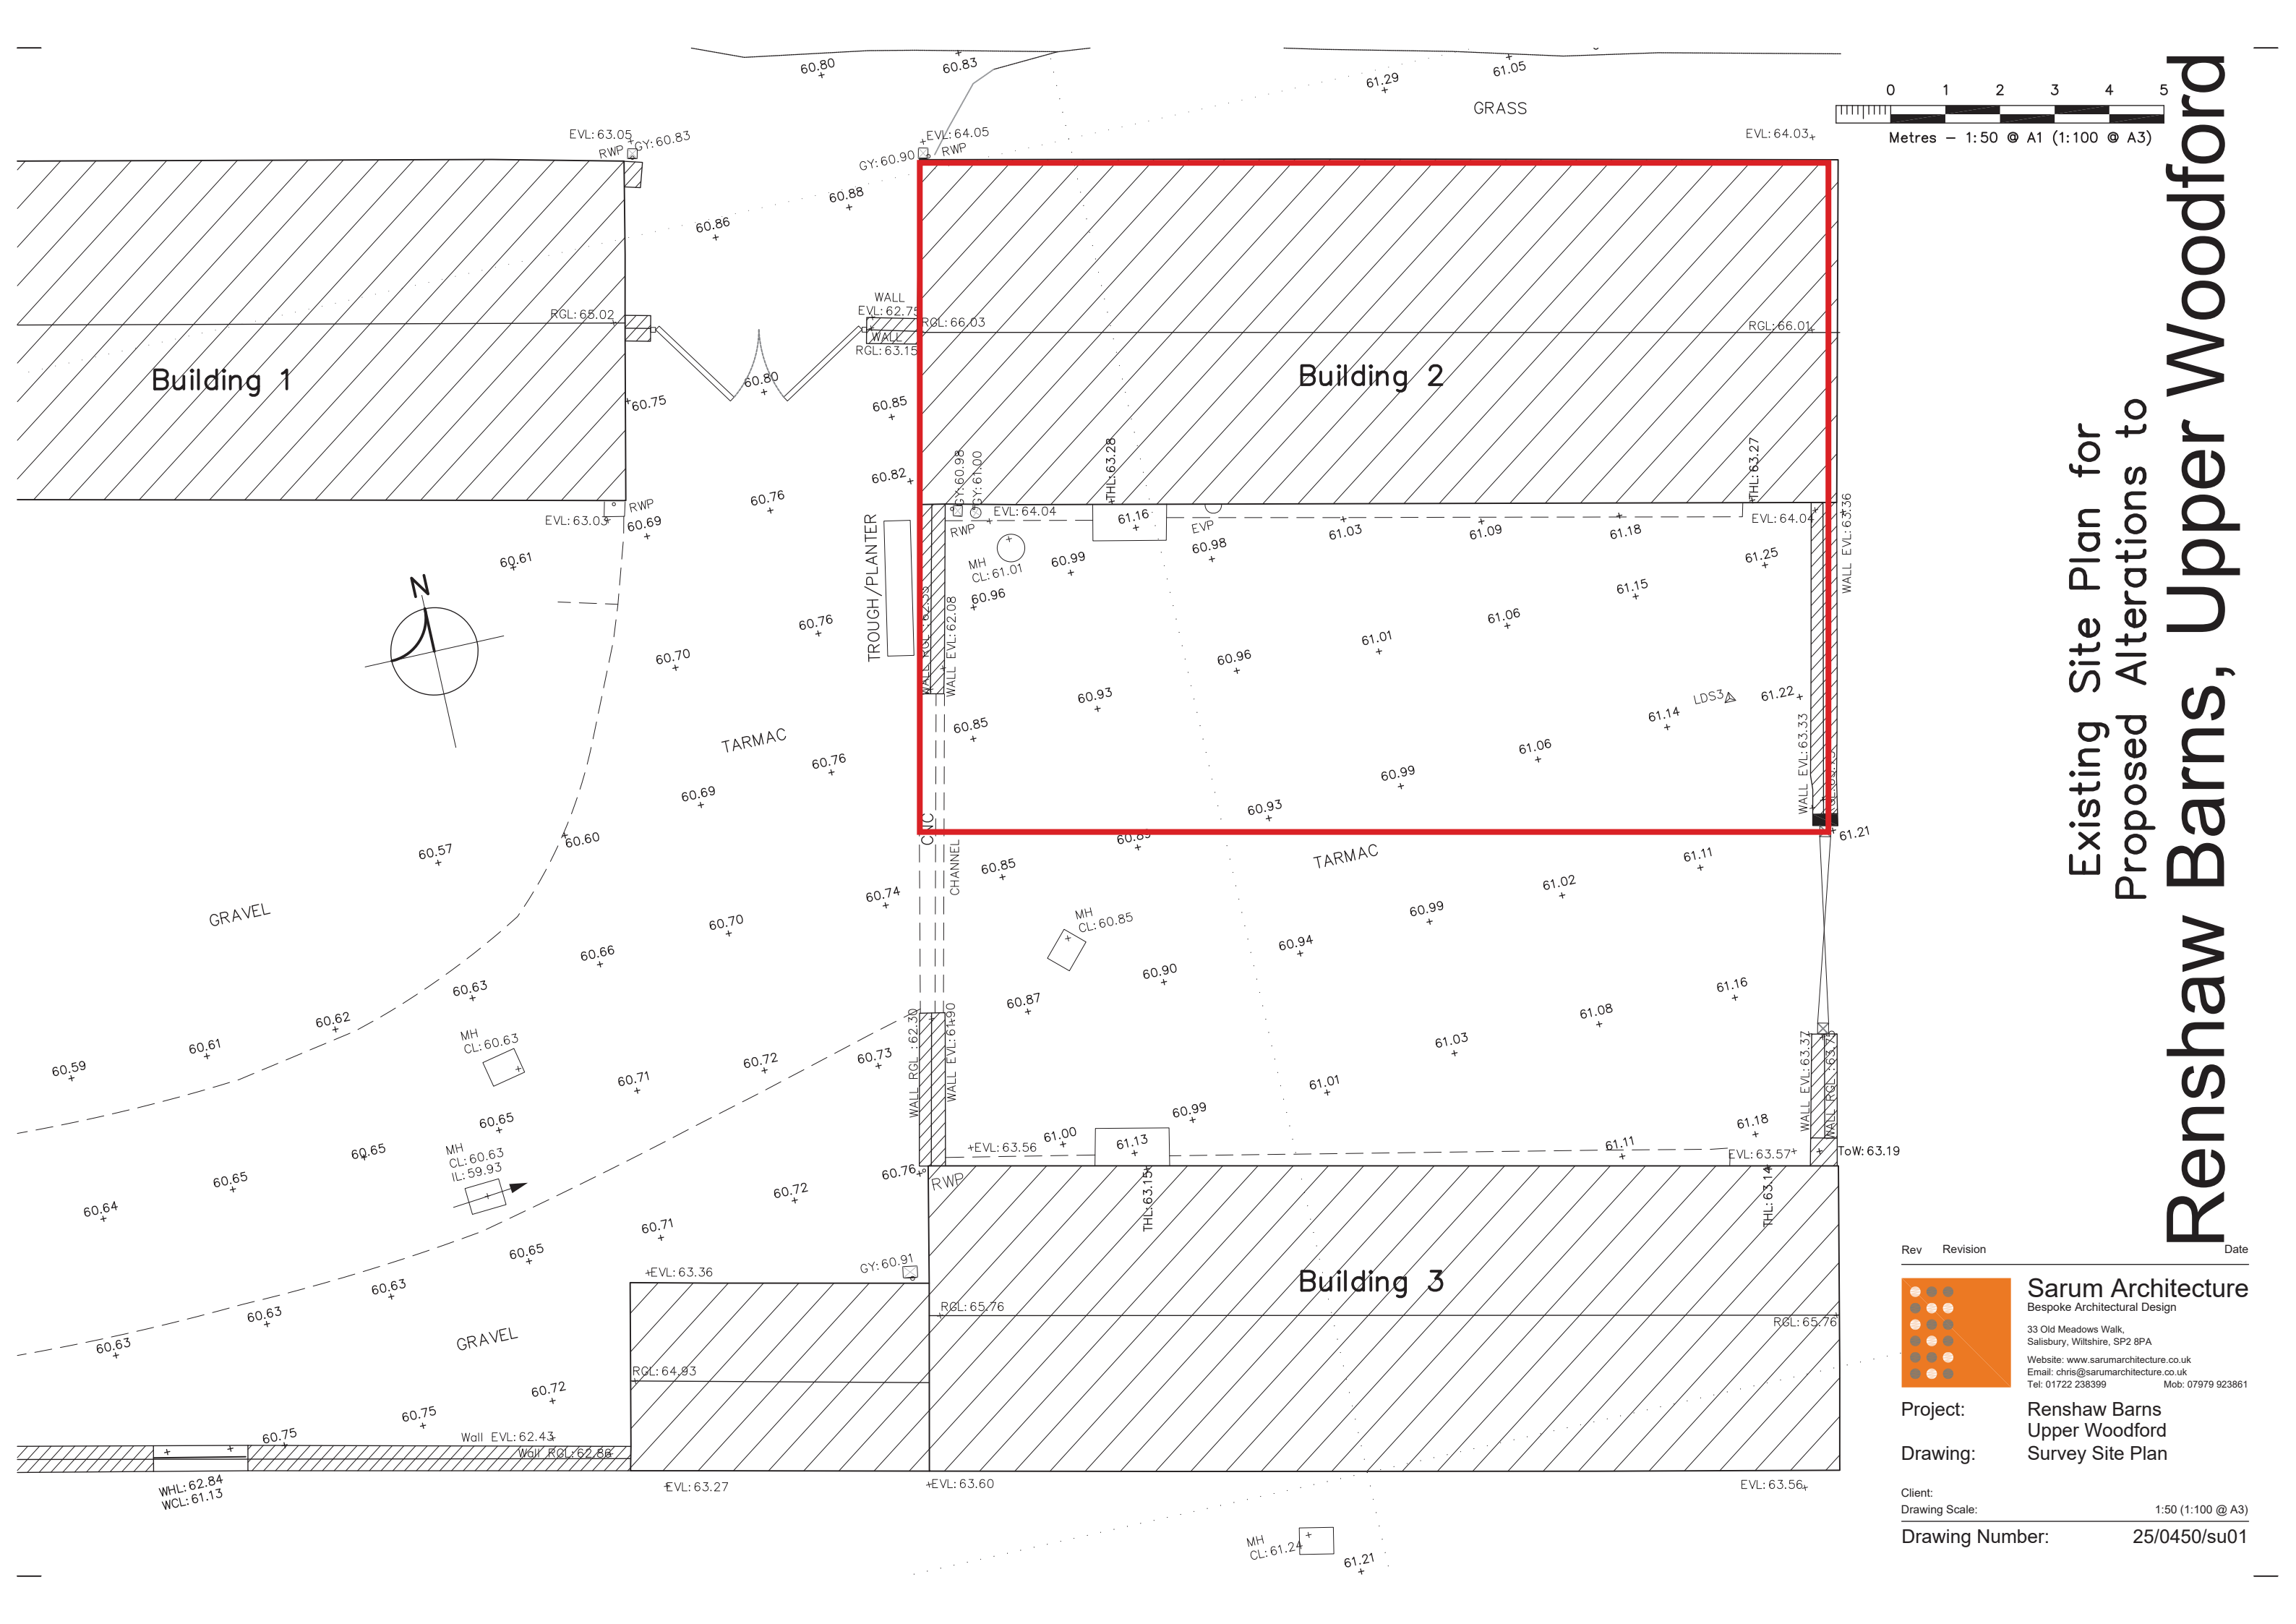

Existing Site Plan for
Proposed Alterations to

Renshaw Barns, Upper Woodford

Rev Revision Date

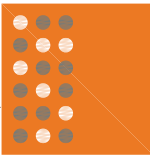

Sarum Architecture
Bespoke Architectural Design
33 Old Meadows Walk,
Salisbury, Wiltshire, SP2 8PA
Website: www.sarumarchitecture.co.uk
Email: chris@sarumarchitecture.co.uk
Tel: 01722 238399 Mob: 07979 923861

Project: Renshaw Barns
Upper Woodford
Drawing: Survey Site Plan

Client:
Drawing Scale: 1:50 (1:100 @ A3)

Drawing Number: 25/0450/su01