

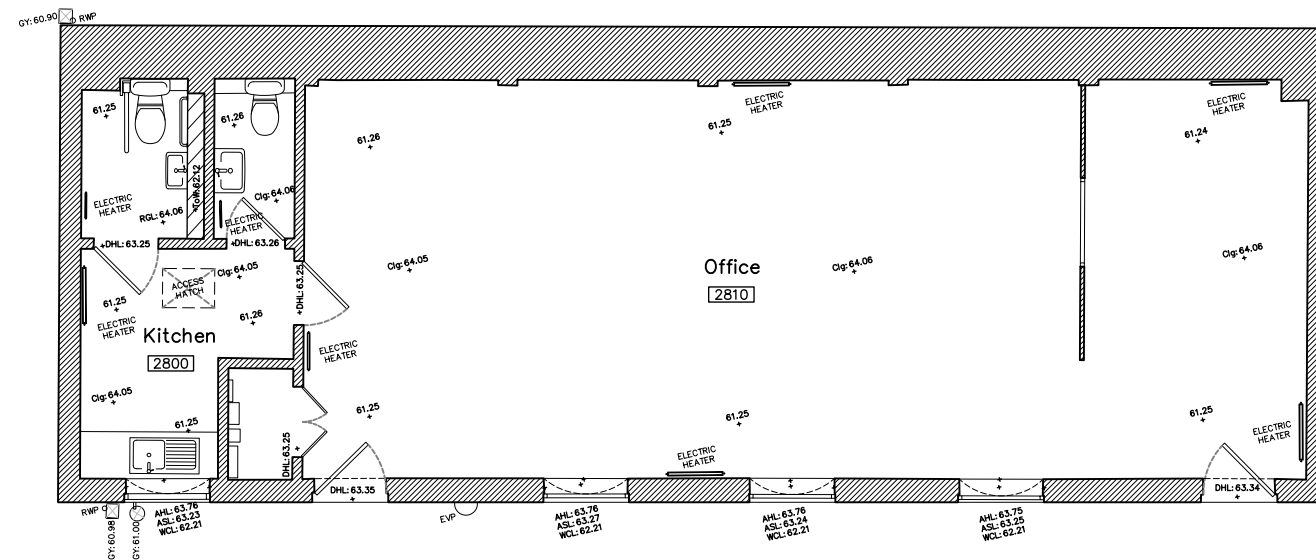
 


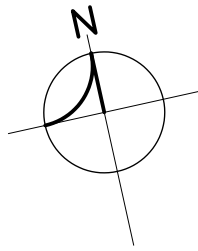

Building 2 – Ground Floor Plan scale 1:50 @ A1 (1:100 @ A3)

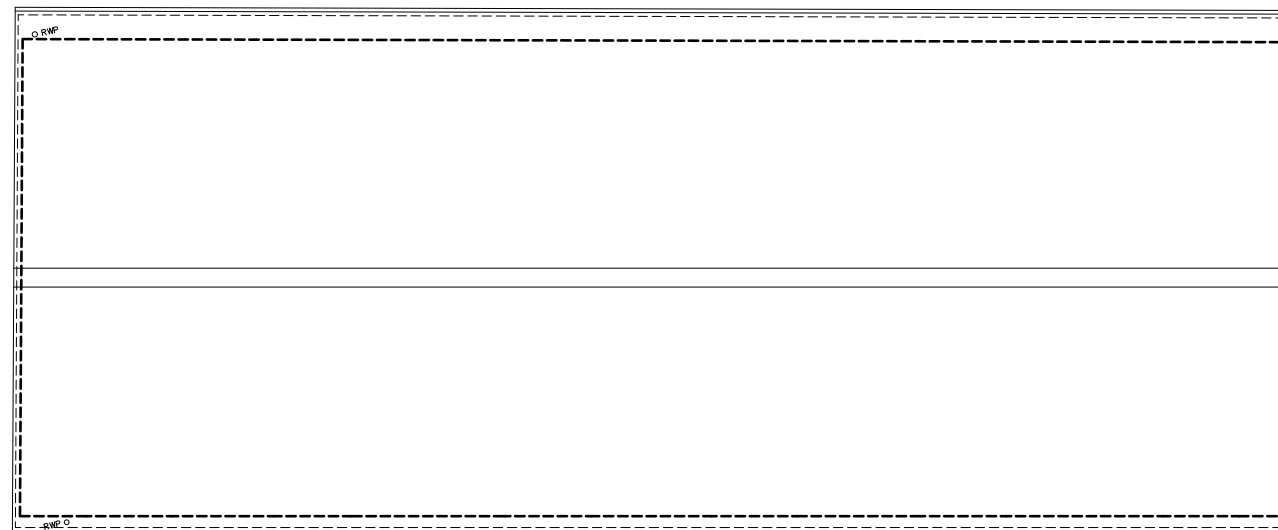

Building 2 – Roof Plan scale 1:50 @ A1 (1:100 @ A3)

Existing Plans for Proposed Alterations to Building 2 Renshaw Barns, Upper Woodford

Rev	Revision	Date

Sarum Architecture
Bespoke Architectural Design
33 Old Meadows Walk,
Salisbury, Wiltshire, SP2 8PA
Website: www.sarumarchitecture.co.uk
Email: chris@sarumarchitecture.co.uk
Tel: 01722 238399 Mob: 07979 923861

Project: Renshaw Barns
Upper Woodford
Drawing: Building 2
Survey Plans

Client:
Drawing Scale: 1:50 (1:100 @ A3)

Drawing Number: 25/0450/su02