


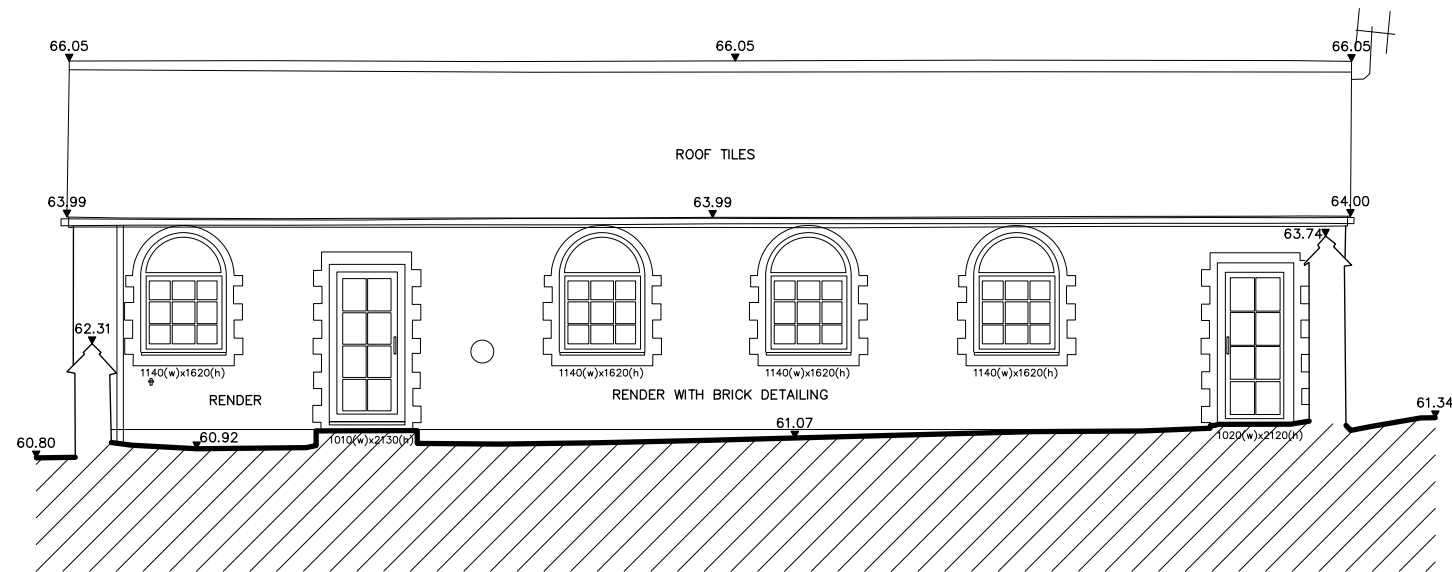


 


South Elevation scale 1:50 @ A1 (1:100 @ A3)

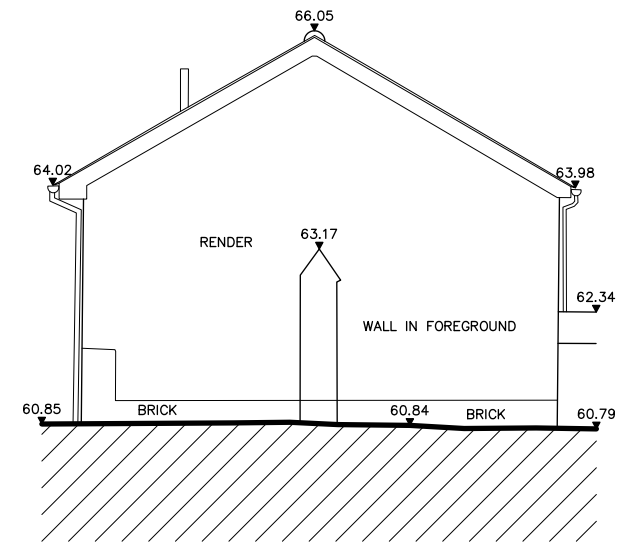

West Elevation scale 1:50 @ A1 (1:100 @ A3)

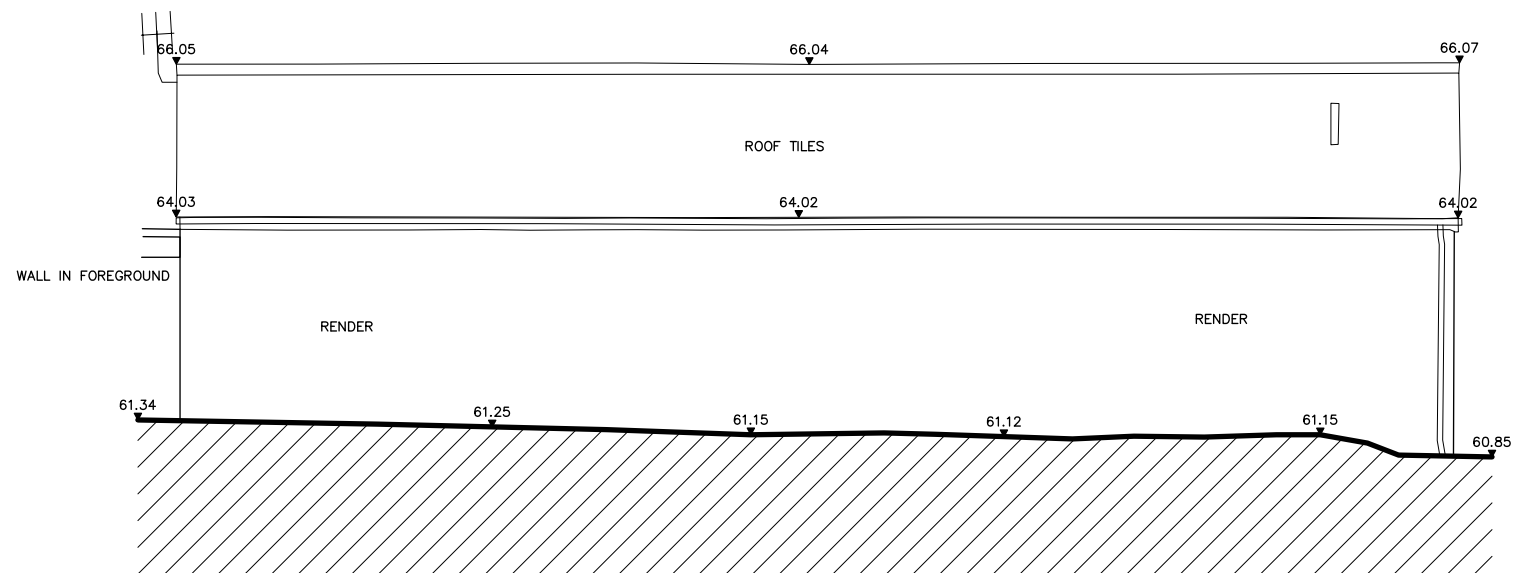


North Elevation scale 1:50 @ A1 (1:100 @ A3)

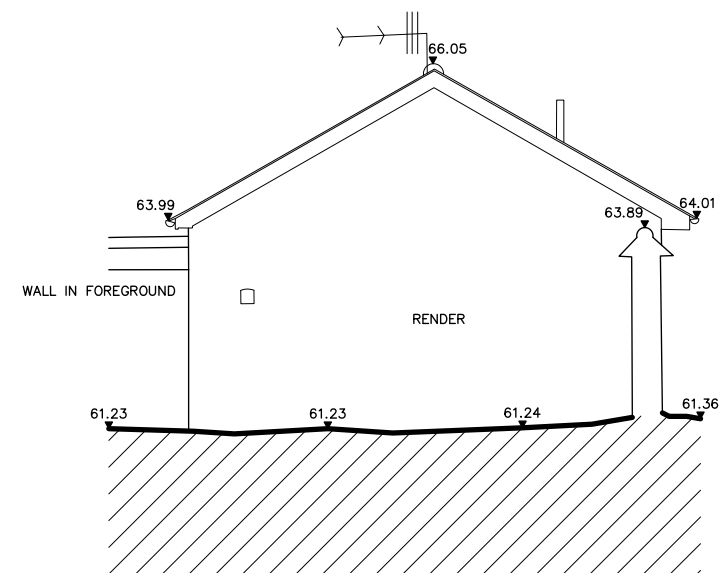

East Elevation scale 1:50 @ A1 (1:100 @ A3)

Existing Elevations for Proposed Alterations to Building 2 Renshaw Barns, Upper Woodford

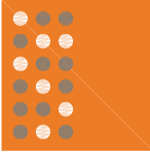Rev	Revision	Date
 Sarum Architecture Bespoke Architectural Design 33 Old Meadows Walk, Salisbury, Wiltshire, SP2 8PA Website: www.sarumarchitecture.co.uk Email: chris@sarumarchitecture.co.uk Tel: 01722 238399 Mob: 07979 923861		
Project:		Renshaw Barns Upper Woodford
Drawing:		Building 2 Survey Elevations
Client:		
Drawing Scale:		1:50 (1:100 @ A3)
Drawing Number:		25/0450/su03