



Schedule of Materials

Walls	Facing Brickwork and Render
Doors & Windows	UPVC, Timber or Aluminium Double glazed
Roof	Slate Roofing and Plain Tiles. UPVC fascia and soffits
R W Goods	UPVC to match existing


- Legend
- New door
 - Walls to be removed
 - New wall
 - Obscure glazed

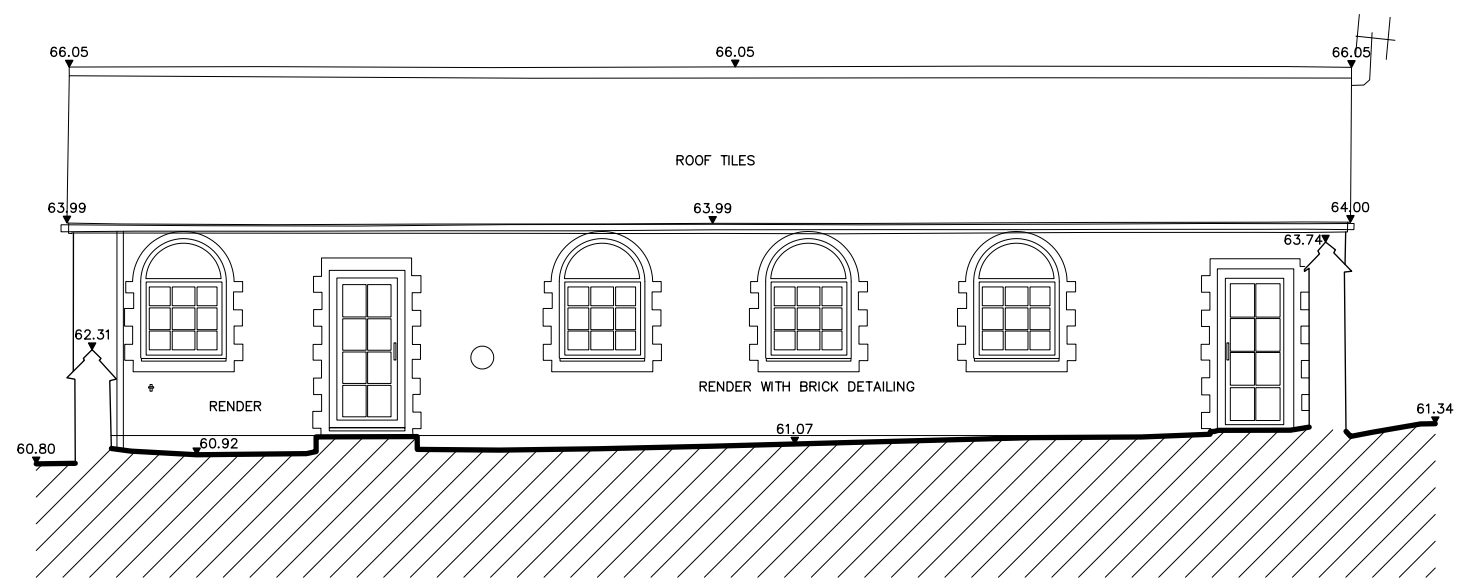


South Elevation scale 1:50 @ A1 (1:100 @ A3)

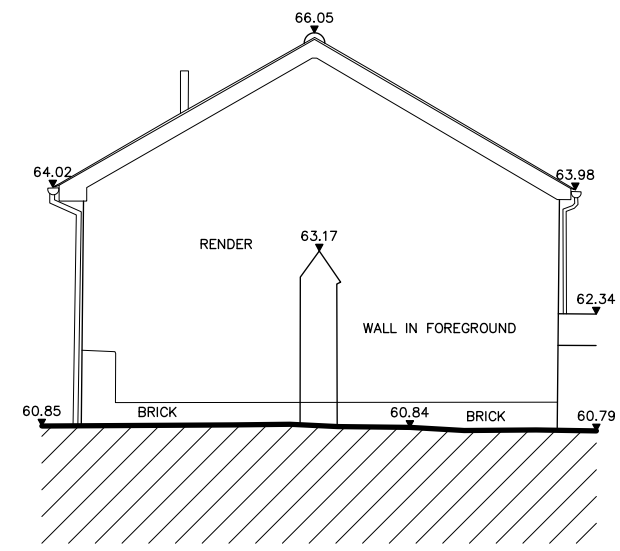

West Elevation scale 1:50 @ A1 (1:100 @ A3)

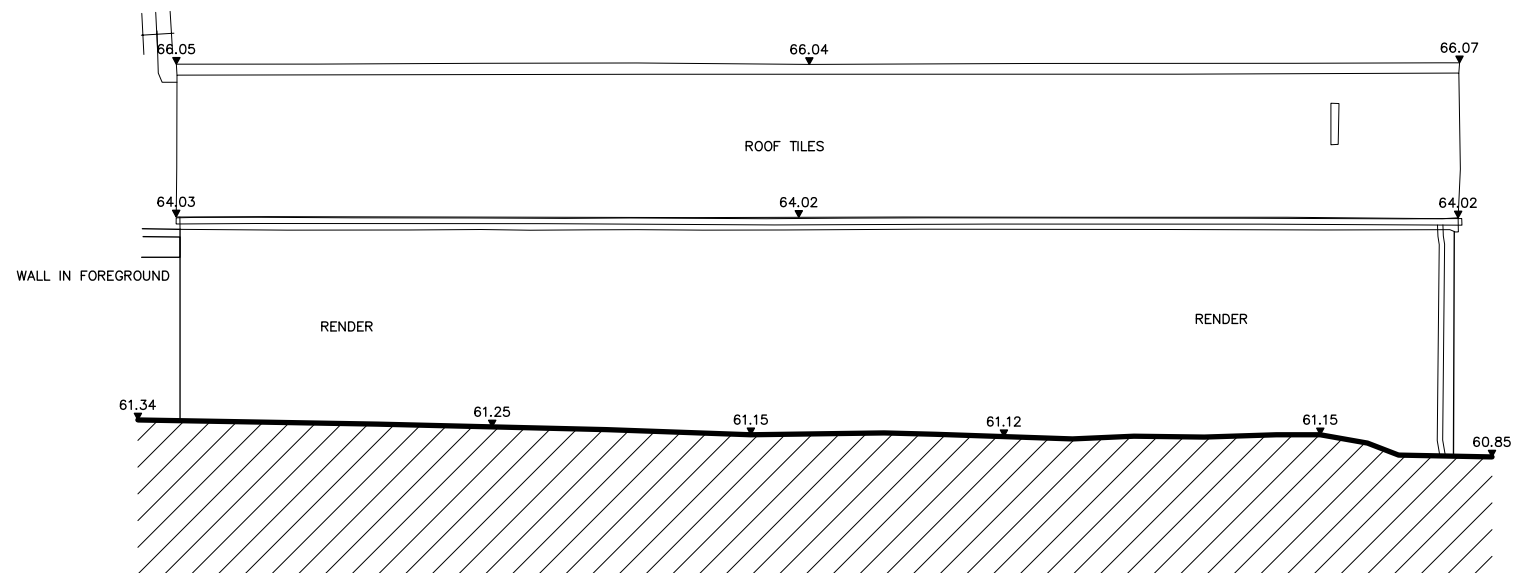

North Elevation scale 1:50 @ A1 (1:100 @ A3)

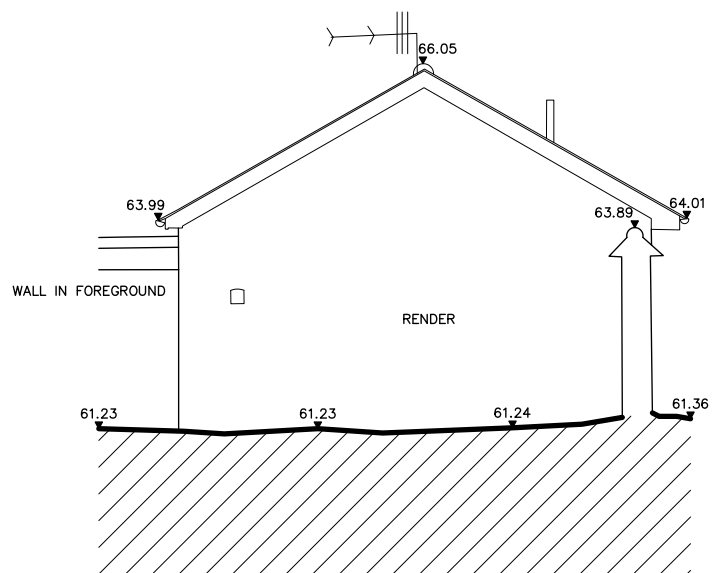

East Elevation scale 1:50 @ A1 (1:100 @ A3)

Proposed Elevations for
Proposed Alterations to Building 2
Renshaw Barns, Upper Woodford

Rev	Revision	Date
Sarum Architecture Bespoke Architectural Design 33 Old Meadows Walk, Salisbury, Wiltshire, SP2 8PA Website: www.sarumarchitecture.co.uk Email: chris@sarumarchitecture.co.uk Tel: 01722 238399 Mob: 07979 923861		
Project:		Renshaw Barns Upper Woodford
Drawing:		Building 2 Proposed Elevations
Client:		
Drawing Scale:		1:50 (1:100 @ A3)
Drawing Number:		25/0450/102