





1 **EXISTING REAR ELEVATION**
1 : 100

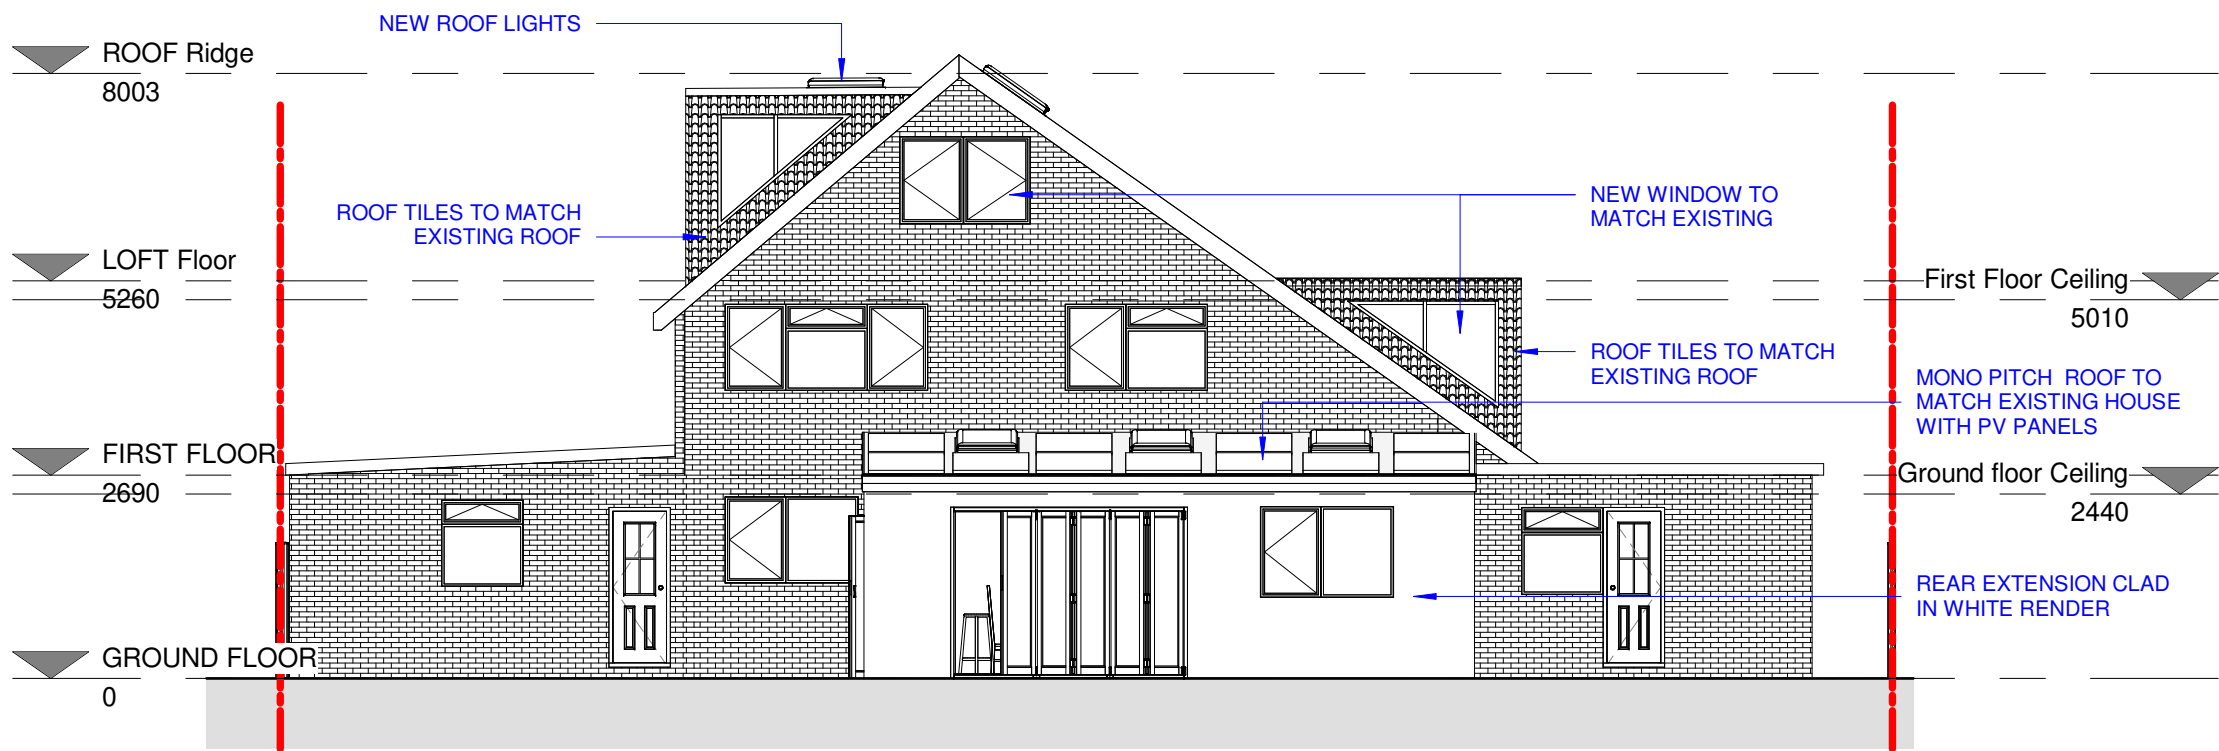

2 **PROPOSED REAR ELEVATION**
1 : 100

 

Party Wall ACT

The building owner is responsible for serving all notices and obtaining any written consent which may be required under the above legislation before work commences

ALL DIMENSIONS MUST BE CHECKED ON SITE AND NOT SCALED FROM THE DRAWING EXCEPT FOR PLANNING PURPOSES

19/08/25	P01	PLANNING	FS	FS
DATE	REV	DESCRIPTION	CHK	APP

PURPOSE OF ISSUE
PLANNING

SMA
Design + Planning
www.smastudiolondonbarnet.com
fadishawkat@smastudiobarnet.com
Mob. 07808 543 268

PROJECT
62 Thistlebarrow Rd, Salisbury
SP1 3RS

TITLE
REAR ELEVATIONS

CLIENT
Stewart Rutt

DRAWN BY AG	CHECKED BY FS	DATE 19/08/25
----------------	------------------	------------------

SCALE (@ A3)
1 : 100

DRAWING NUMBER SMA-025-XX-XX-DR-A-0012	REV P01
---	------------