




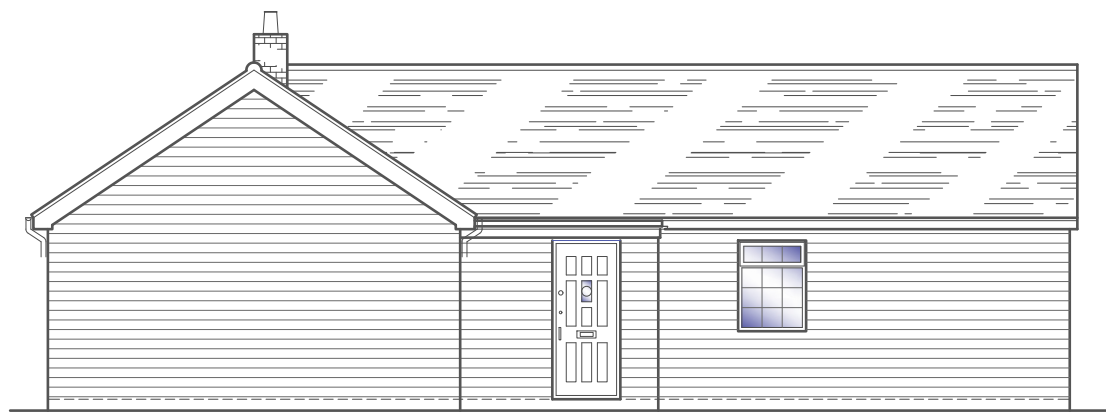


SOUTHERN ELEVATION
Scale 1:100

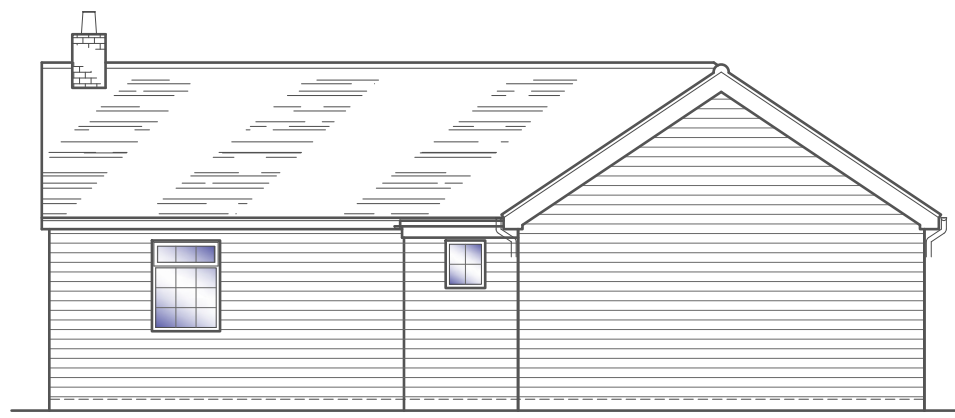

EASTERN ELEVATION
Scale 1:100

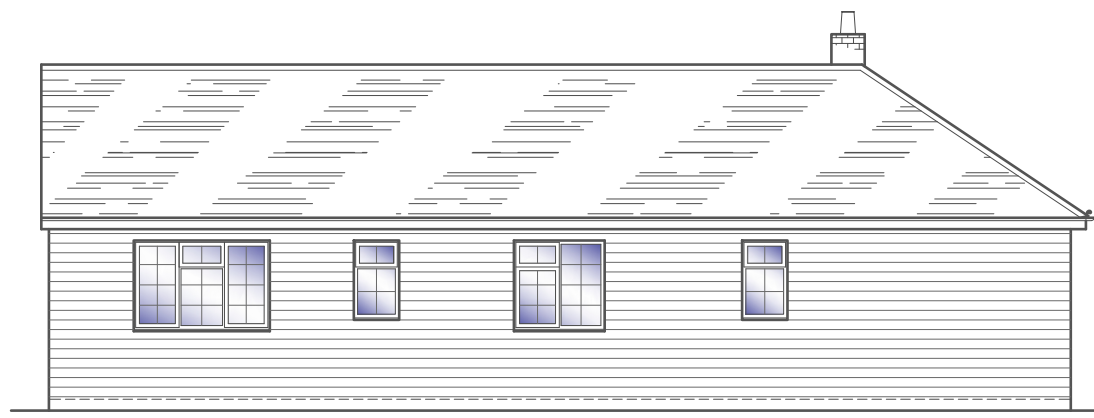


NORTHERN ELEVATION
Scale 1:100

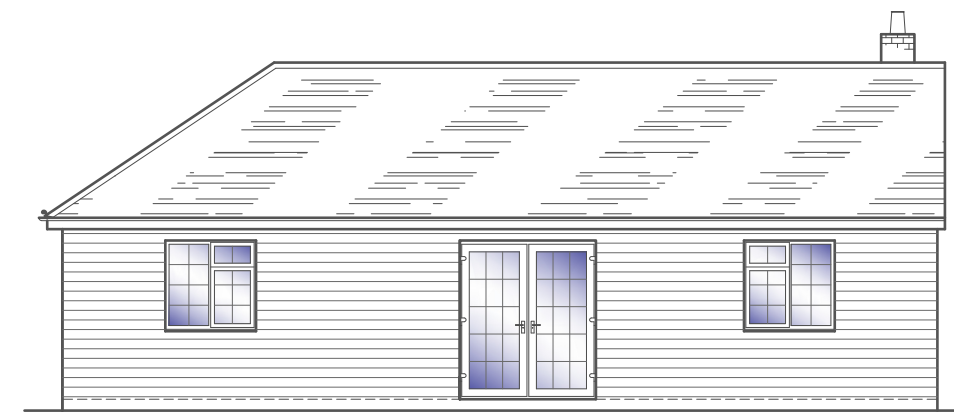


WESTERN ELEVATION
Scale 1:100




GROUND FLOOR PLAN
Scale 1:50

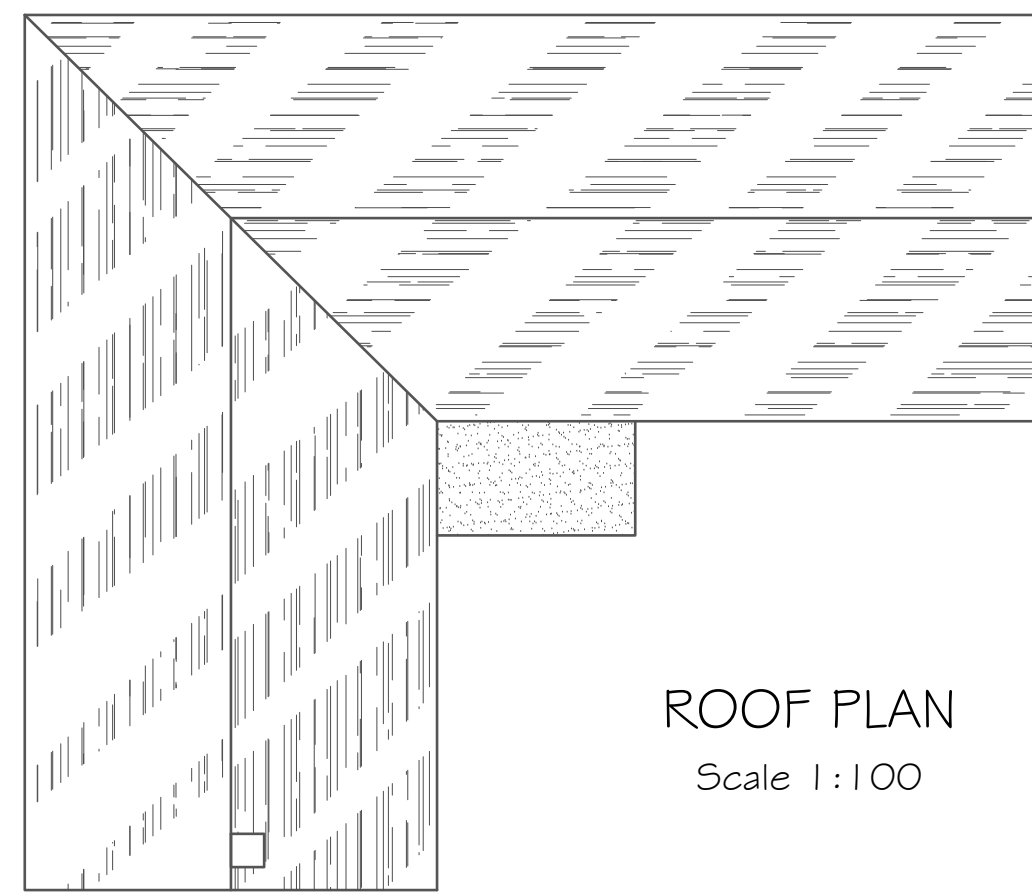


ROOF PLAN
Scale 1:100

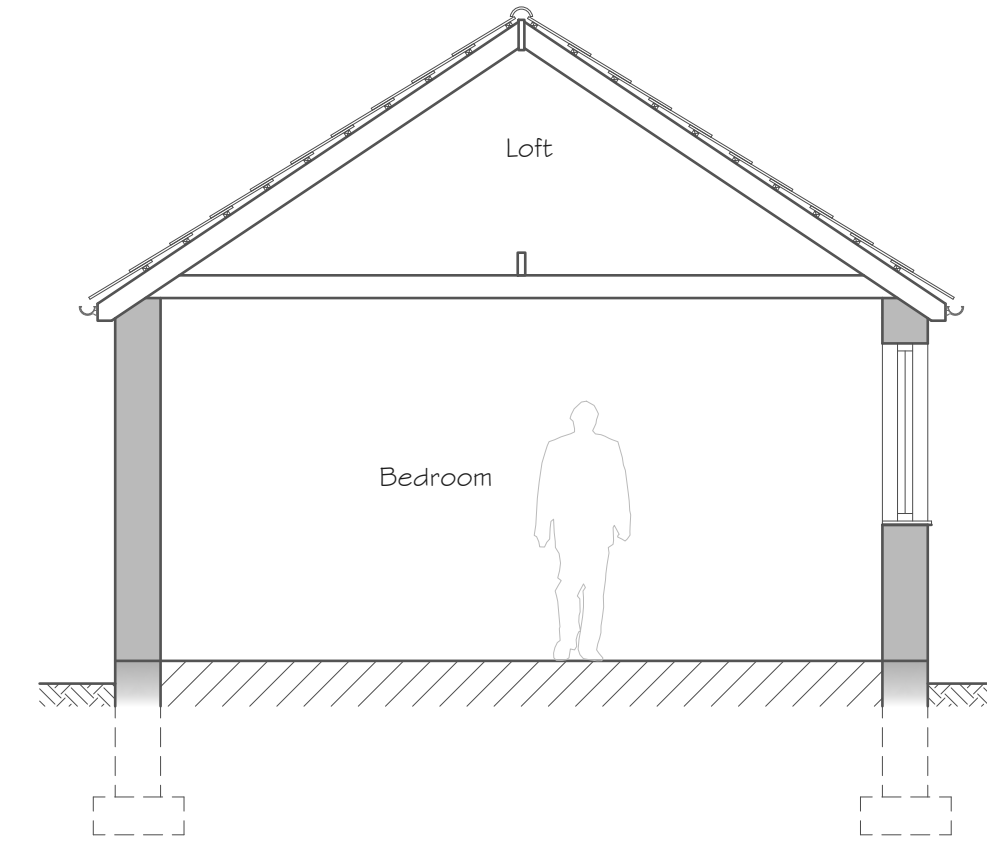


SECTION A-A
Scale 1:50

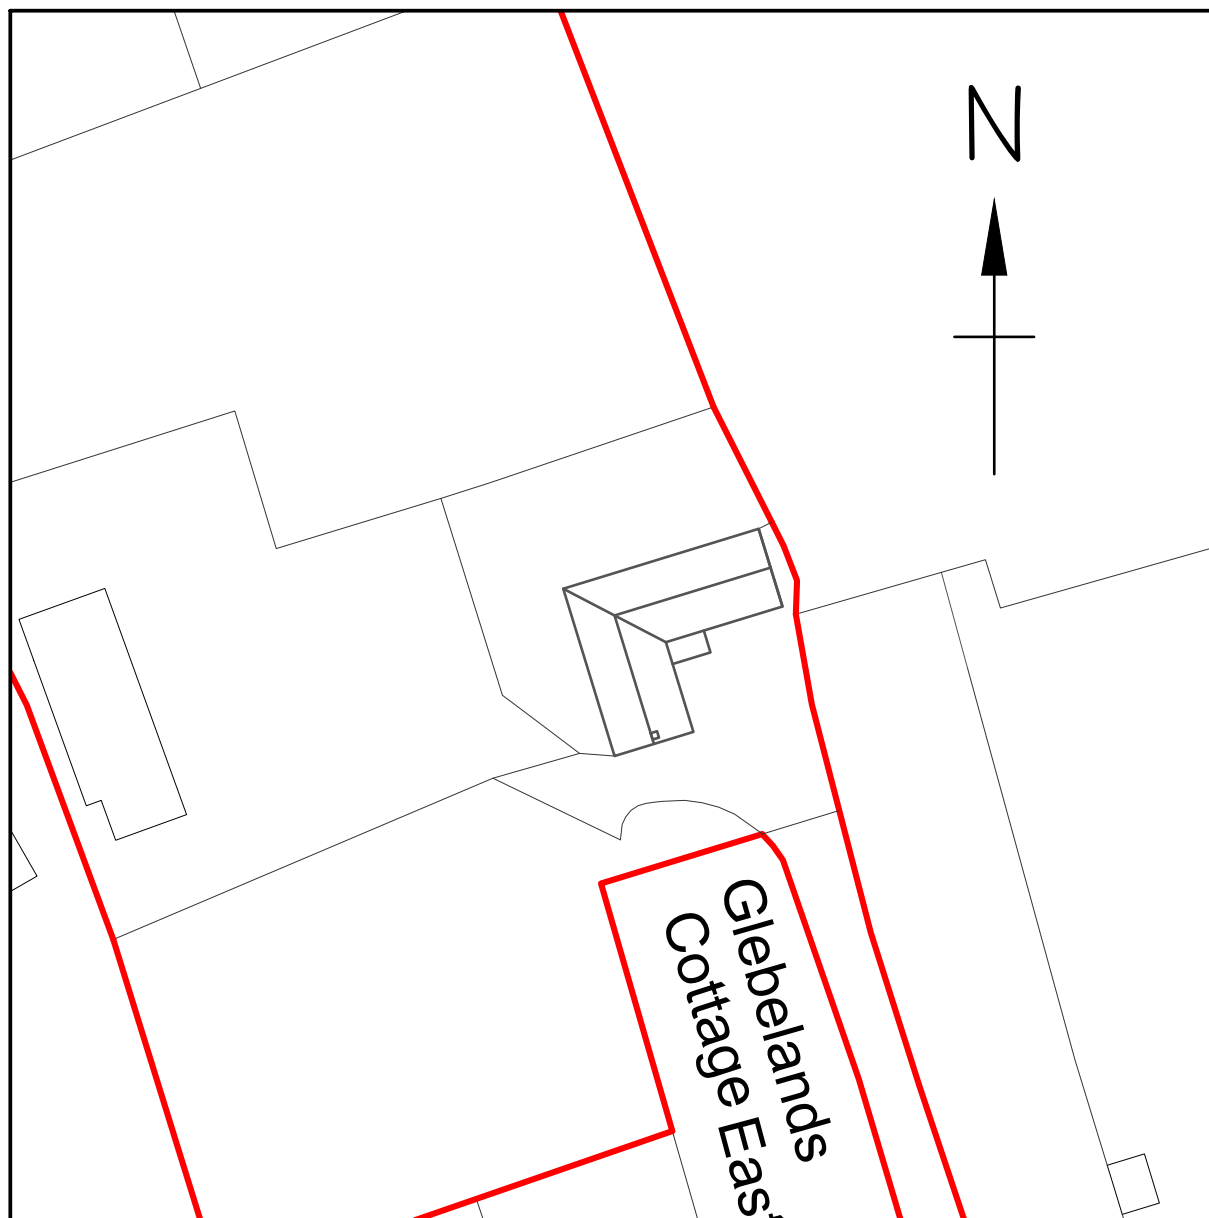

BLOCK PLAN
Scale 1:500

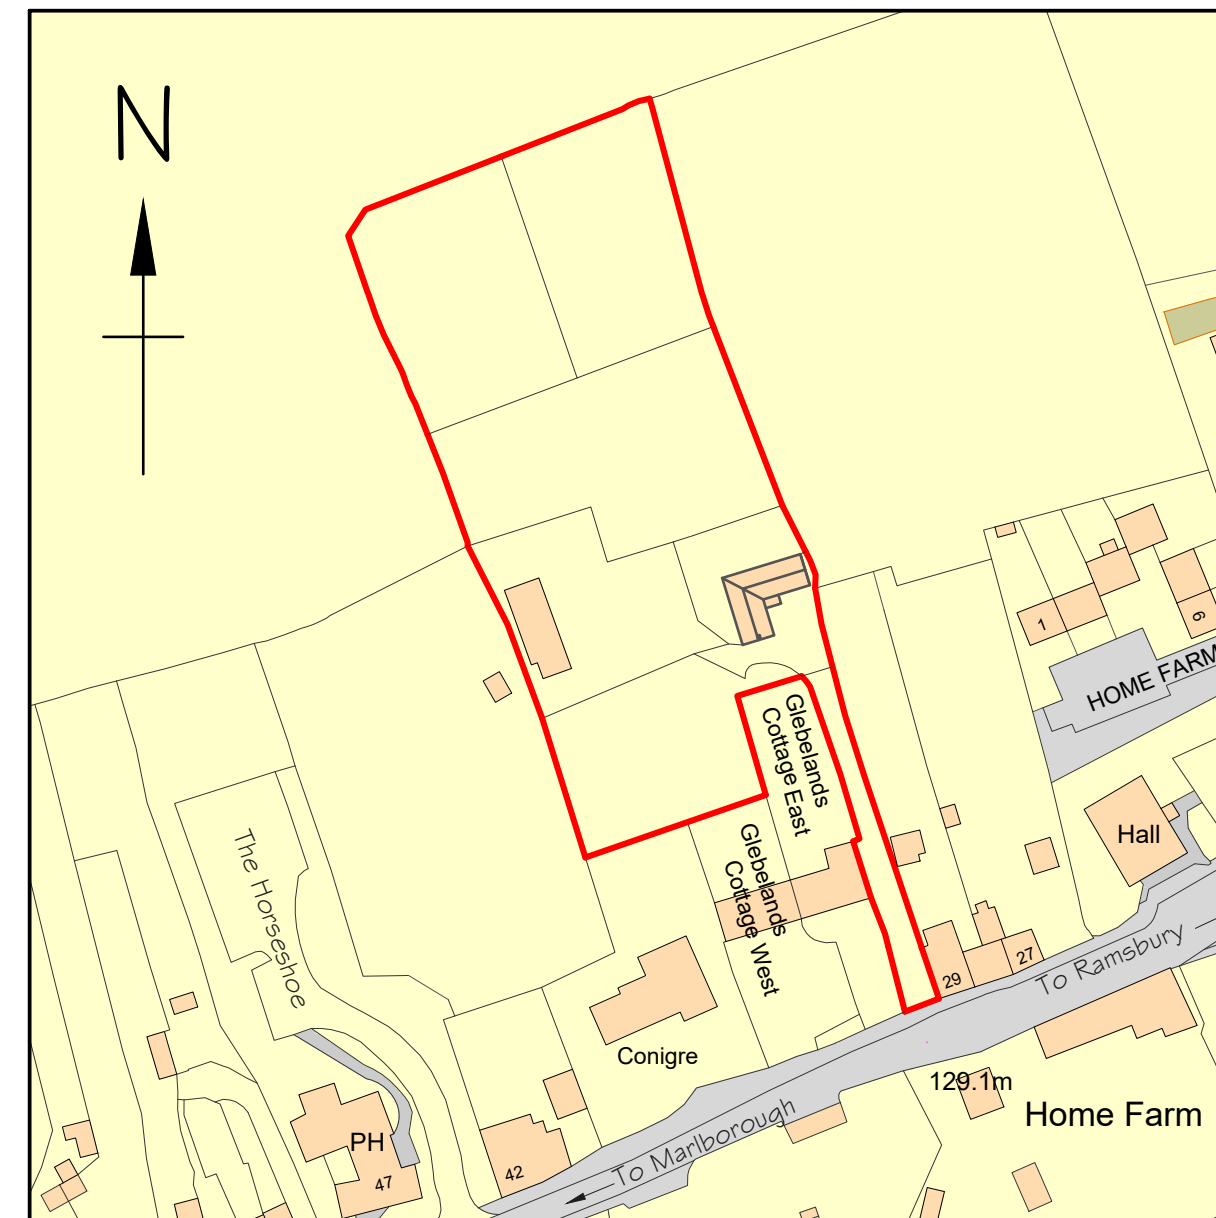

LOCATION PLAN
Scale 1:1250

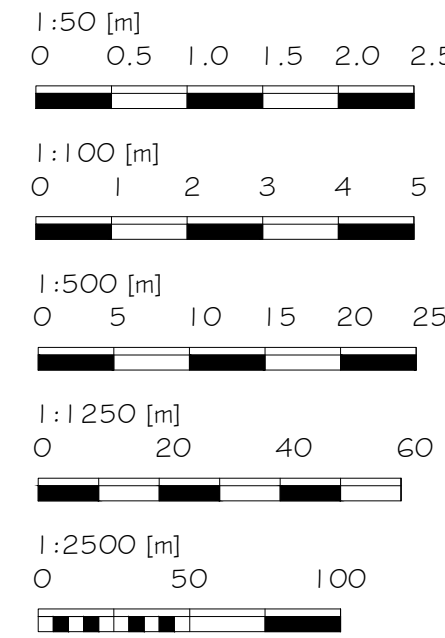

Alex Dawson www.addraughting.co.uk alex@addraughting.co.uk 01672 511412 07791 341698 59 Barrow Close Marlborough Wiltshire SN8 2BE AD DRAUGHTING ARCHITECTURAL SERVICES	
Client MR & MRS THOMAS	
Job Title EXTENSION AT: GLEBELANDS BUNGALOW, MILDENHALL, WILTSHIRE, SN8 2LR.	
Drawing Title EXISTING ELEVATIONS AND PLANS	
Scale AS SHOWN	
Date 10/06/2025	Drawn AD
Drawing No. 1395-01	Rev -