




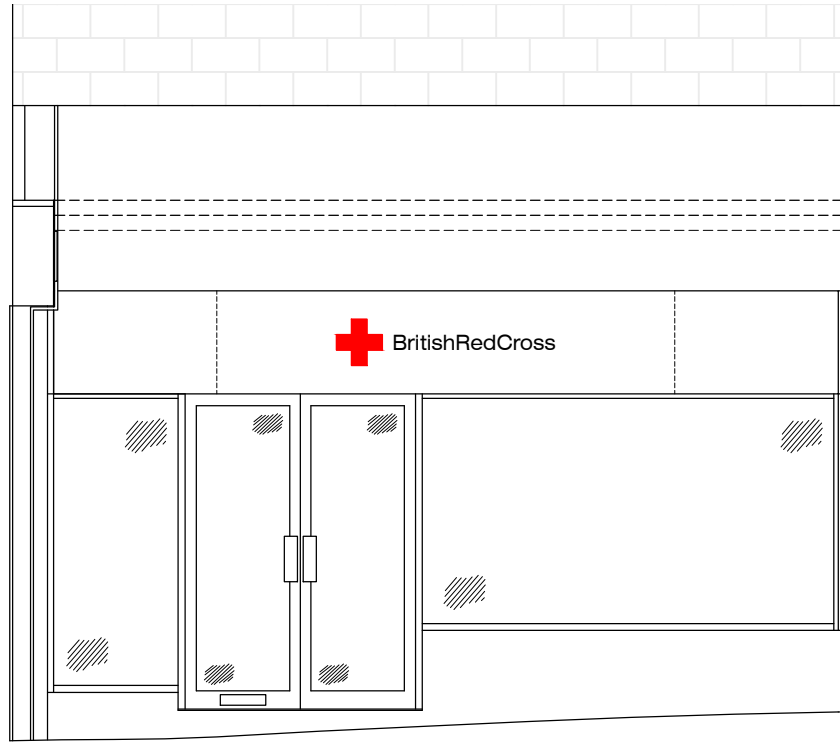


north
existing shopfront elevations
(scale 1:50)

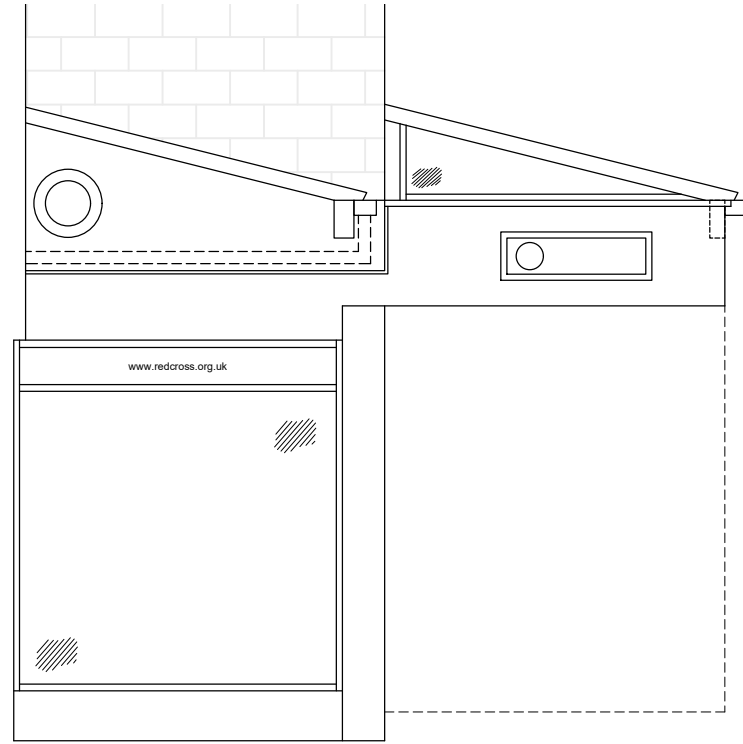


east

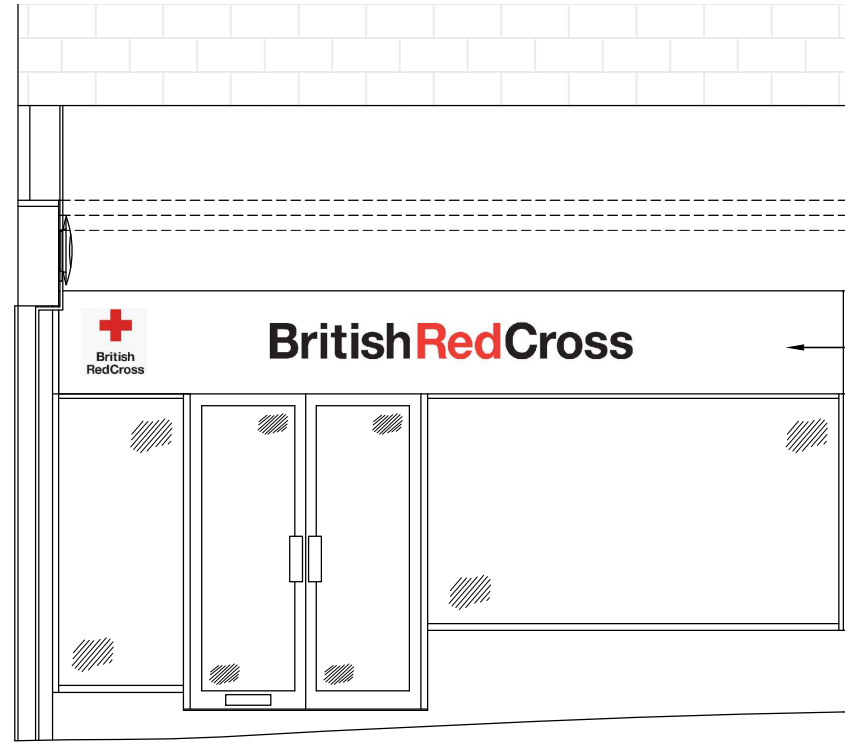


north
proposed shopfront elevations
(scale 1:50)

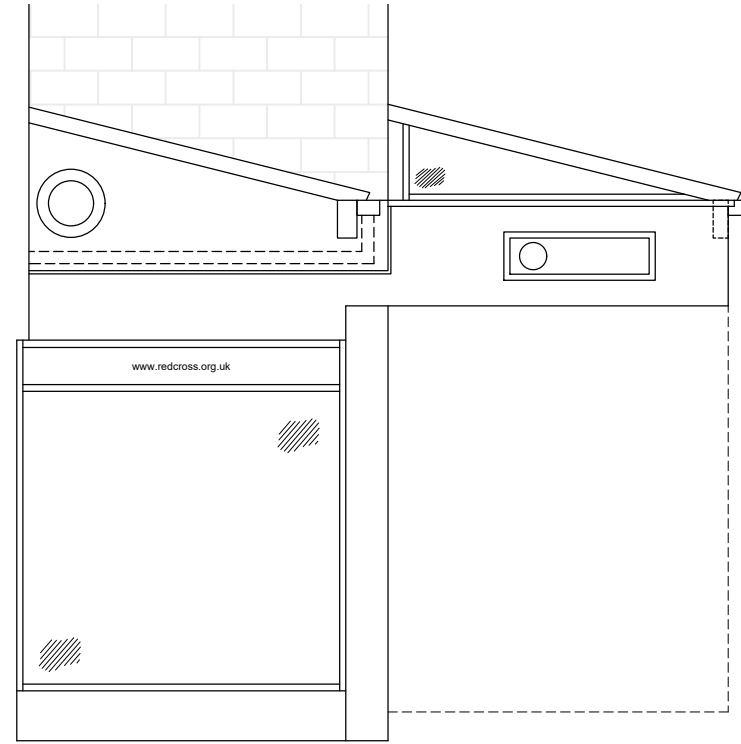


east

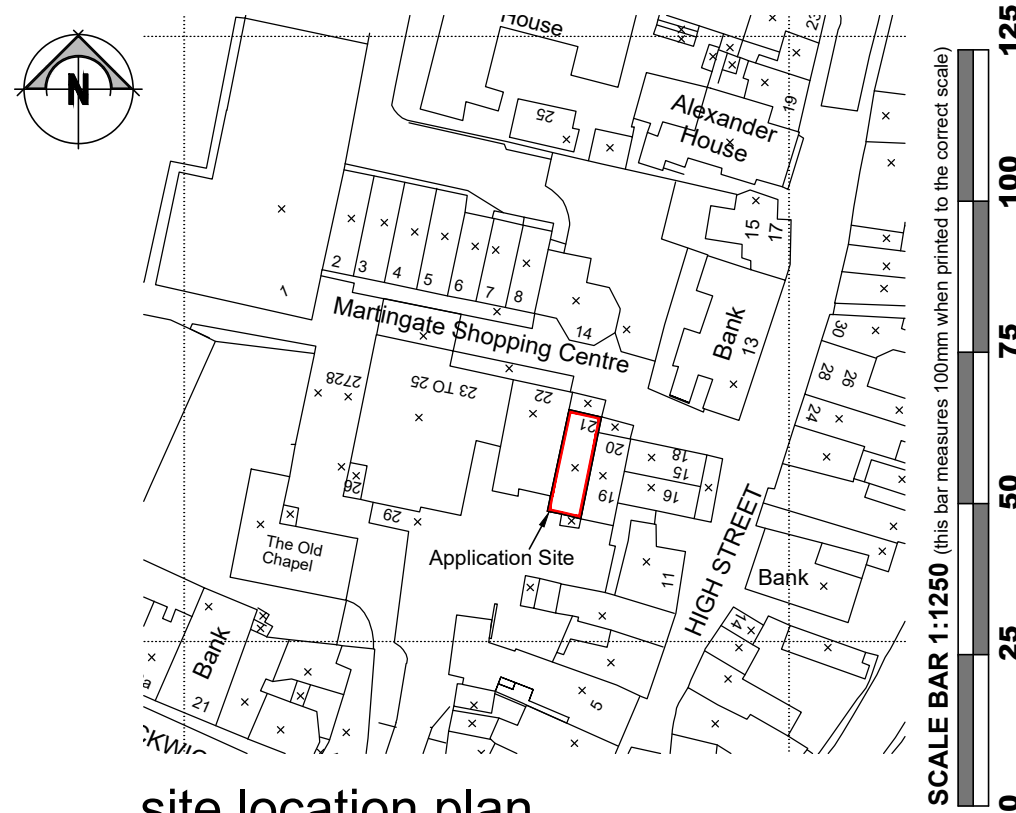


site location plan
(scale 1:1250)

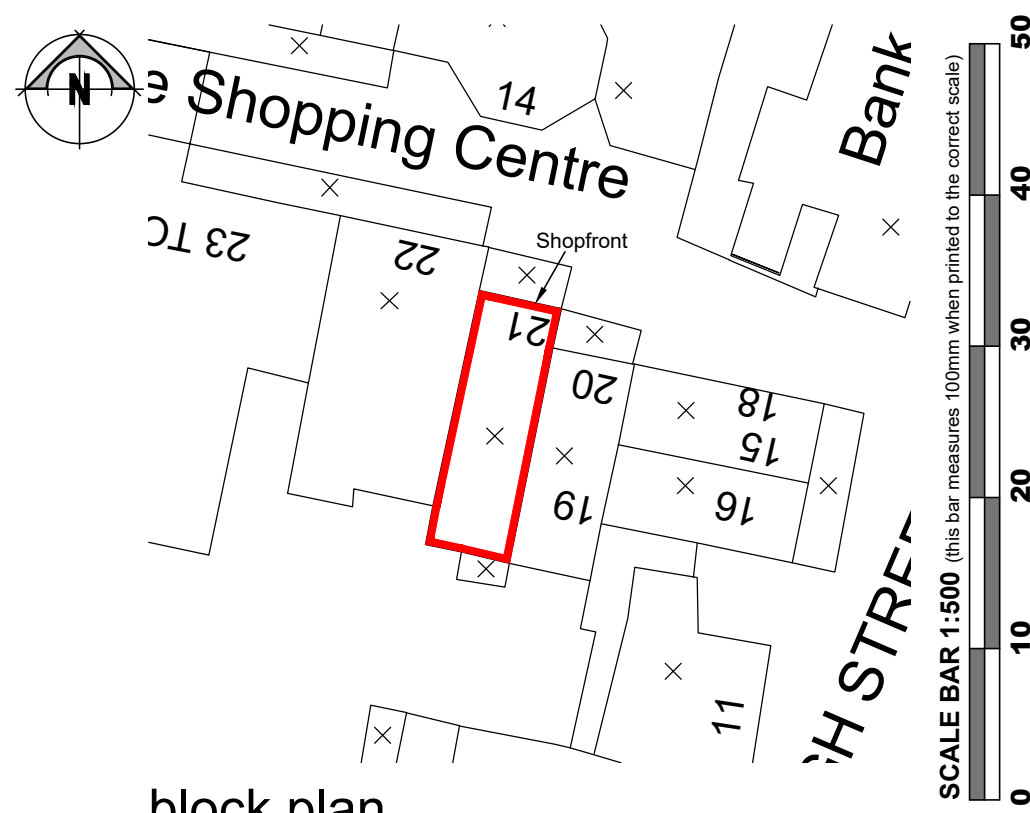

block plan
(scale 1:500)

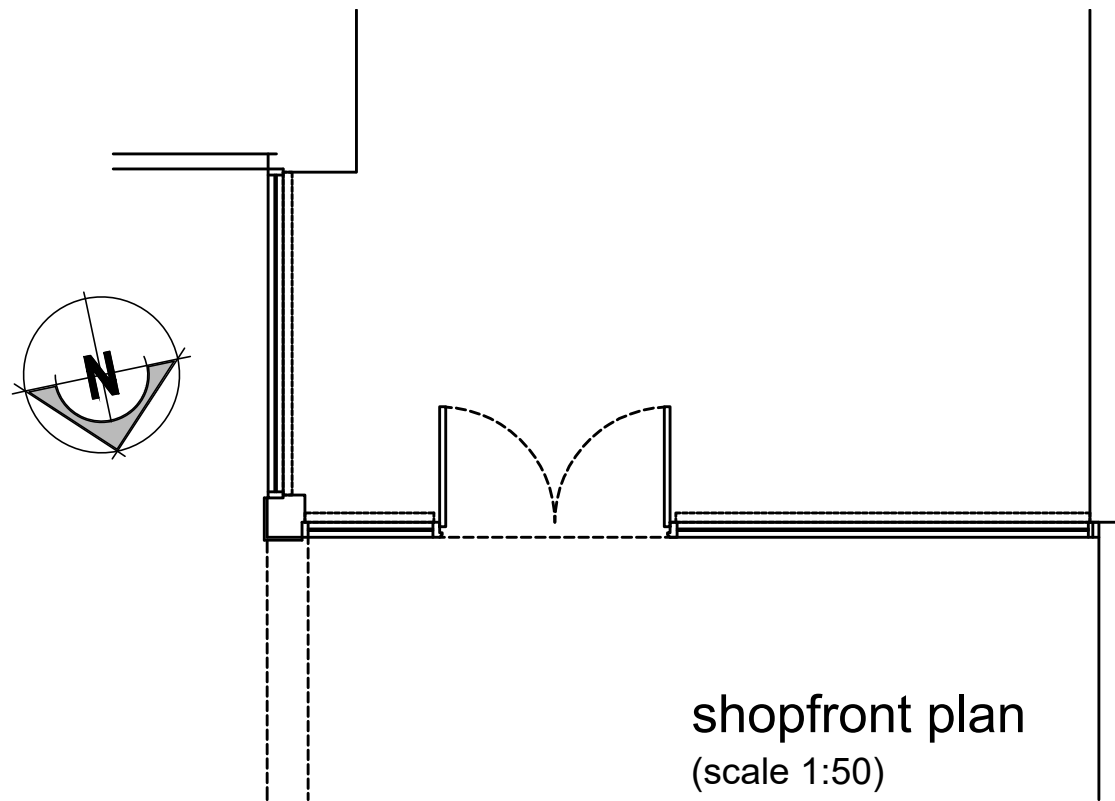


shopfront plan
(scale 1:50)

 

- RAL 9010 (Signal White) semi-gloss
 - RAL 3020 (Traffic Red) semi-gloss
 - RAL 9005 (Jet Black) semi-gloss
- 2mm Aluminium panel coated RAL 9003 (Signal White) semi-gloss.
- Letters to be 3mm aluminium, powder coated Red and Black, mounted to the fascia with M4 studs and spacers on the rear.
- Note: Existing fascia sign to be removed by main contractor

proposed replacement fascia sign
(nts)

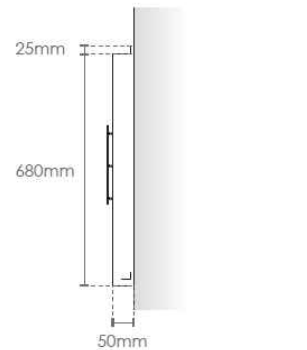

Project
Replacement of Fascia Sign.

Address
British Red Cross,
21 Martingate Centre,
Corsham, Wiltshire SN13 0HL.

Drawing Title
Plans and Elevations.

Scale
As shown @ A2

Drawn
LB

Date
10/25

Drawing No
001498-10

Revision
-