



EXISTING REAR ELEVATION Scale 1:50




EXISTING SIDE ELEVATION Scale 1:50



EXISTING FRONT ELEVATION Scale 1:50




PROPOSED REAR ELEVATION Scale 1:50

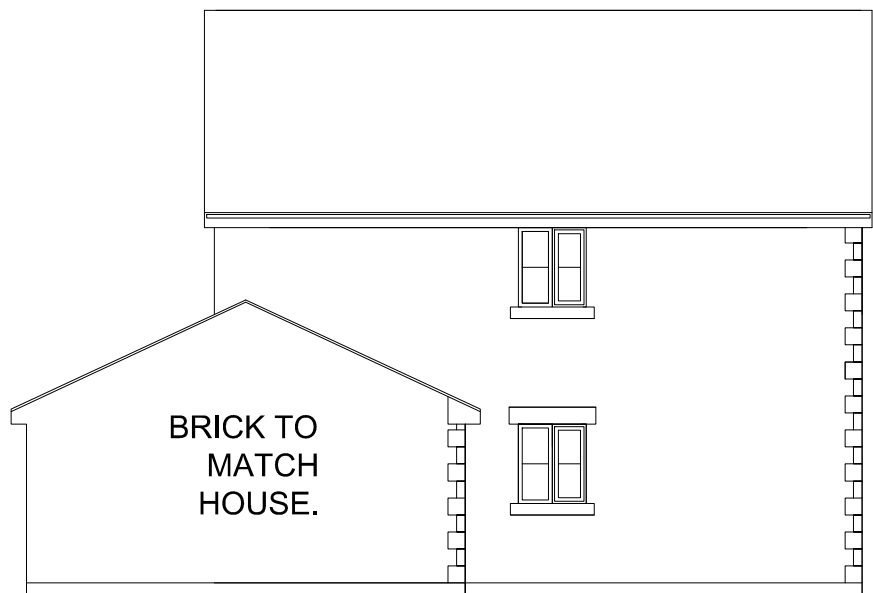


PROPOSED SIDE ELEVATION Scale 1:50



PROPOSED FRONT ELEVATION Scale 1:50

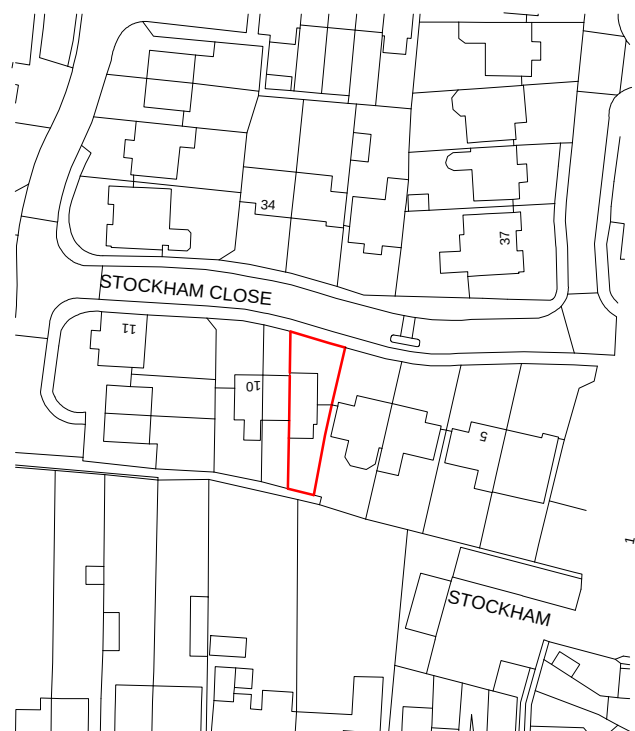


location Plan Scale 1:1250

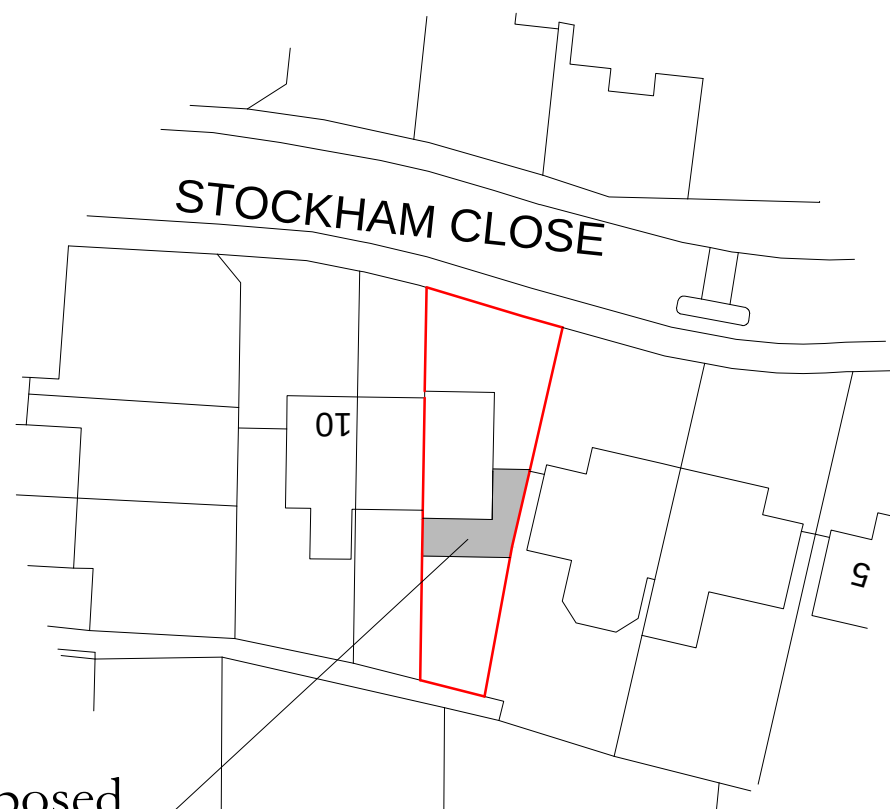


Proposed development



Block Plan Scale 1:500

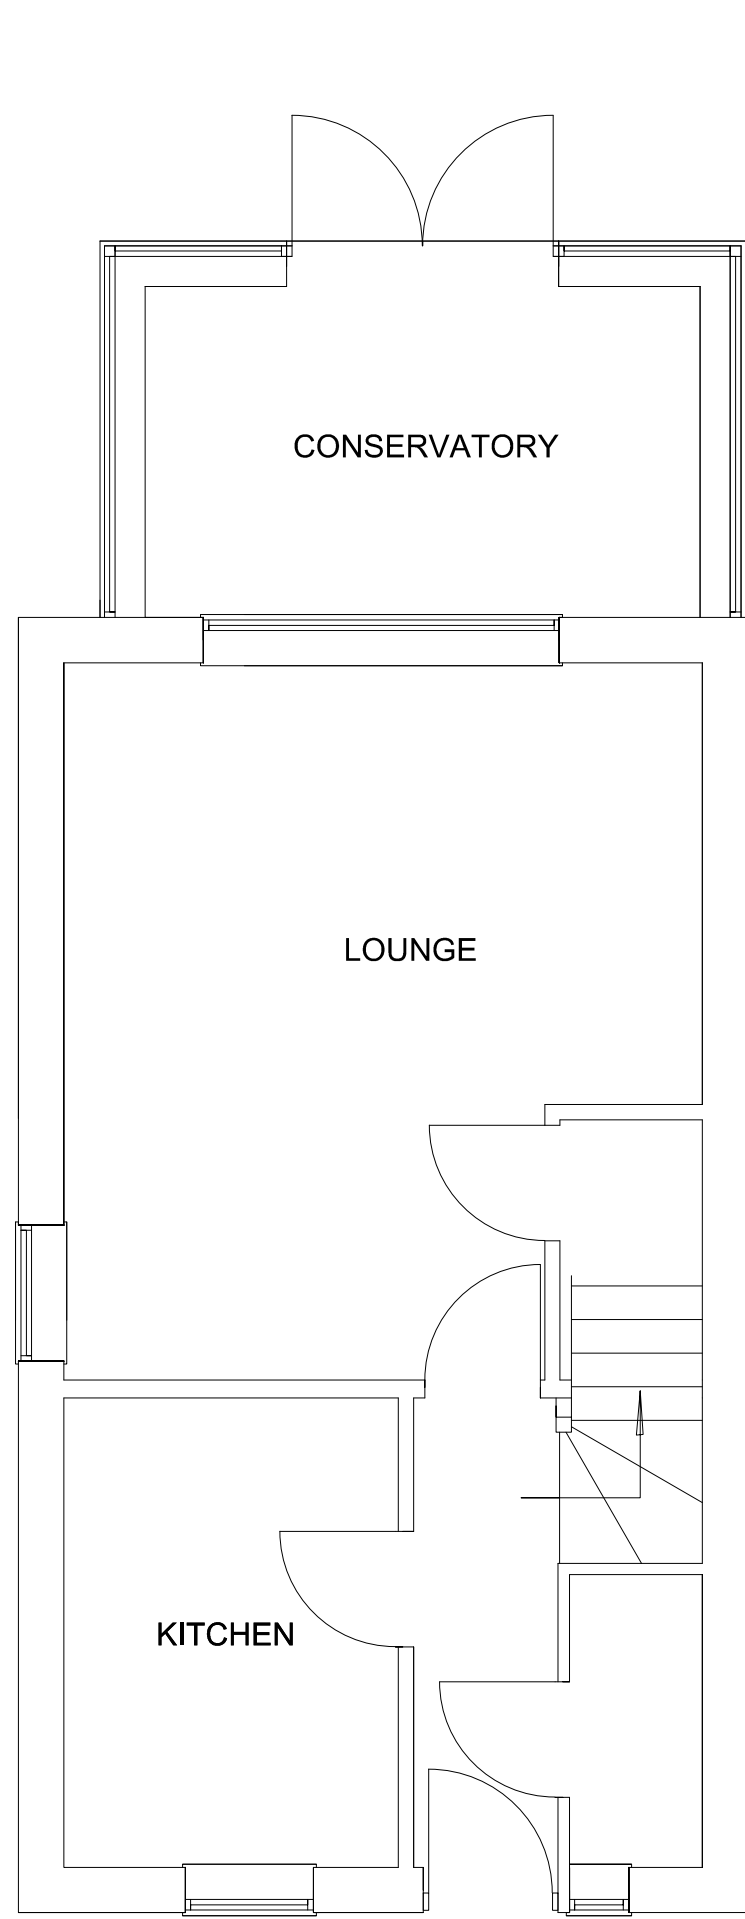


EXISTING FLOOR PLAN SCALE 1:100

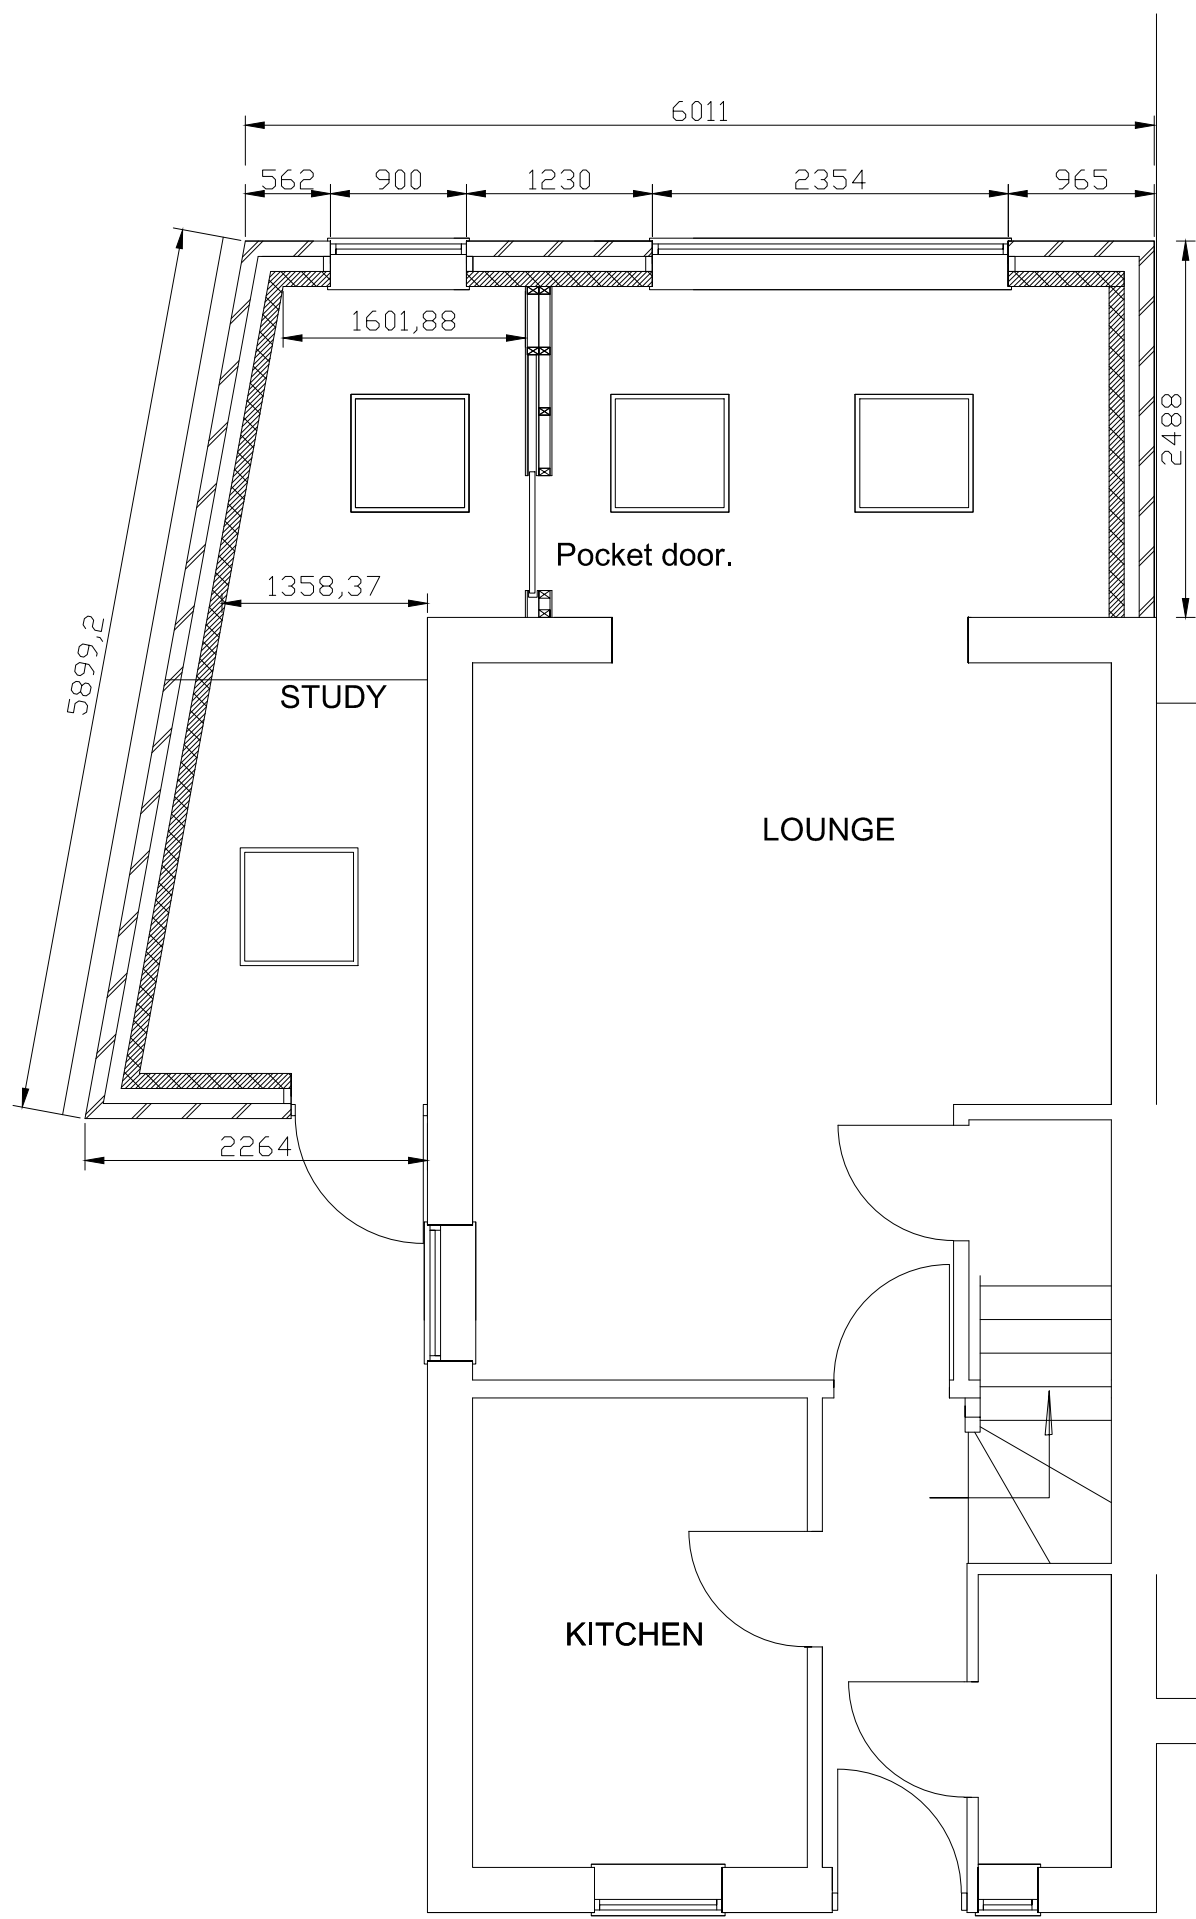

EXISTING FLOOR PLAN SCALE 1:100

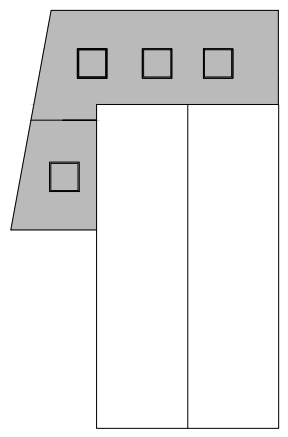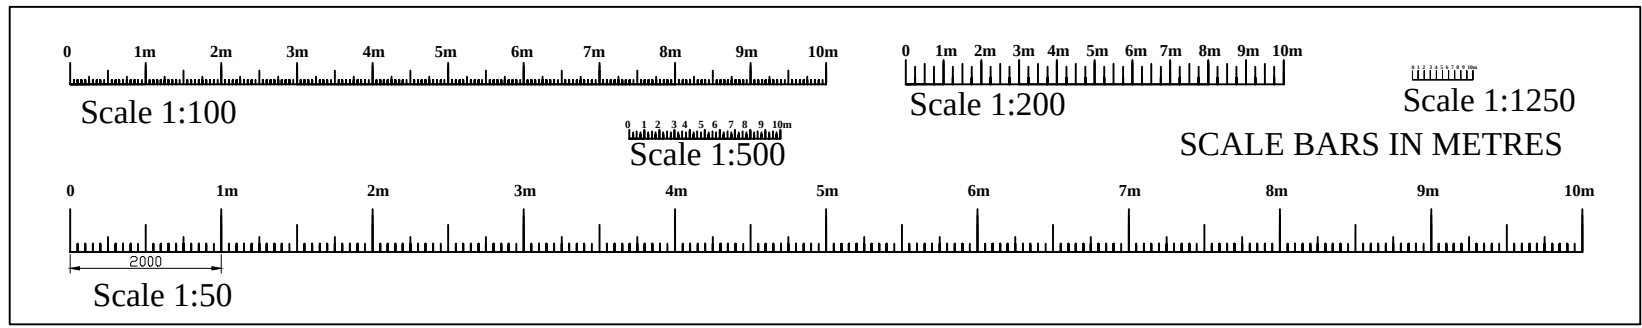

Roof plan Scale 1:200

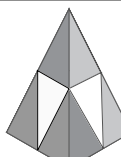client	Sam Blizzard.		
SITE ADDRESS	8 Stockham Close, Cricklade SN6 6EF		
PROJECT	Proposed single storey side and rear extension.		
		Phil Rand Cherry Tree House Clardon lane Purton, Wiltshire SN5 4HN TEL 01793 771128	
Drawn by	Phil Rand	Drawing No	01
Scales	1:500 1:100 1:50	Date	24th October 2025