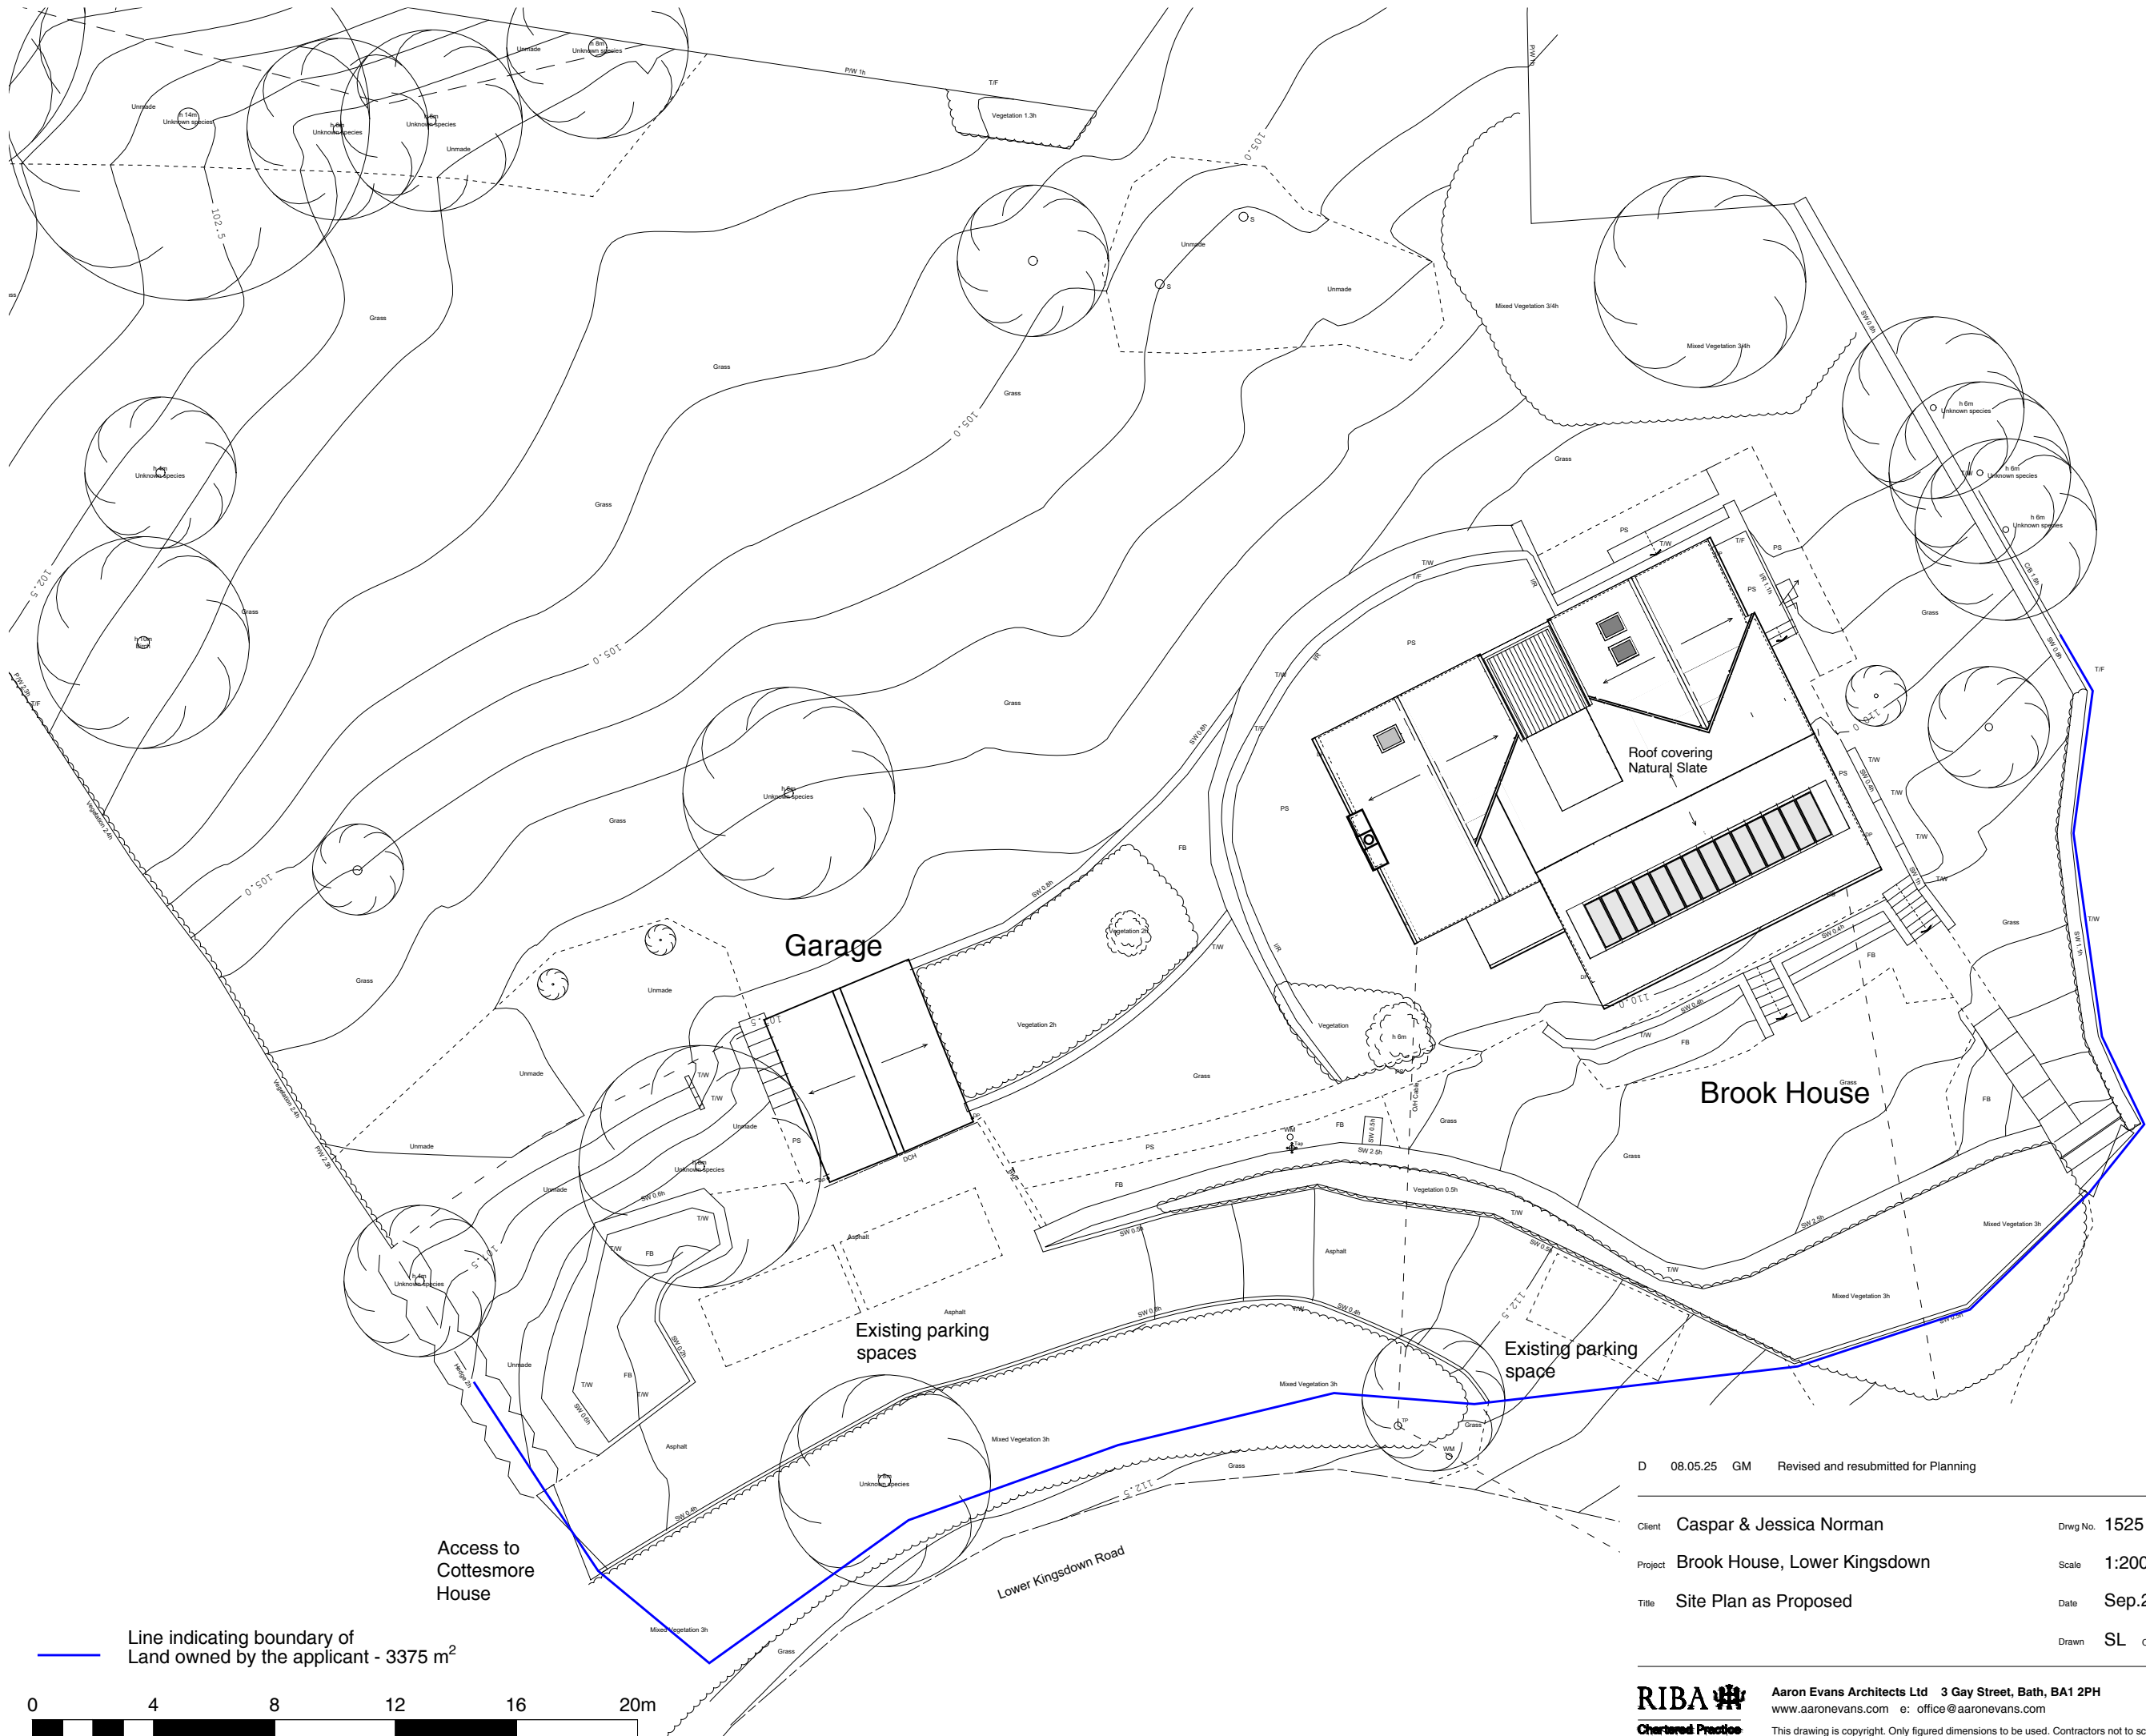


D 08.05.25 GM Revised and resubmitted for Planning

Client Caspar & Jessica Norman

Drwg No. 1525 025 D

Project Brook House, Lower Kingsdown

Scale 1:200 @ A3

Title Site Plan as Proposed

Date Sep.24

Drawn SL Checked KLM

**AARON
EVANS**
ARCHITECTS

RIBA
Chartered Practice

Aaron Evans Architects Ltd 3 Gay Street, Bath, BA1 2PH
www.aaronevans.com e: office@aaronevans.com

01225 466234

This drawing is copyright. Only figured dimensions to be used. Contractors not to scale from this drawing and must check all dimensions before proceeding.