




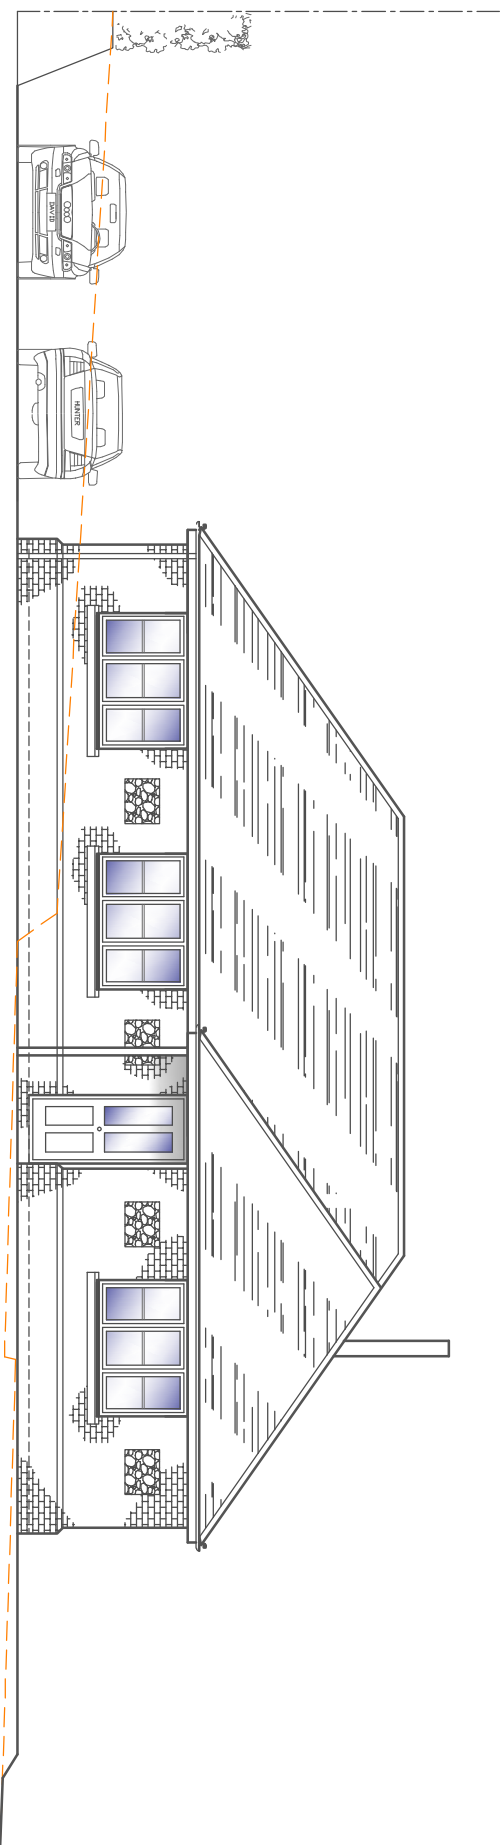


WESTERN ELEVATION
Scale 1 : 100

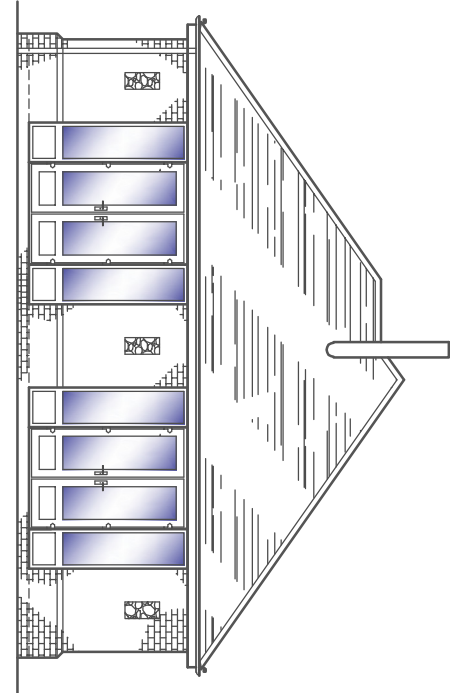


SOUTHERN ELEVATION
Scale 1 : 100

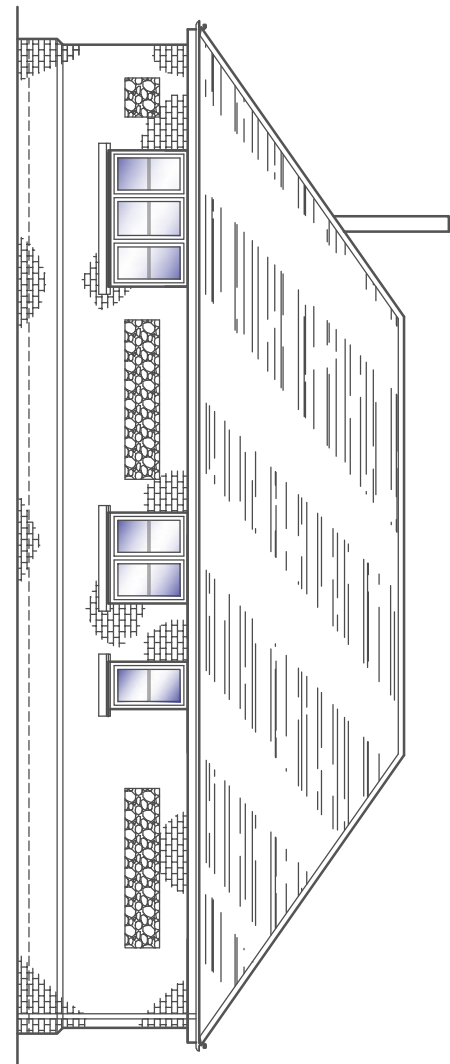


EASTERN ELEVATION
Scale 1 : 100

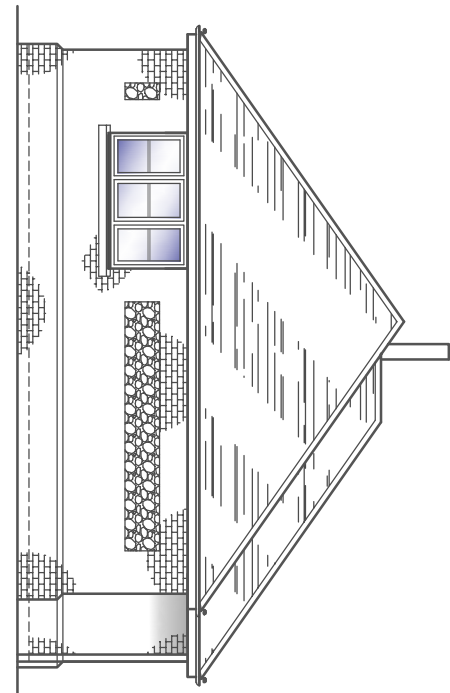


NORTHERN ELEVATION
Scale 1 : 100

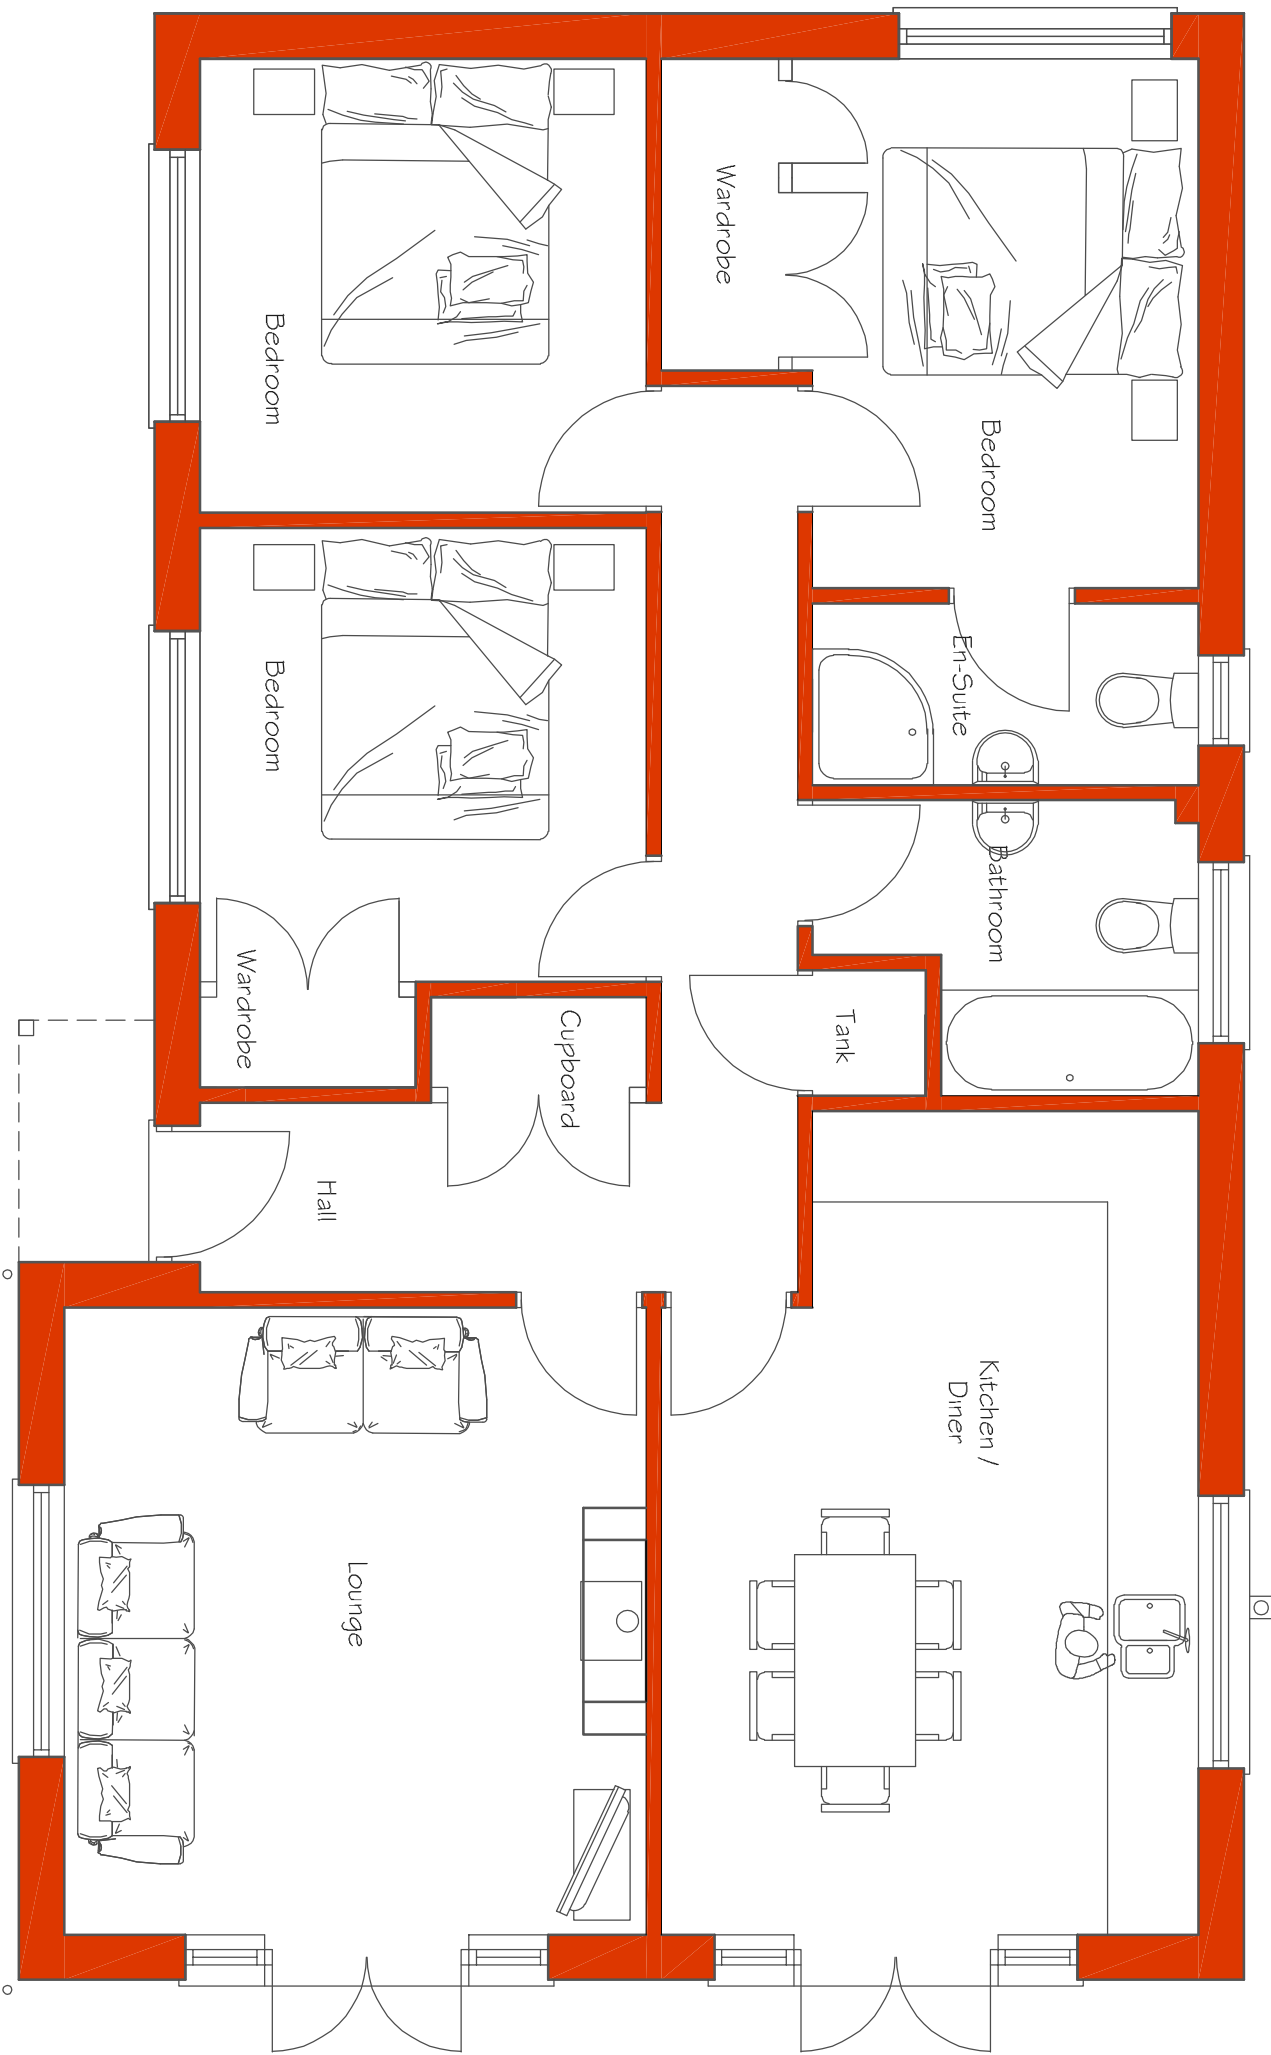


GROUND FLOOR PLAN
Scale 1 : 50

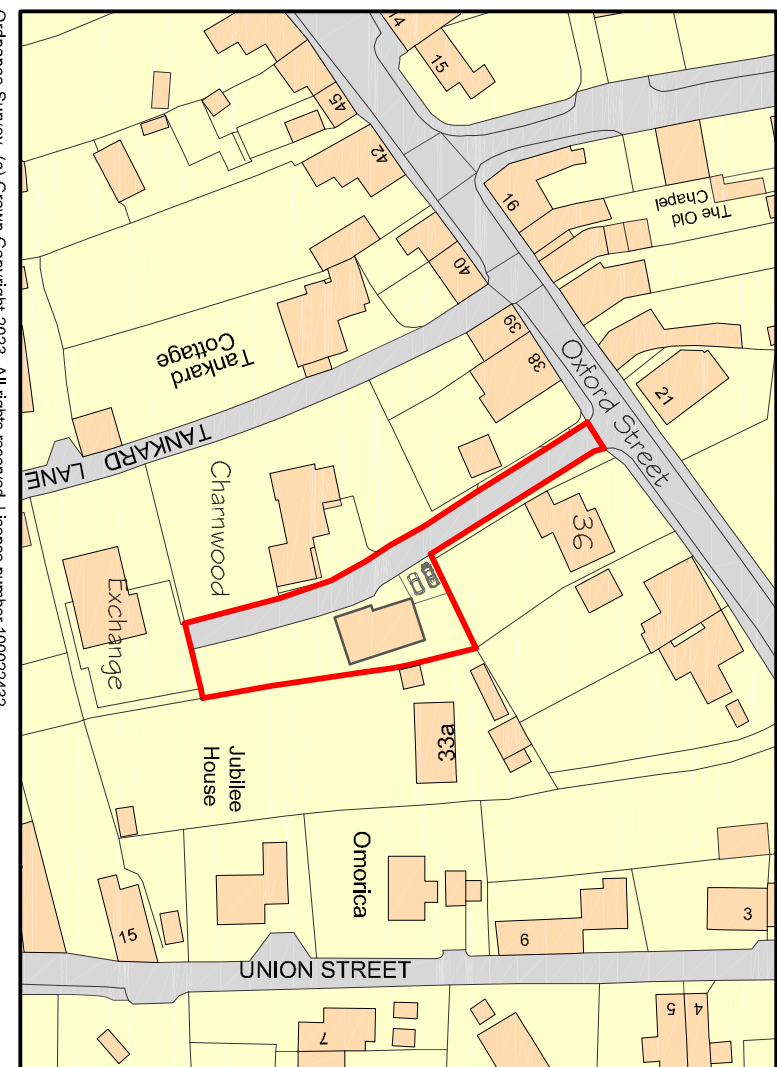

PROPOSED LOCATION PLAN
Scale 1 : 1 250

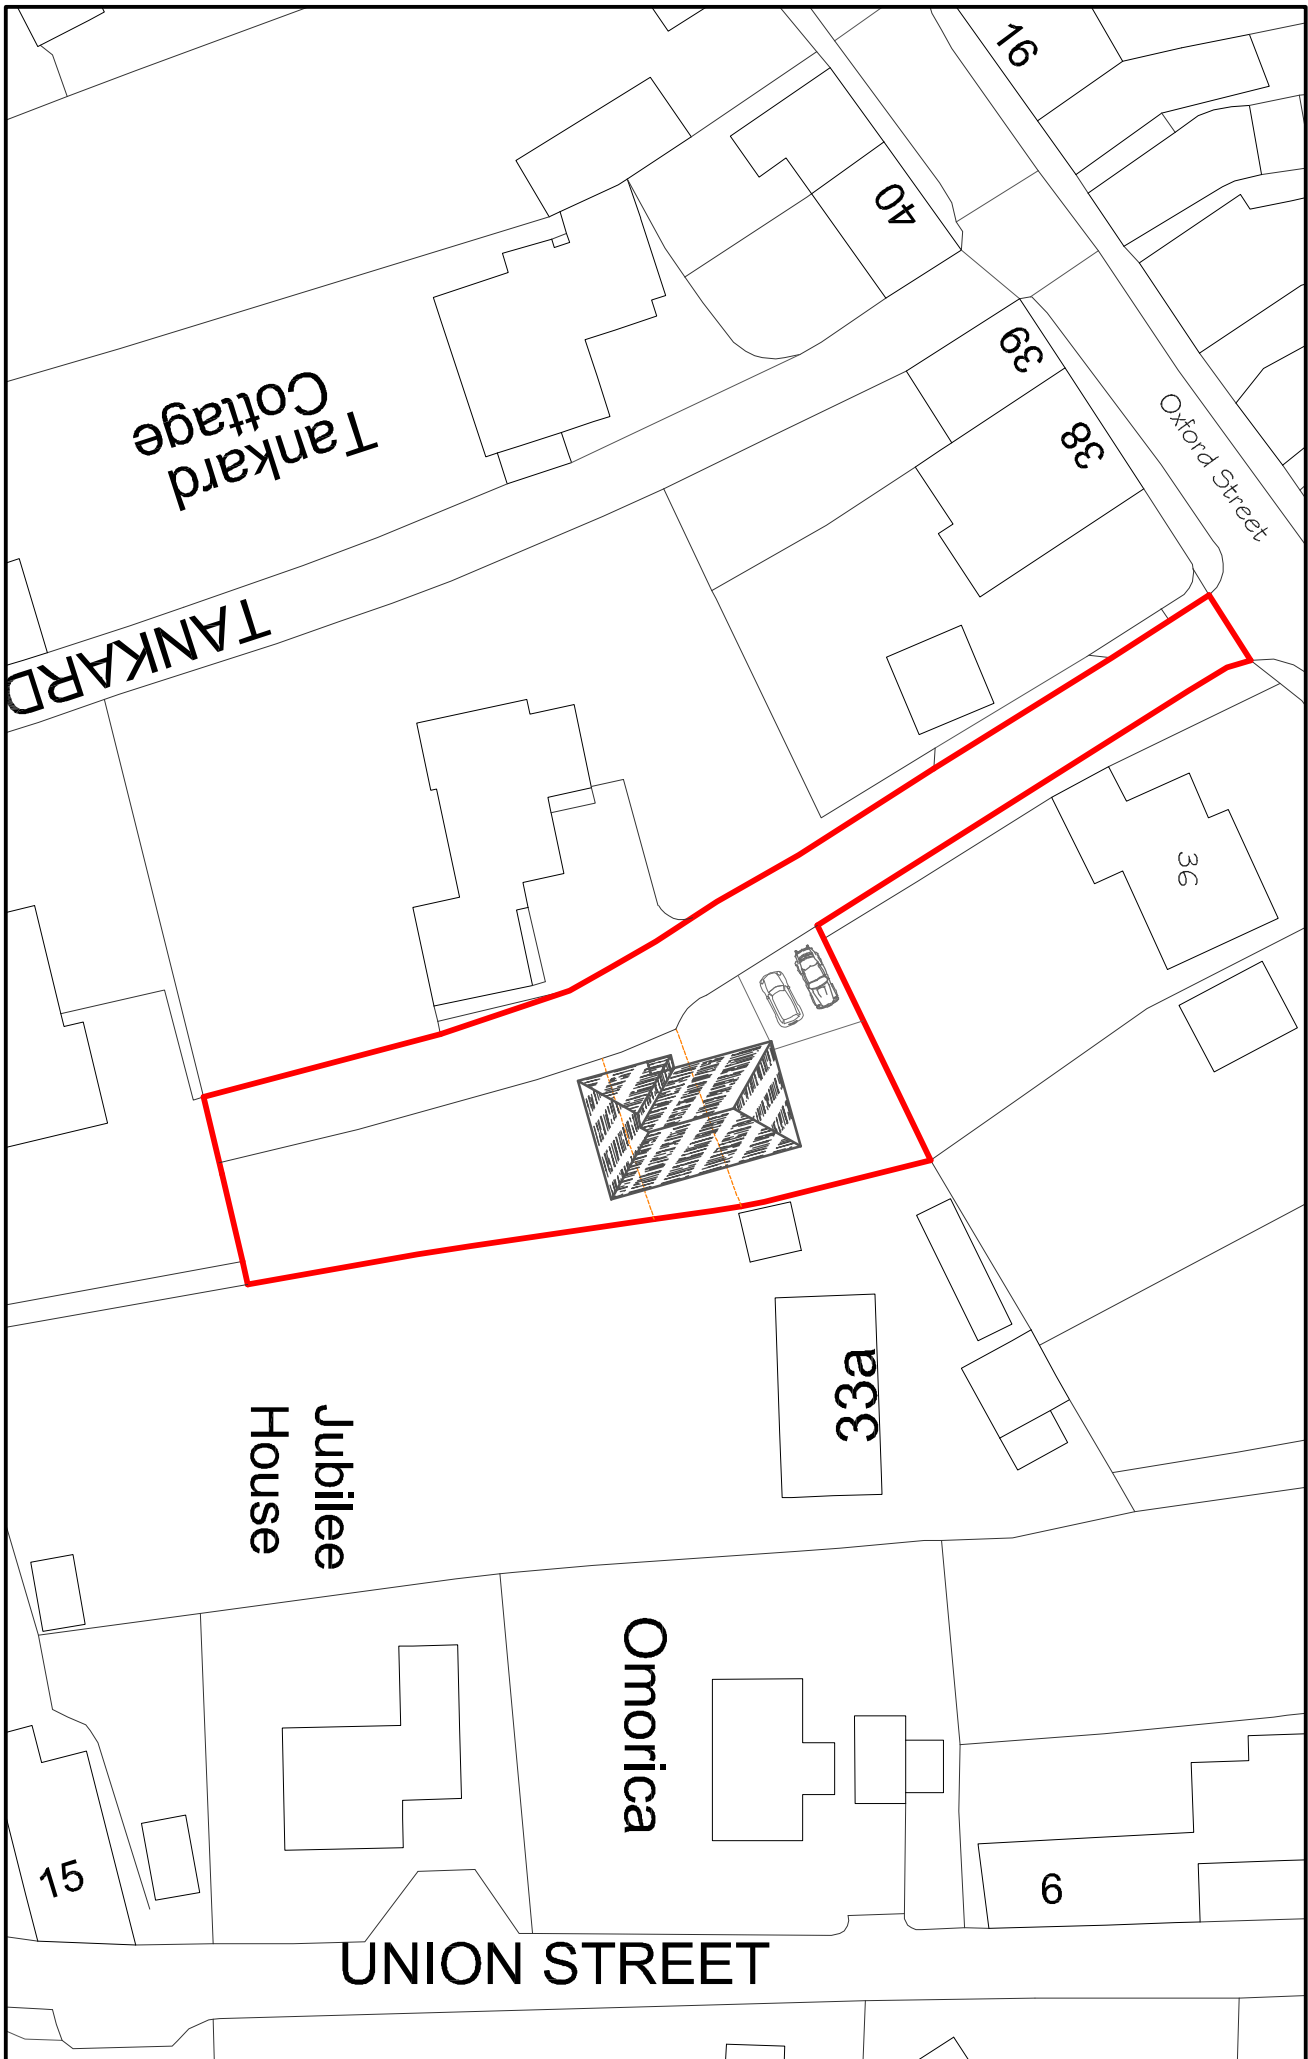

PROPOSED BLOCK PLAN
Scale 1 : 500

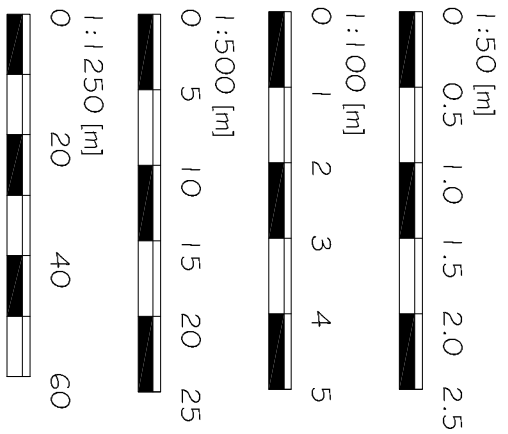

AD DRAUGHTING
ARCHITECTURAL SERVICES

Client
DAVID HUNTER

Job Title
HOUSE ADJACENT TO:
36 OXFORD STREET,
RAMSBURY,
WILTSHIRE,
SN8 2PS.

Drawing Title
ELEVATIONS AND PLANS

Scale
A5 SHOWN

Date
10/07/2023

Drawn
AD

Drawing No.
1341-02

Rev
-