



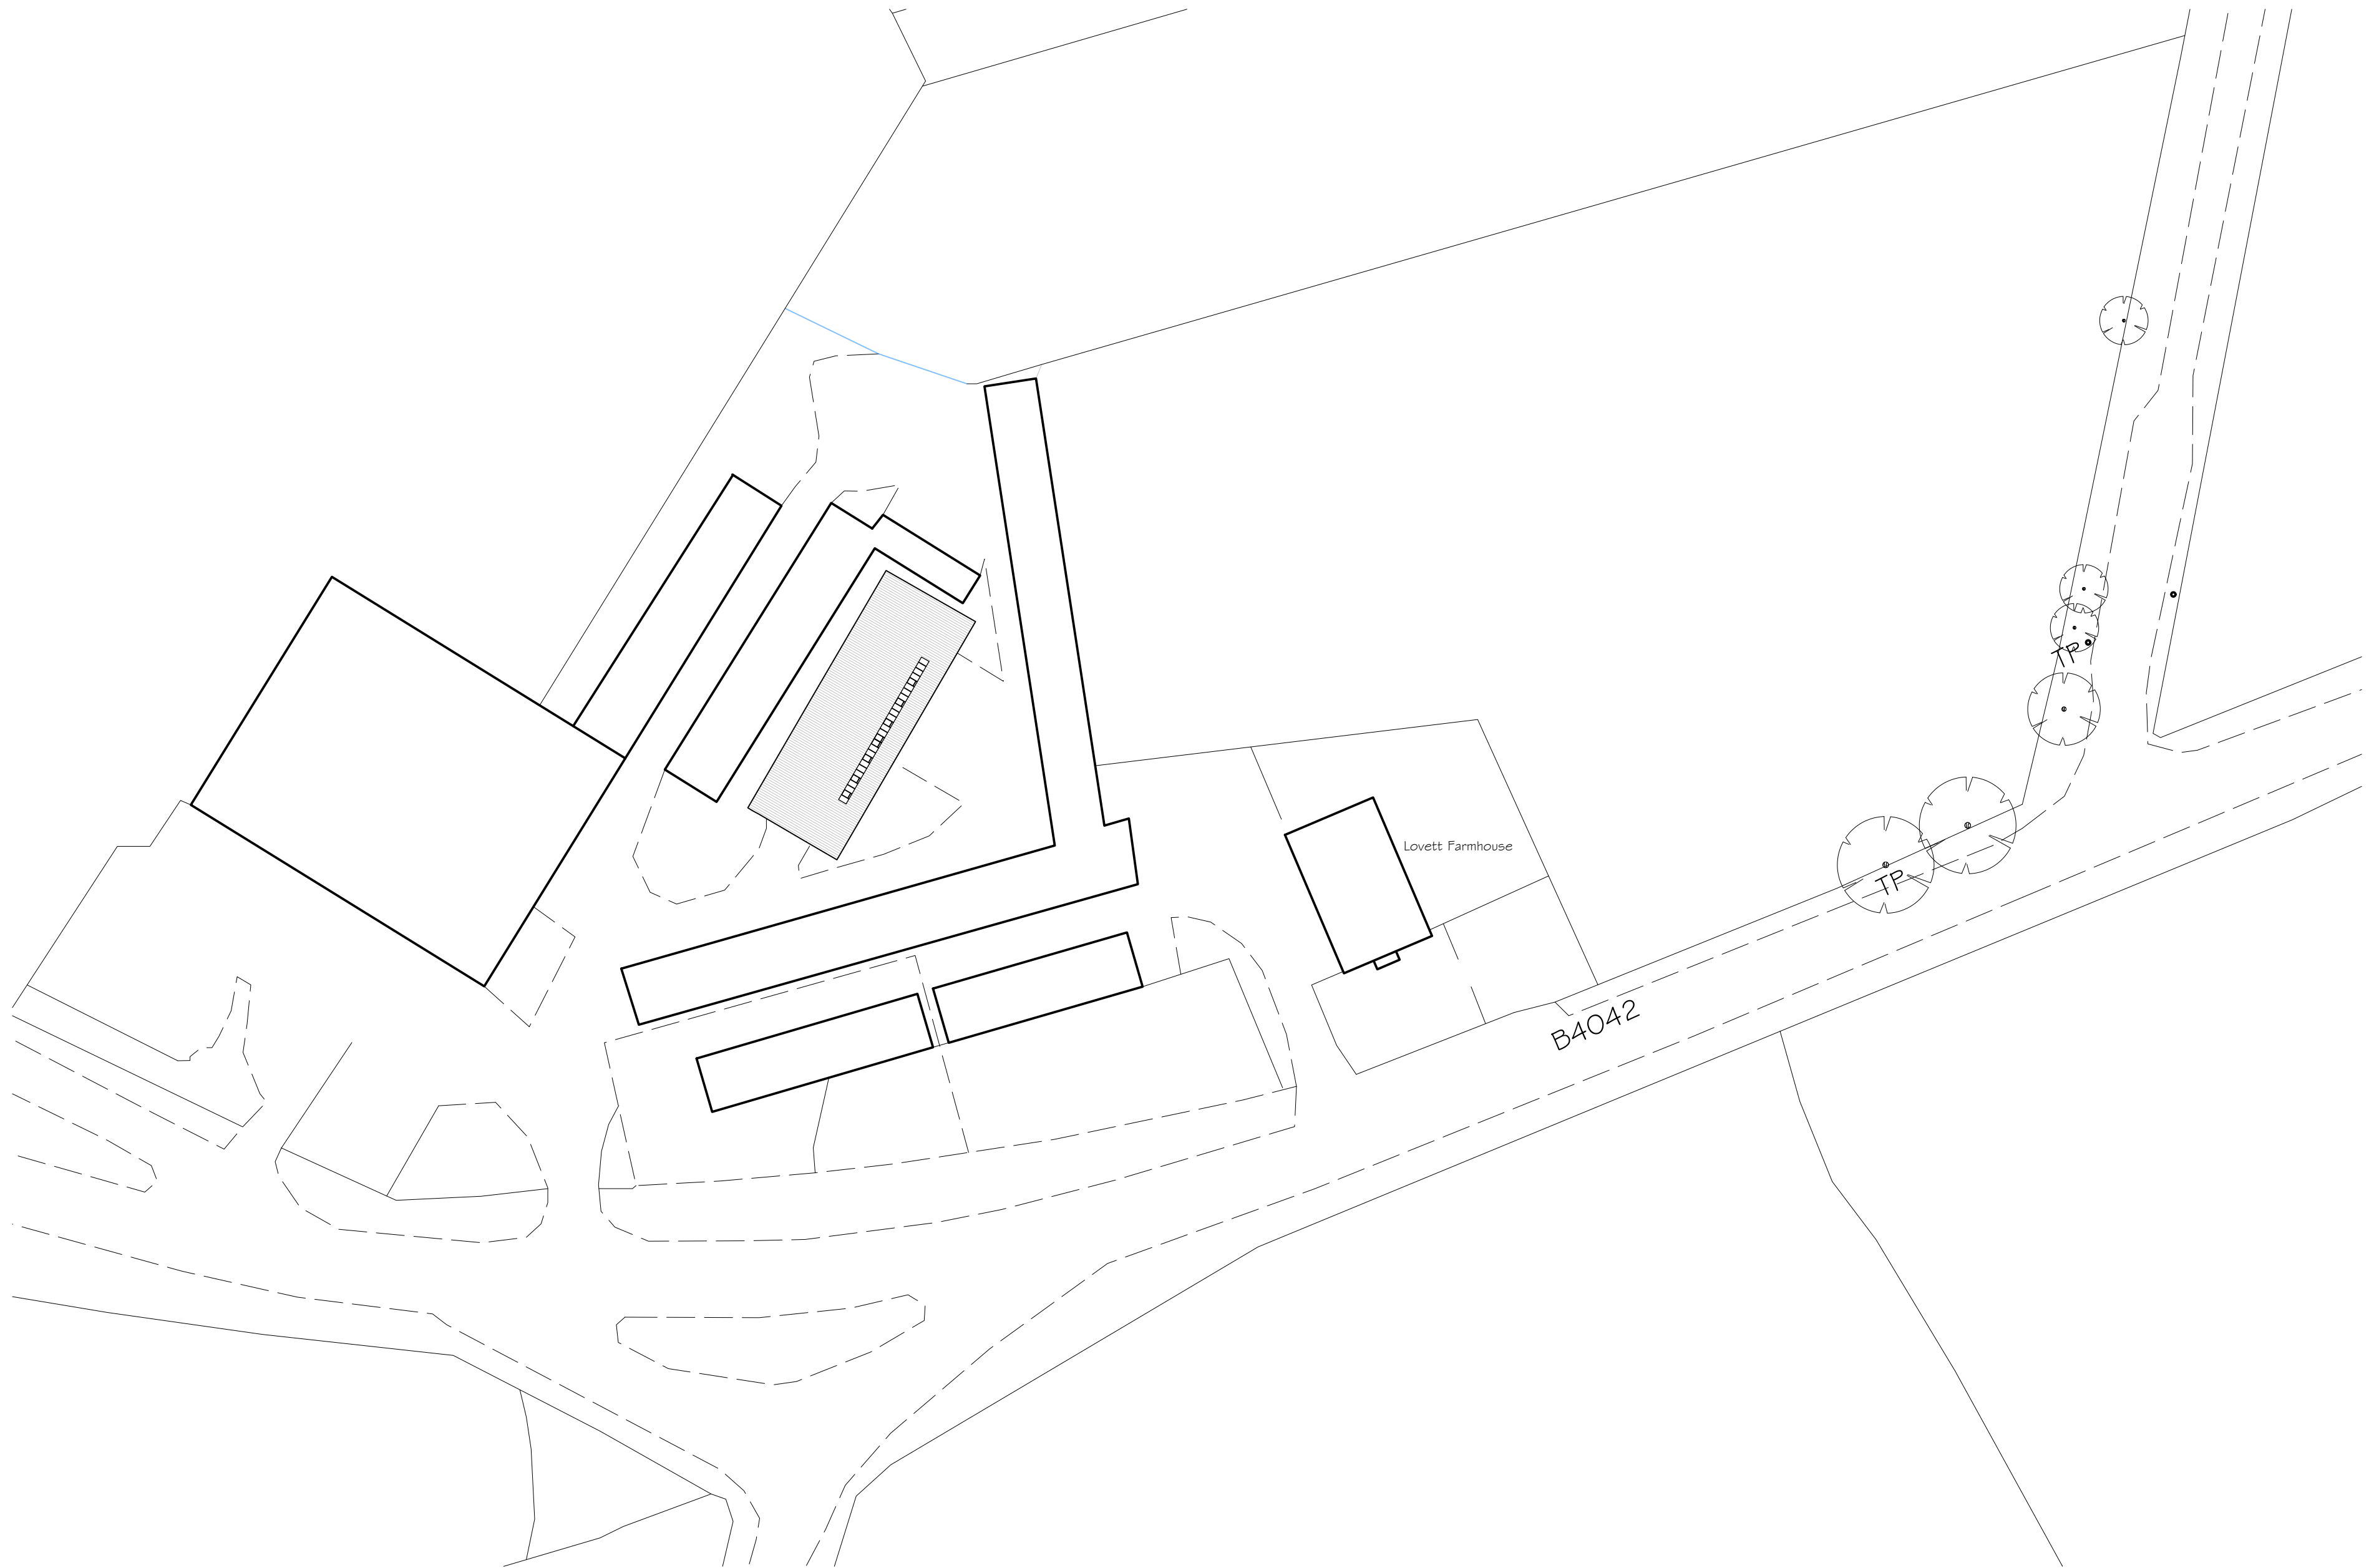

SITE PLAN 1:500

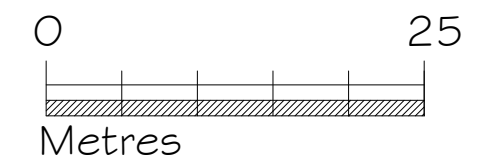

Rev. Date Notes



TOWN AND
COUNTRY
PLANNING
DEVELOPMENT
CONSULTANTS

LPC (TRILL) LTD.,
TRILL, TETSBURY, GLOUCESTERSHIRE GL5 2SQ
Tel: 01 295 541433 email: admin@lpc-trill.com

Client:
Mr N Barnes
Project:
Barn Conversion, Lovett
Farmhouse, Little Somerford

Drawing
SITE PLAN EXISTING

Date: July 2023 Scale: 1:500 @ A2
Drawing Number:
LPC 884 EX 302