





NORTH ELEVATION
Scale 1:100

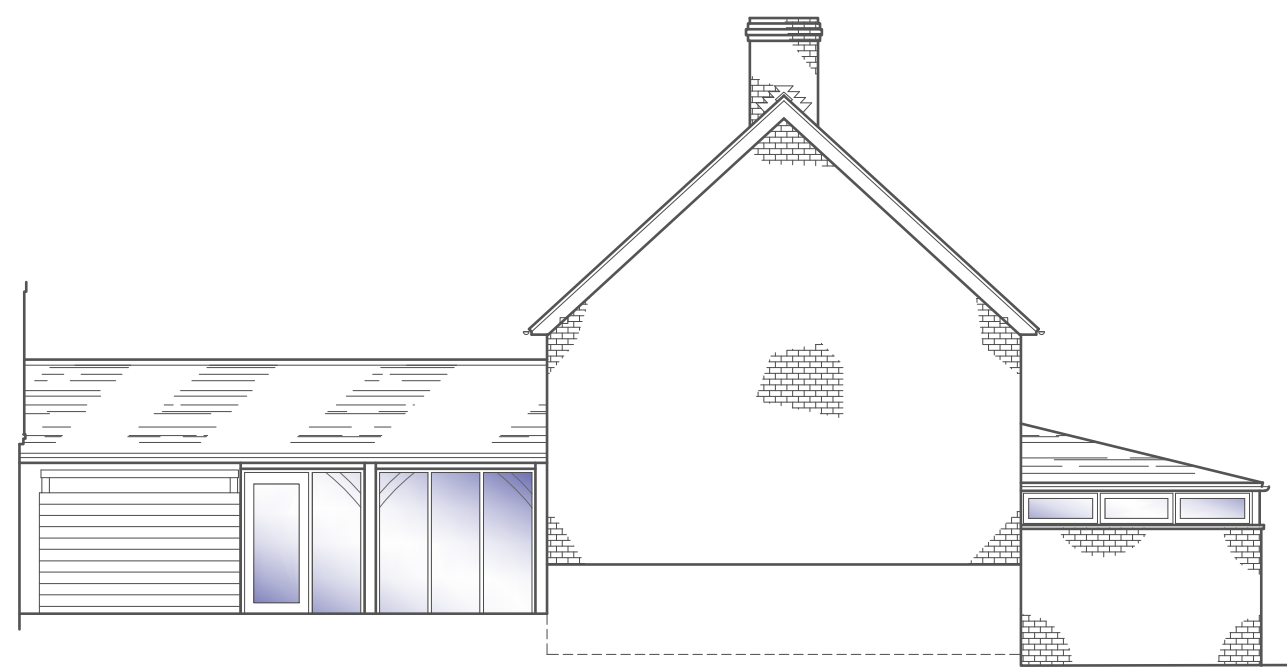


WEST ELEVATION
Scale 1:100

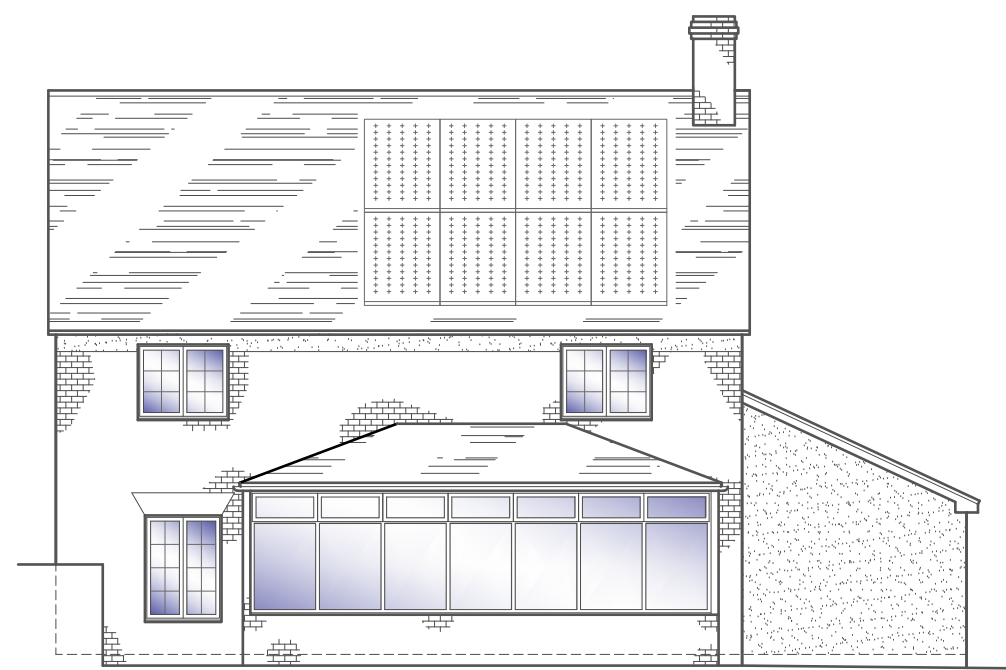


SOUTH ELEVATION
Scale 1:100




EAST ELEVATION
Scale 1:100

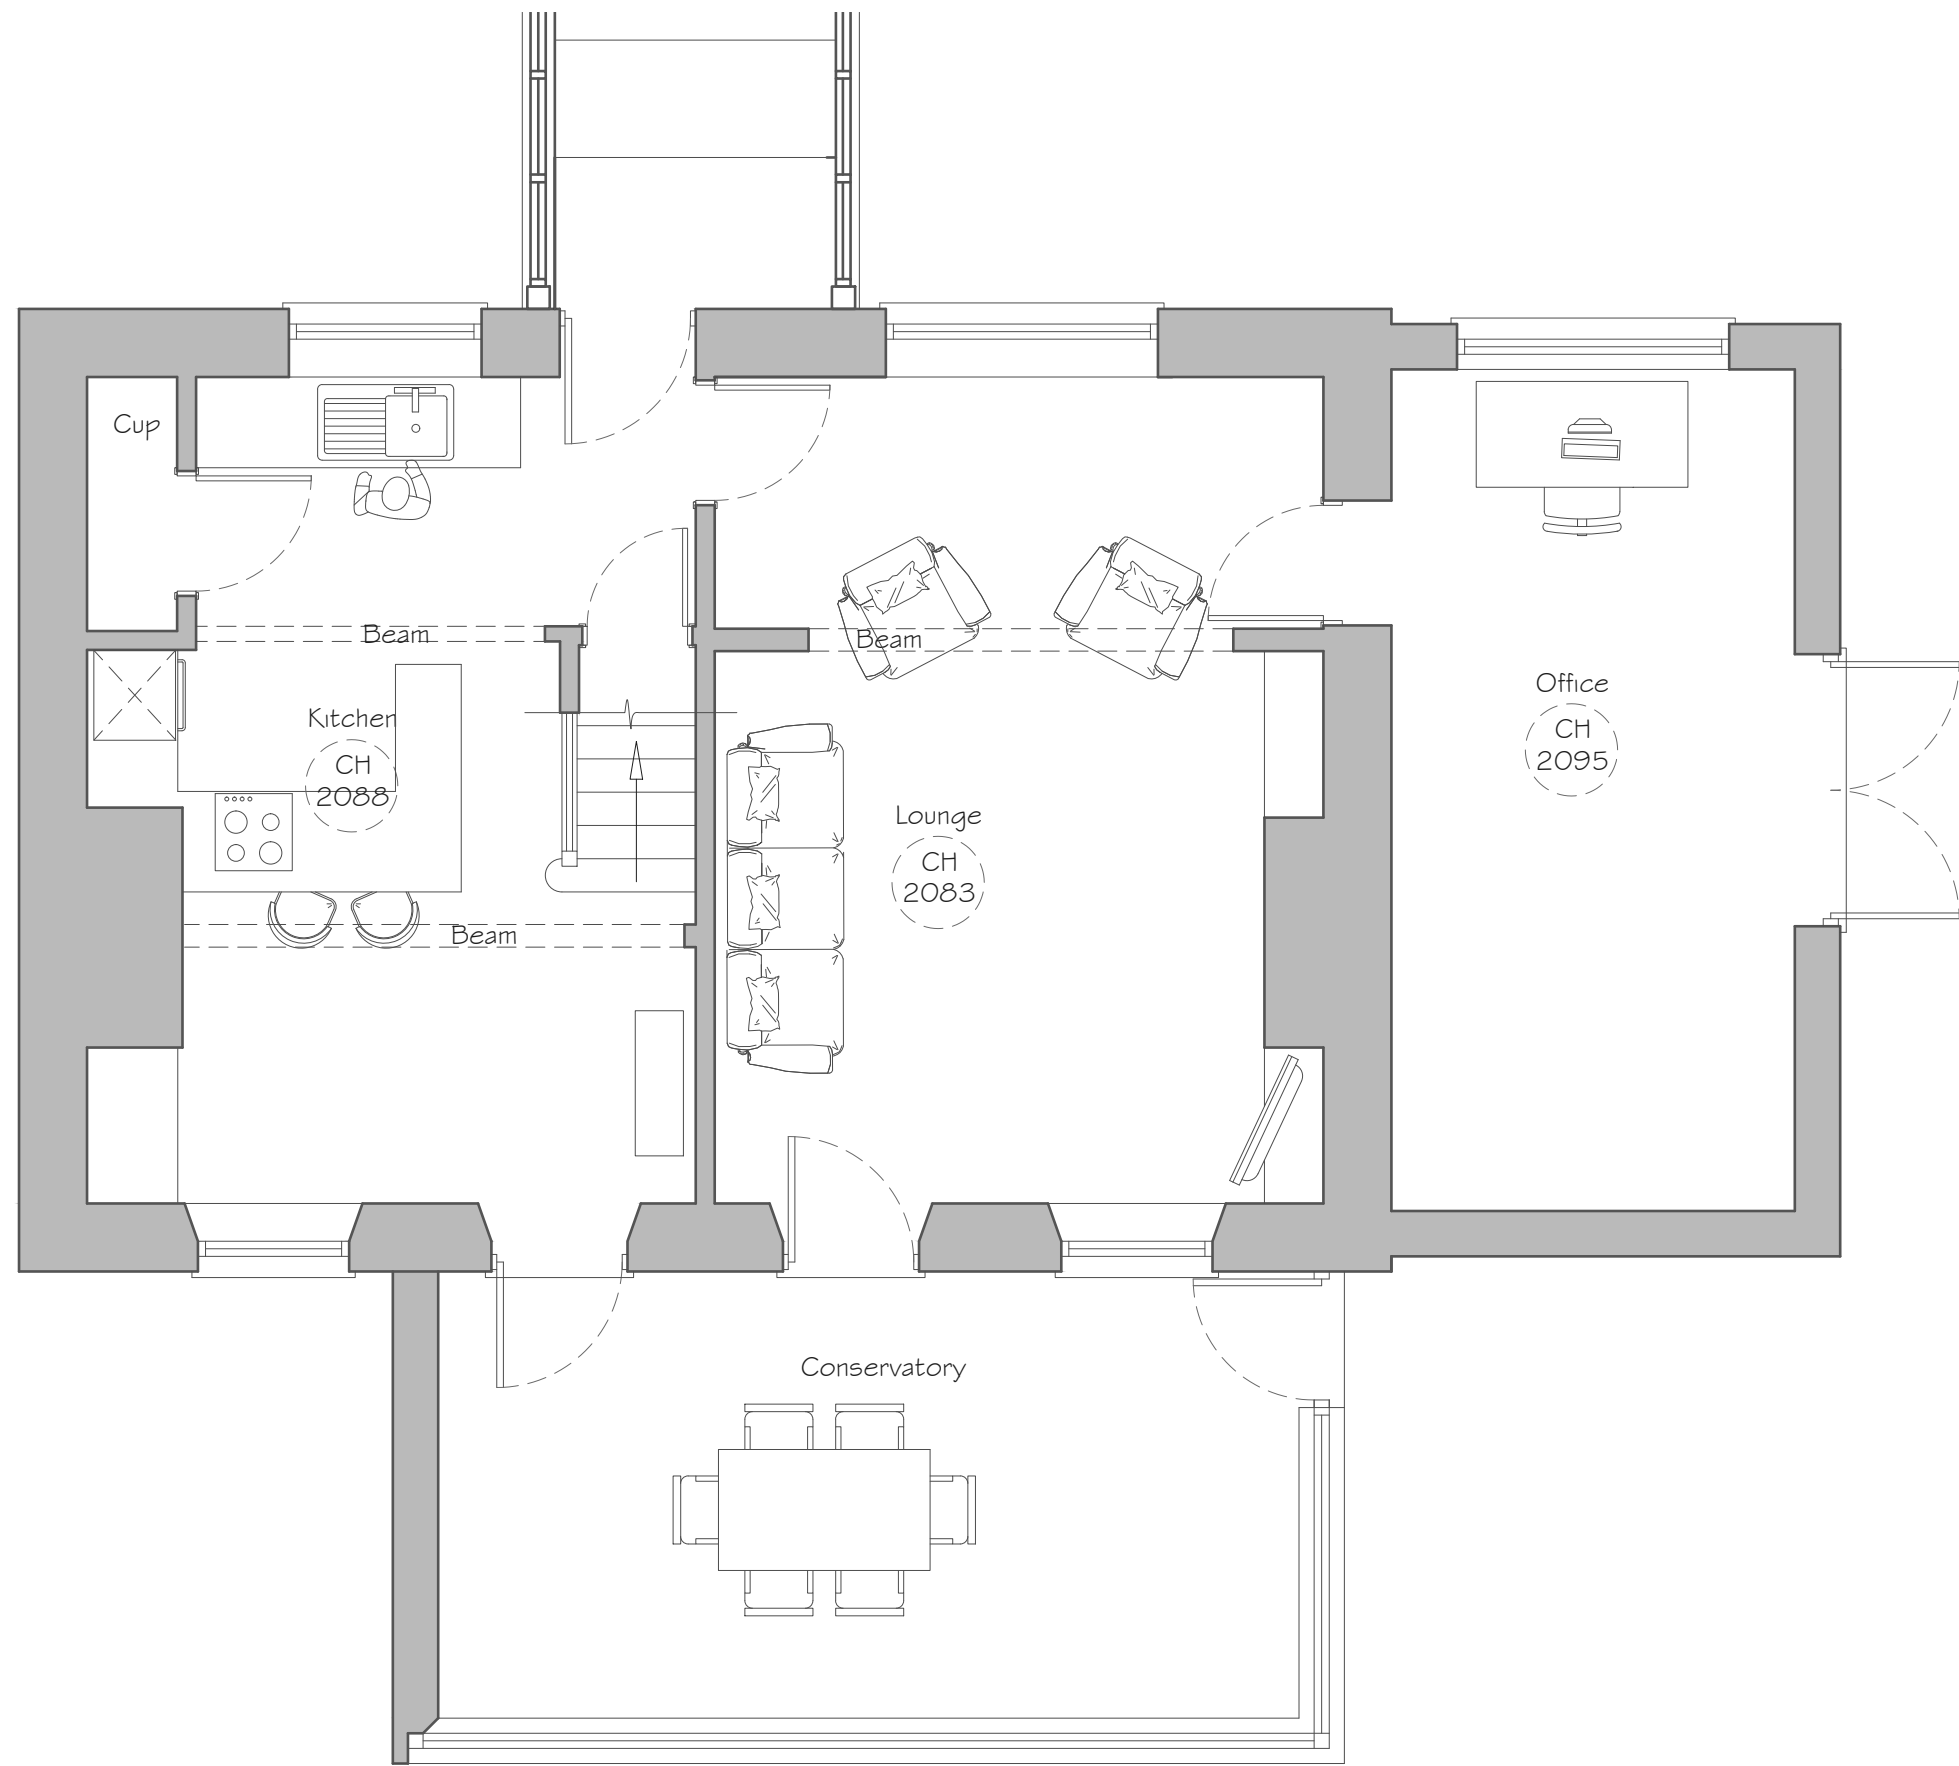


GROUND FLOOR PLAN
Scale 1:50

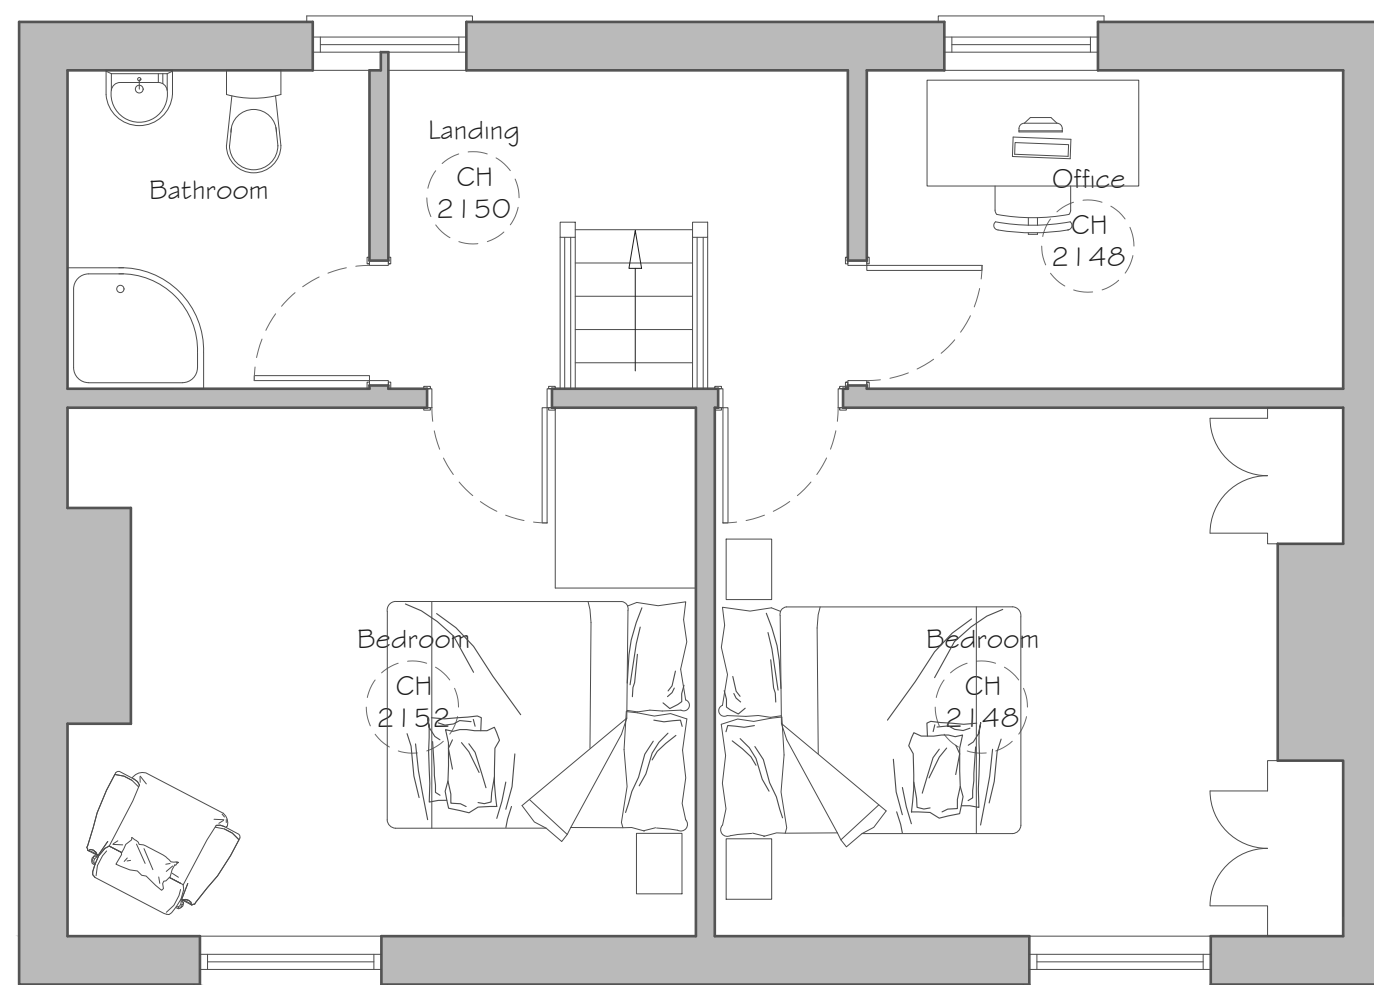


FIRST FLOOR PLAN
Scale 1:50

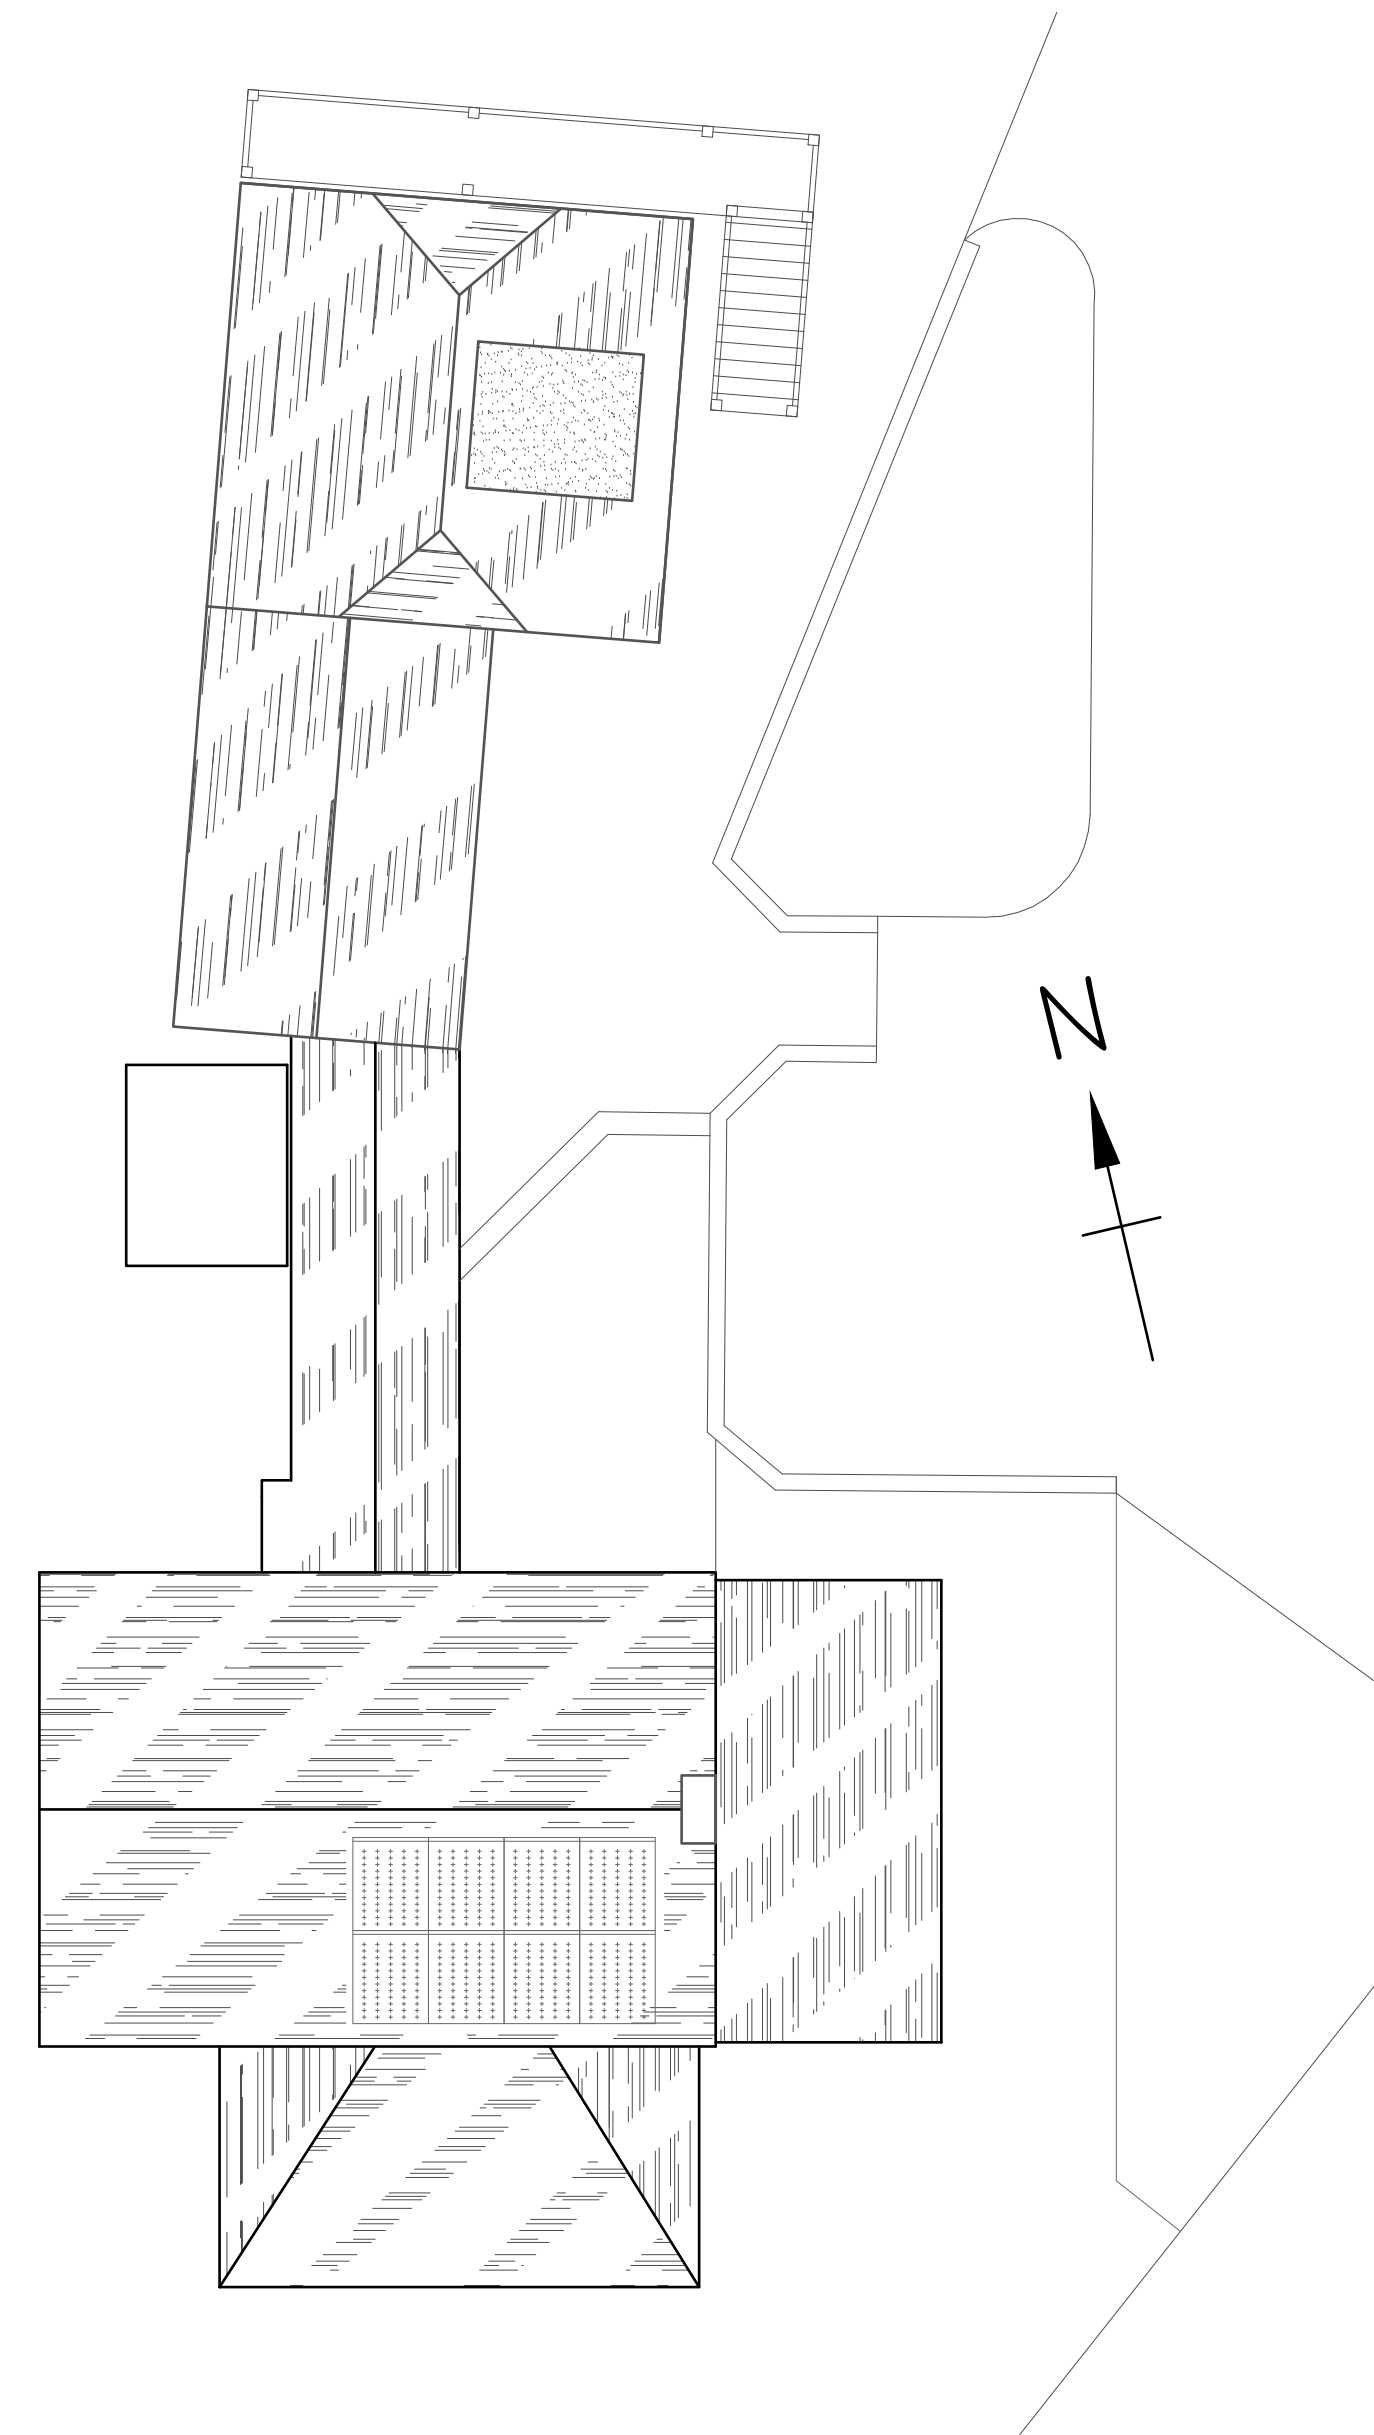


ROOF PLAN
Scale 1:100

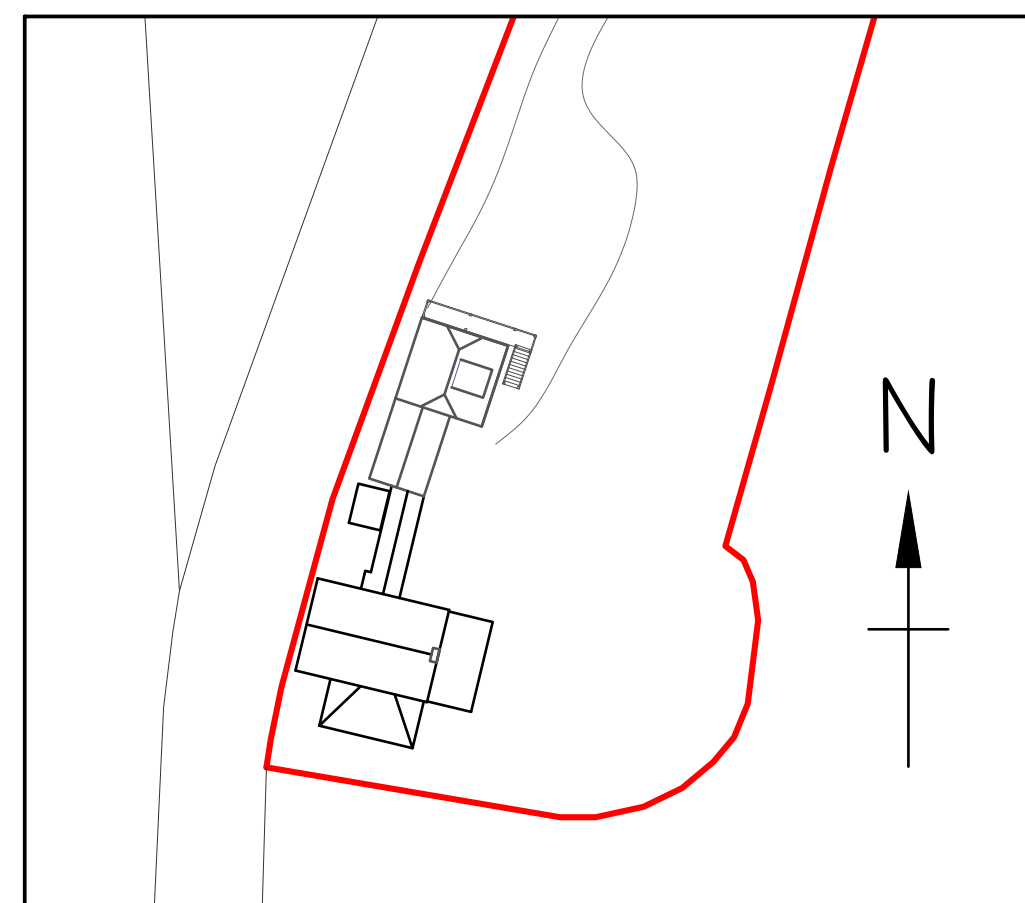

BLOCK PLAN
Scale 1:500

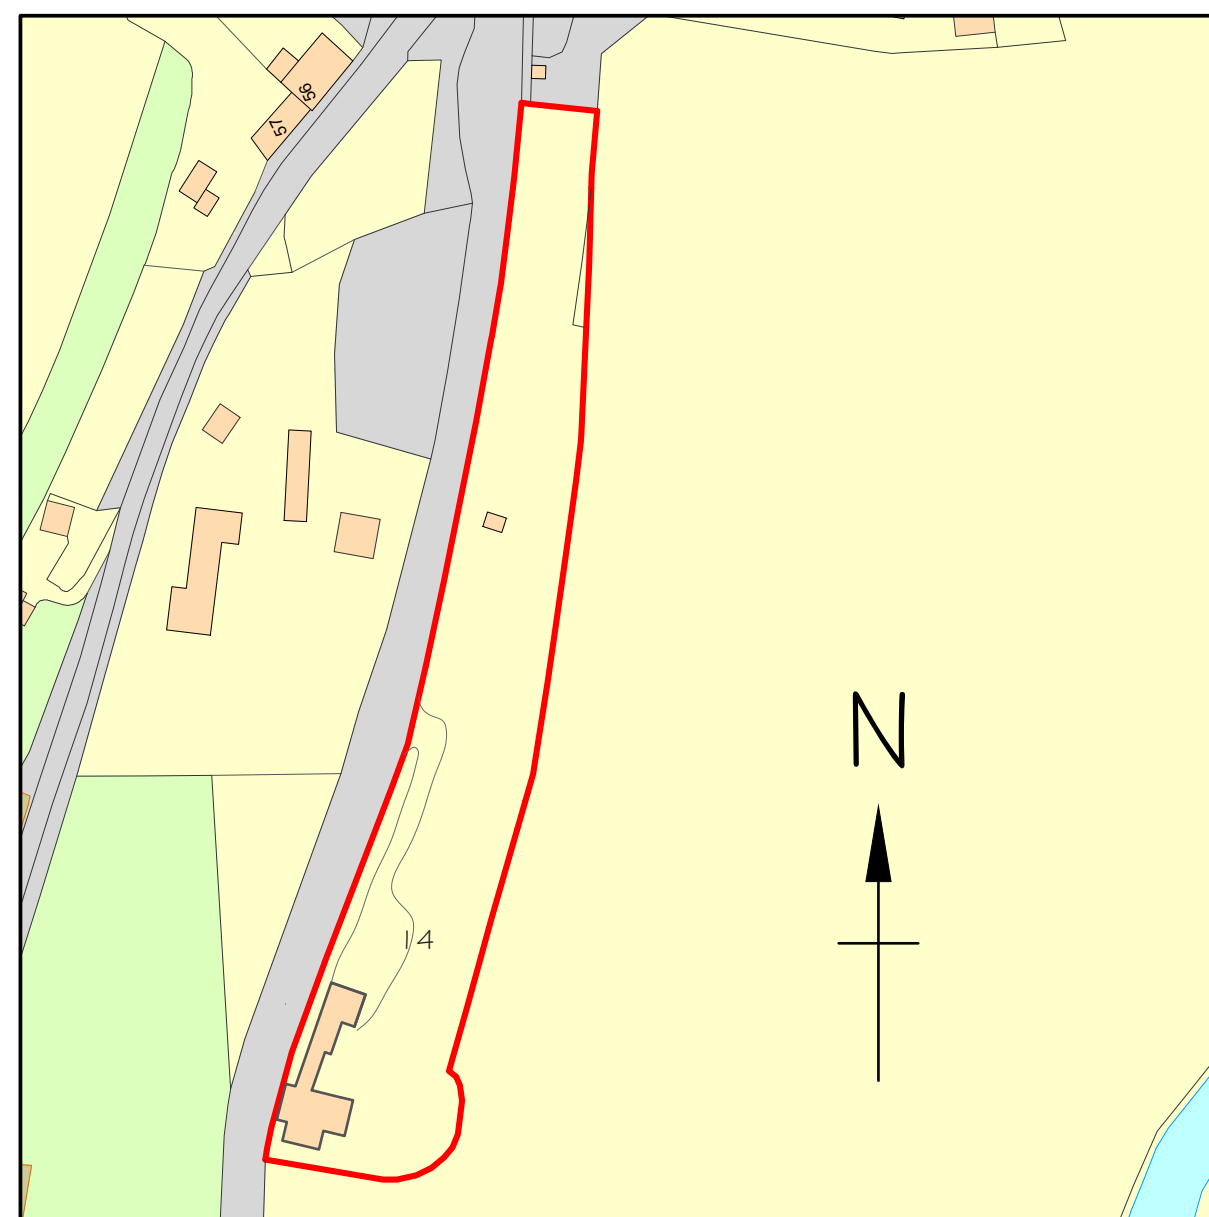

LOCATION PLAN
Scale 1:1250

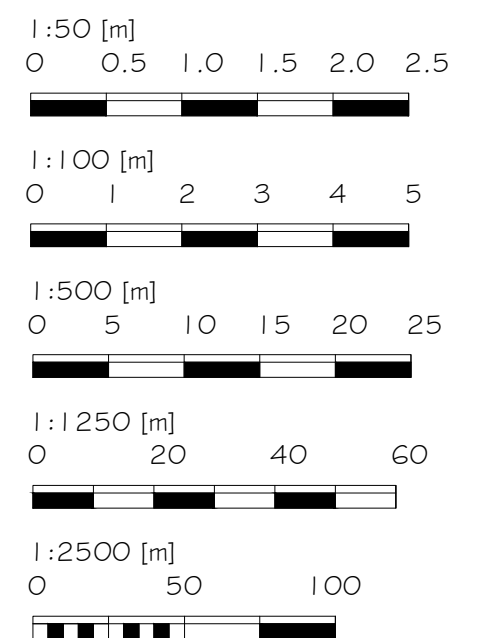

Alex Dawson
www.addraughting.co.uk
alex@addraughting.co.uk
01672 511412
07791 341698

59 Barrow Close
Marlborough
Wiltshire
SN8 2BE



AD DRAUGHTING
ARCHITECTURAL SERVICES

Client

CHRIS ROSE & LEWIS HONEYWILL

Job Title

EXTENSION AT:
LONGACRE,
ENFORD,
PEWSEY,
WILTSHIRE,
SN9 6DH.

Drawing Title

EXISTING ELEVATIONS AND PLANS

Scale

A5 SHOWN

Date

08/09/2025

Drawn

AD

Drawing No.

1569-01

Rev

-

Ordnance Survey, (c) Crown Copyright 2022. All rights reserved. Licence number 100022432