
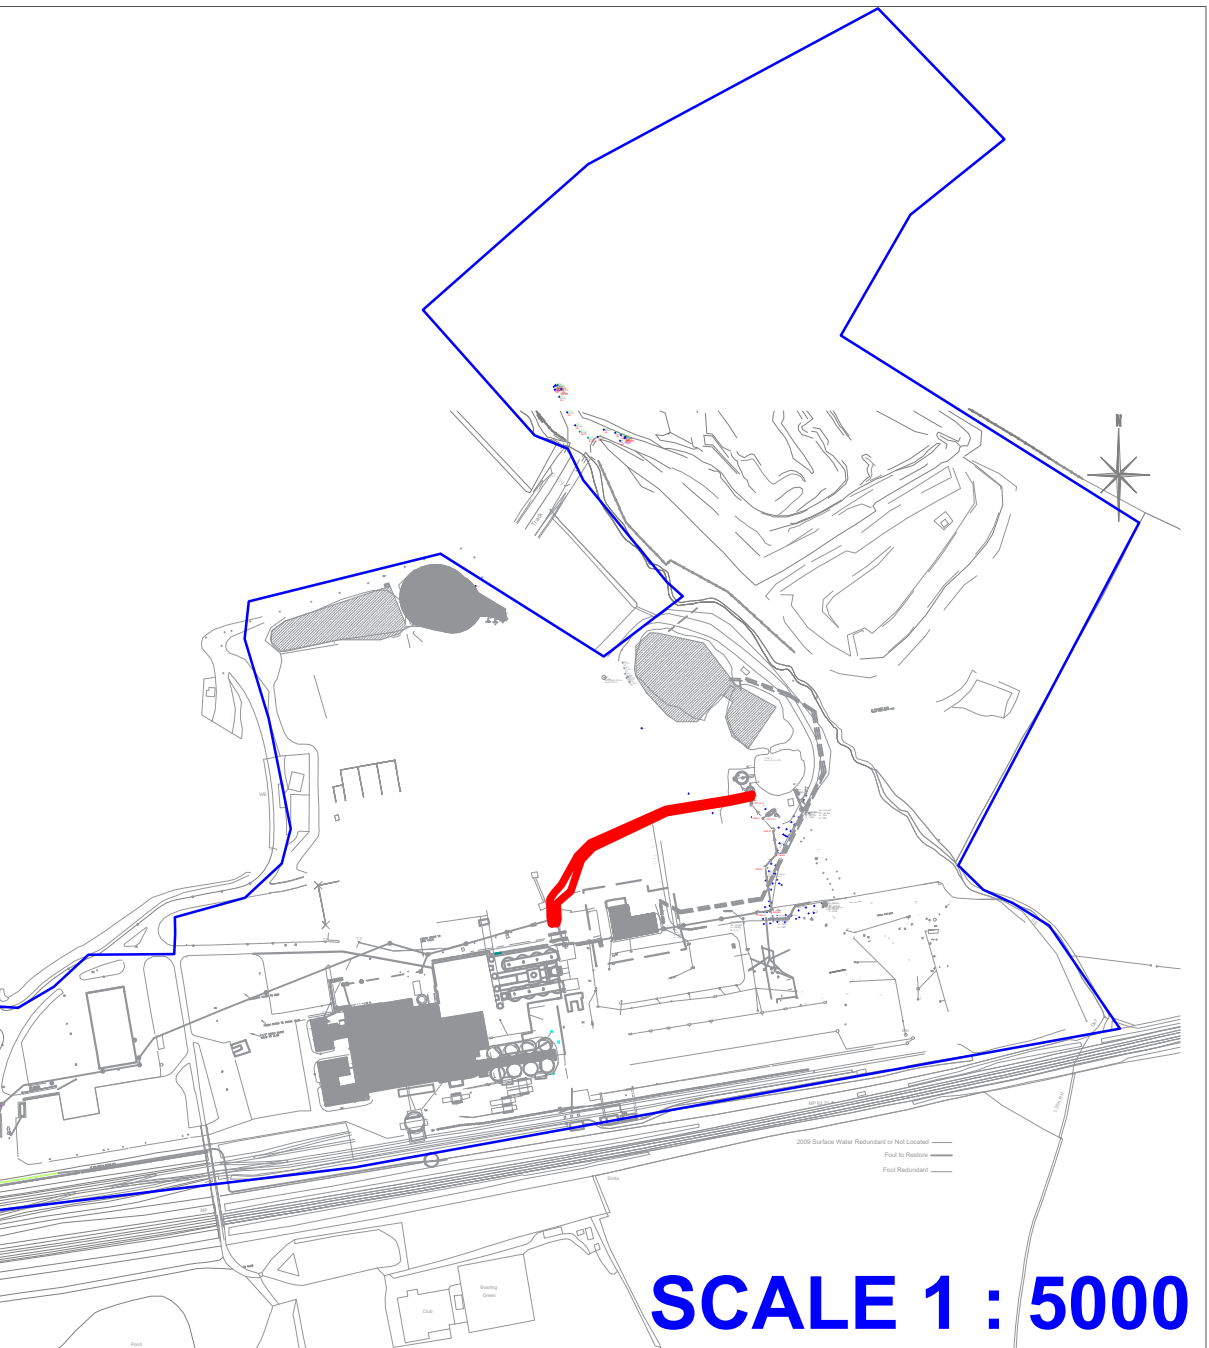
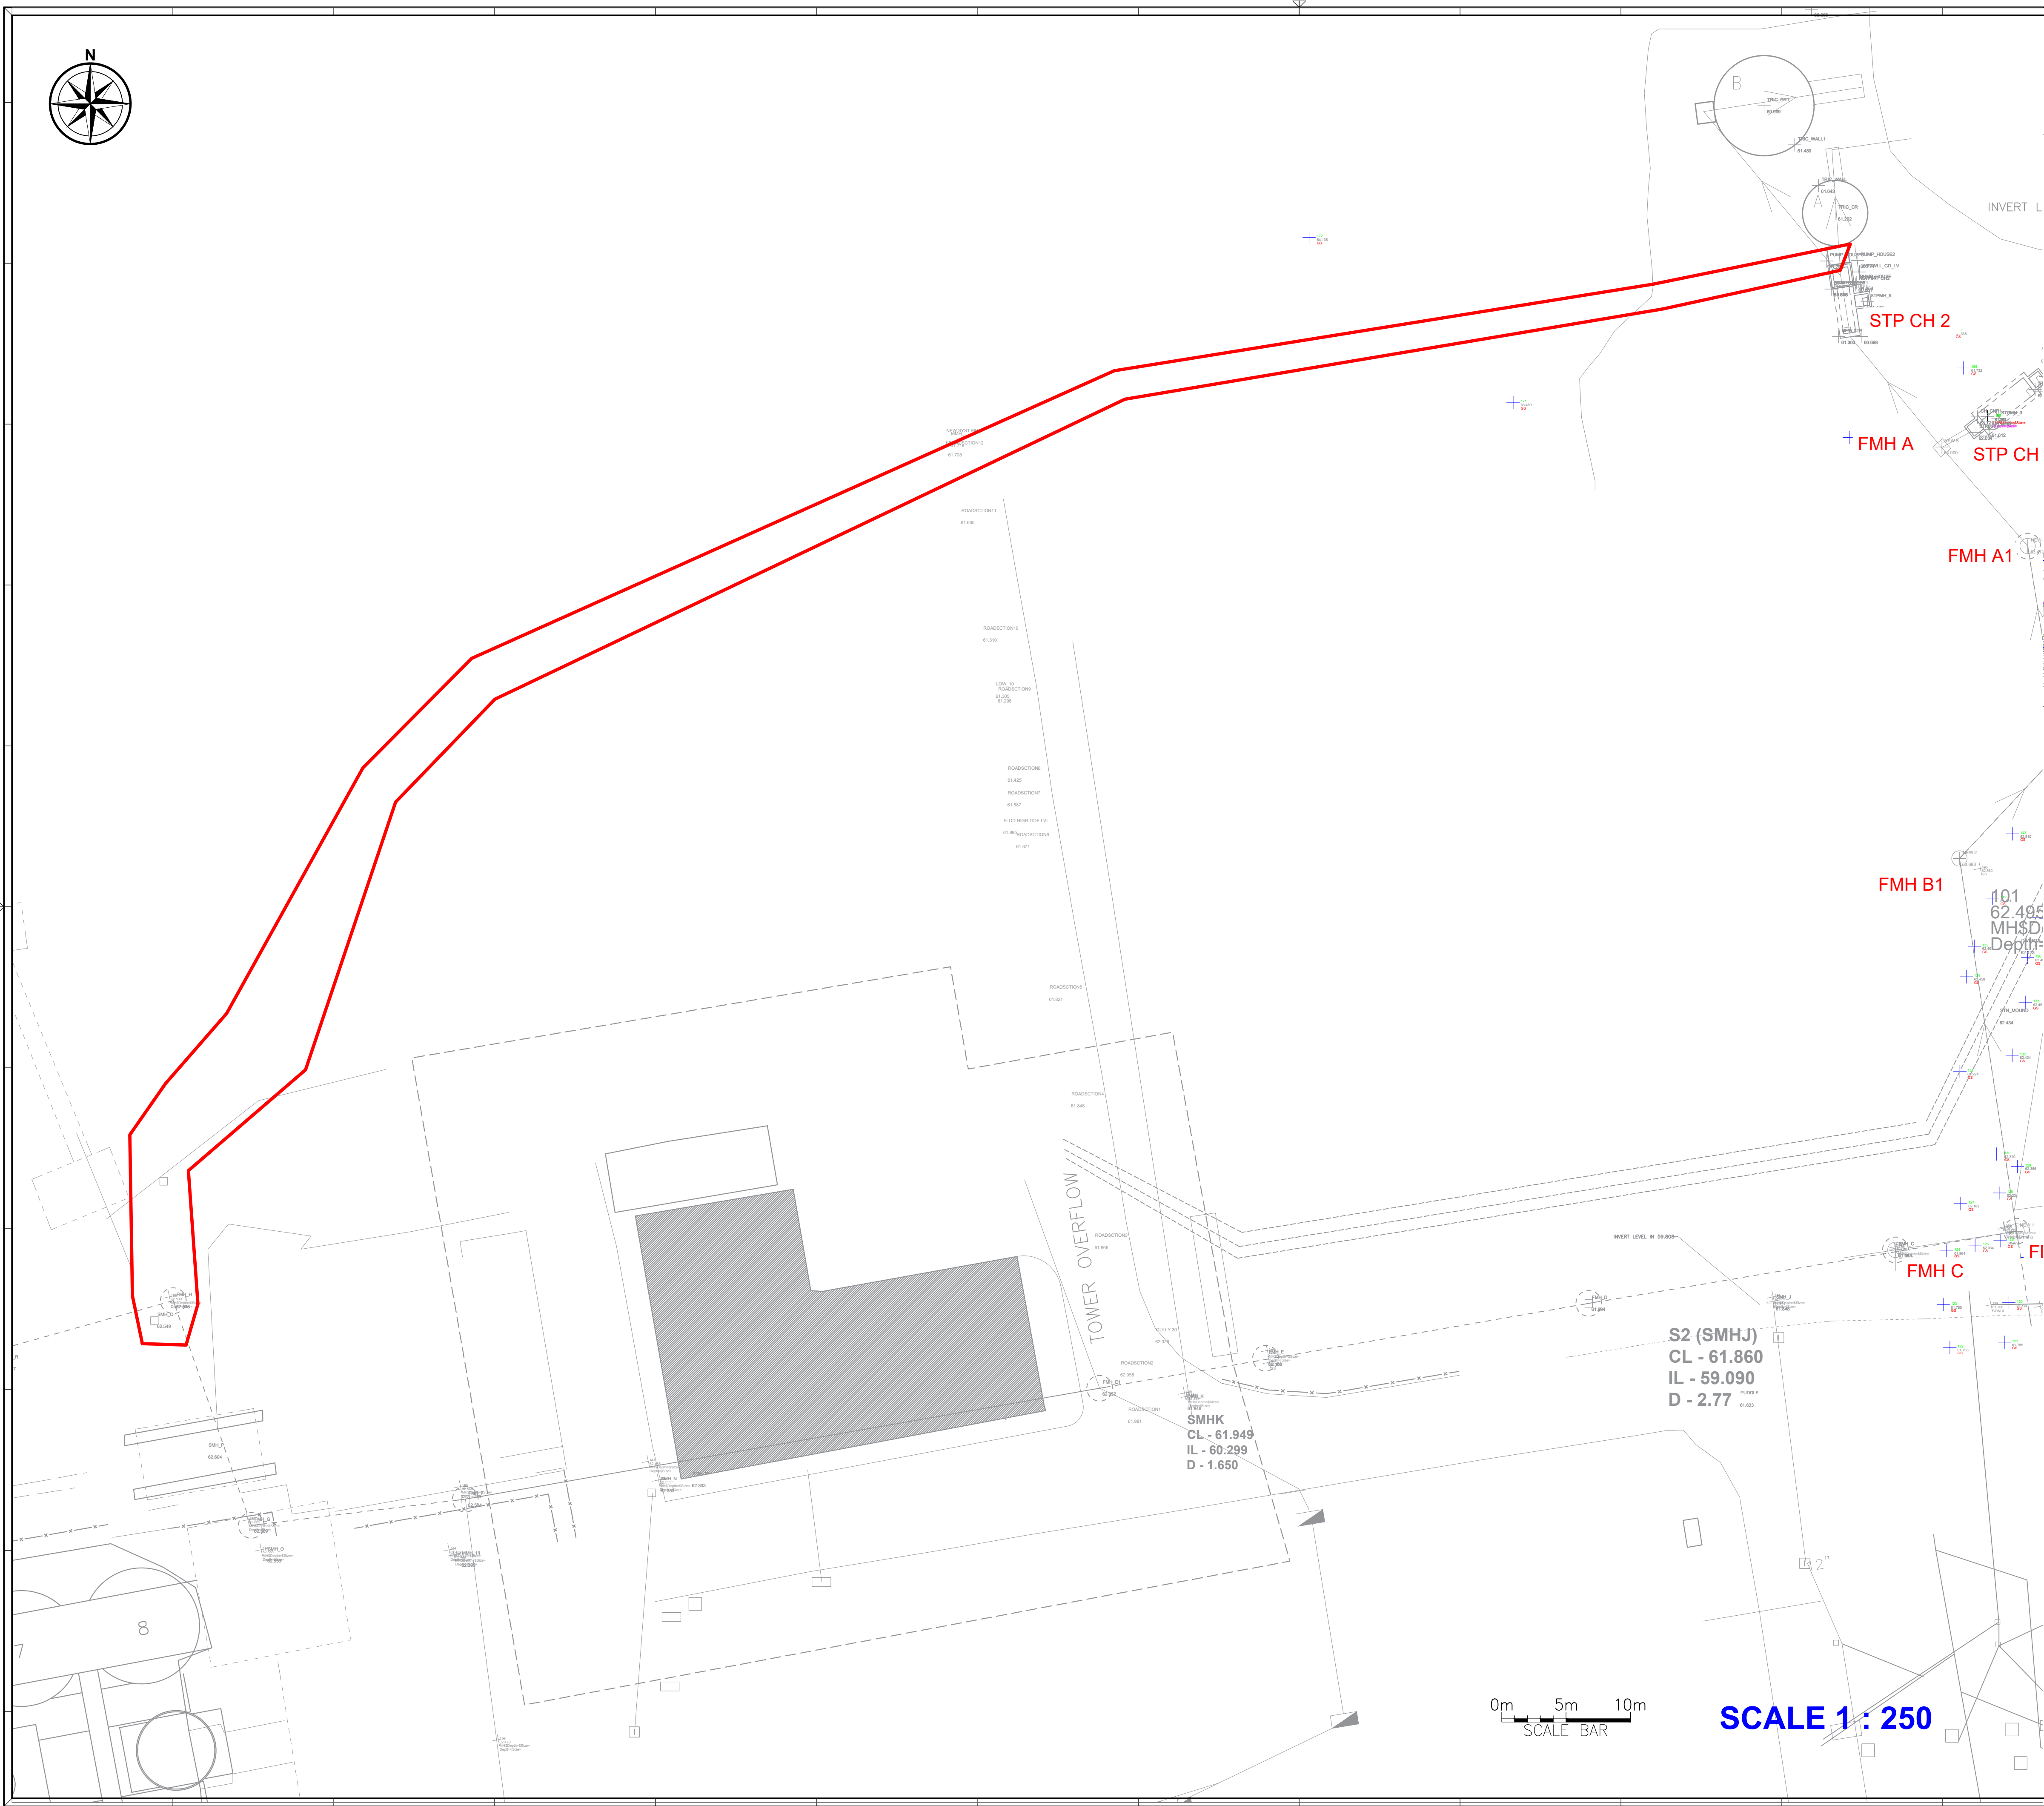


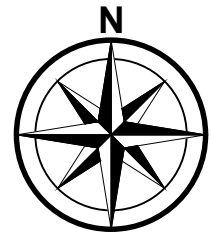

SCALE 1 : 5000

NOTES
1. All dimensions in millimetres and all levels in metres above Ordnance Datum unless stated otherwise.

FOR PLANNING

G				
F				
E				
D				
C				
B	SCALE BAR ADDED	SH	RP	JP
A	RED LINE BOUNDARY UPDATED BLUE LINE OWNERSHIP BOUNDARY ADDED	SH	-	-
-	FIRST ISSUE	SH	-	-
MK	REVISIONS	DRN	CHK	APP



Such Salinger Peters
CONSULTING ENGINEERS

Barnley House,
51 Sterte Avenue,
Poole, Dorset, BH15 2AJ
Tel (01202) 293 213
enquiries@spsconsulting.co.uk
www.spsconsulting.co.uk

CLIENT
TARMAC CEMENT UK LTD

PROJECT
Westbury Sewage Treatment Plant

DRAWING TITLE
SITE PLAN

SCALE AS SHOWN © A1	DATE 16/07/2025
DRAWN SH	CHECKED -
DRAWING No. 80620-03	REVISION B

0m 5m 10m
SCALE BAR

SCALE 1 : 250