


NOTES
DO NOT SCALE
Drawing for planning purposes only
All dimensions to be checked on site.

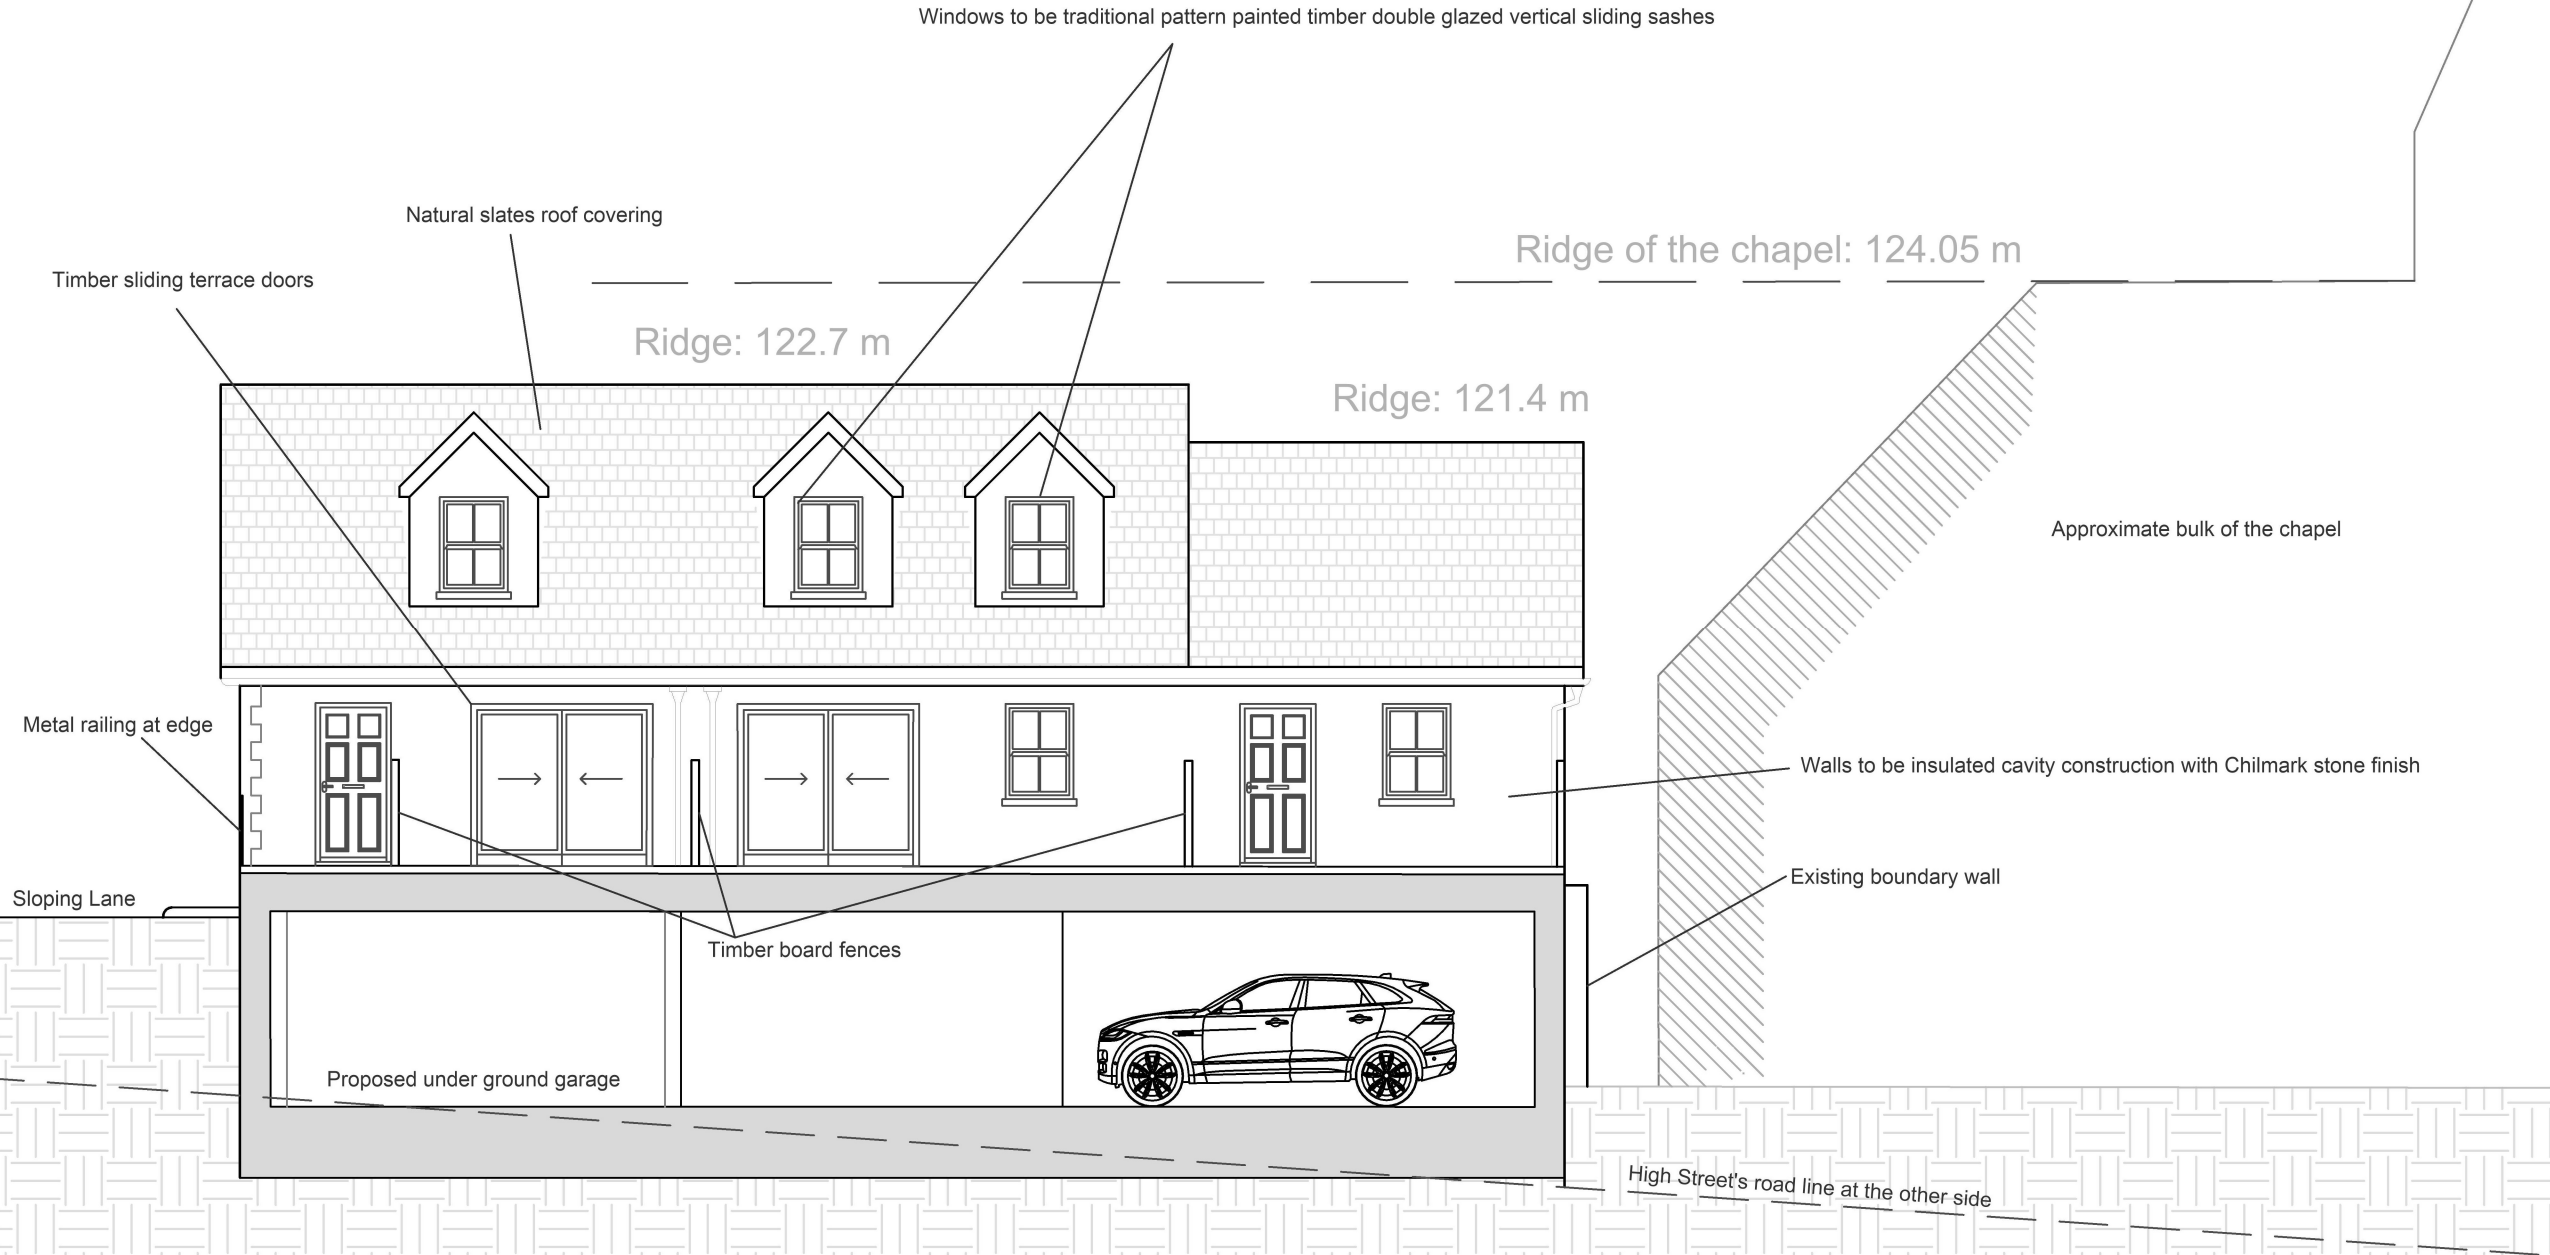

Tisbury Motors, High Street,
Tisbury, Wiltshire, SP3 6HF
**Proposed Lower Block
Rear Elevation**

Scale: 1:100 @ A3	Drawn by: AS	Date: June 2025
	Drawing Number: 18423 - 0210	Revision: -

H B Historic Building
A S Advisory Service