


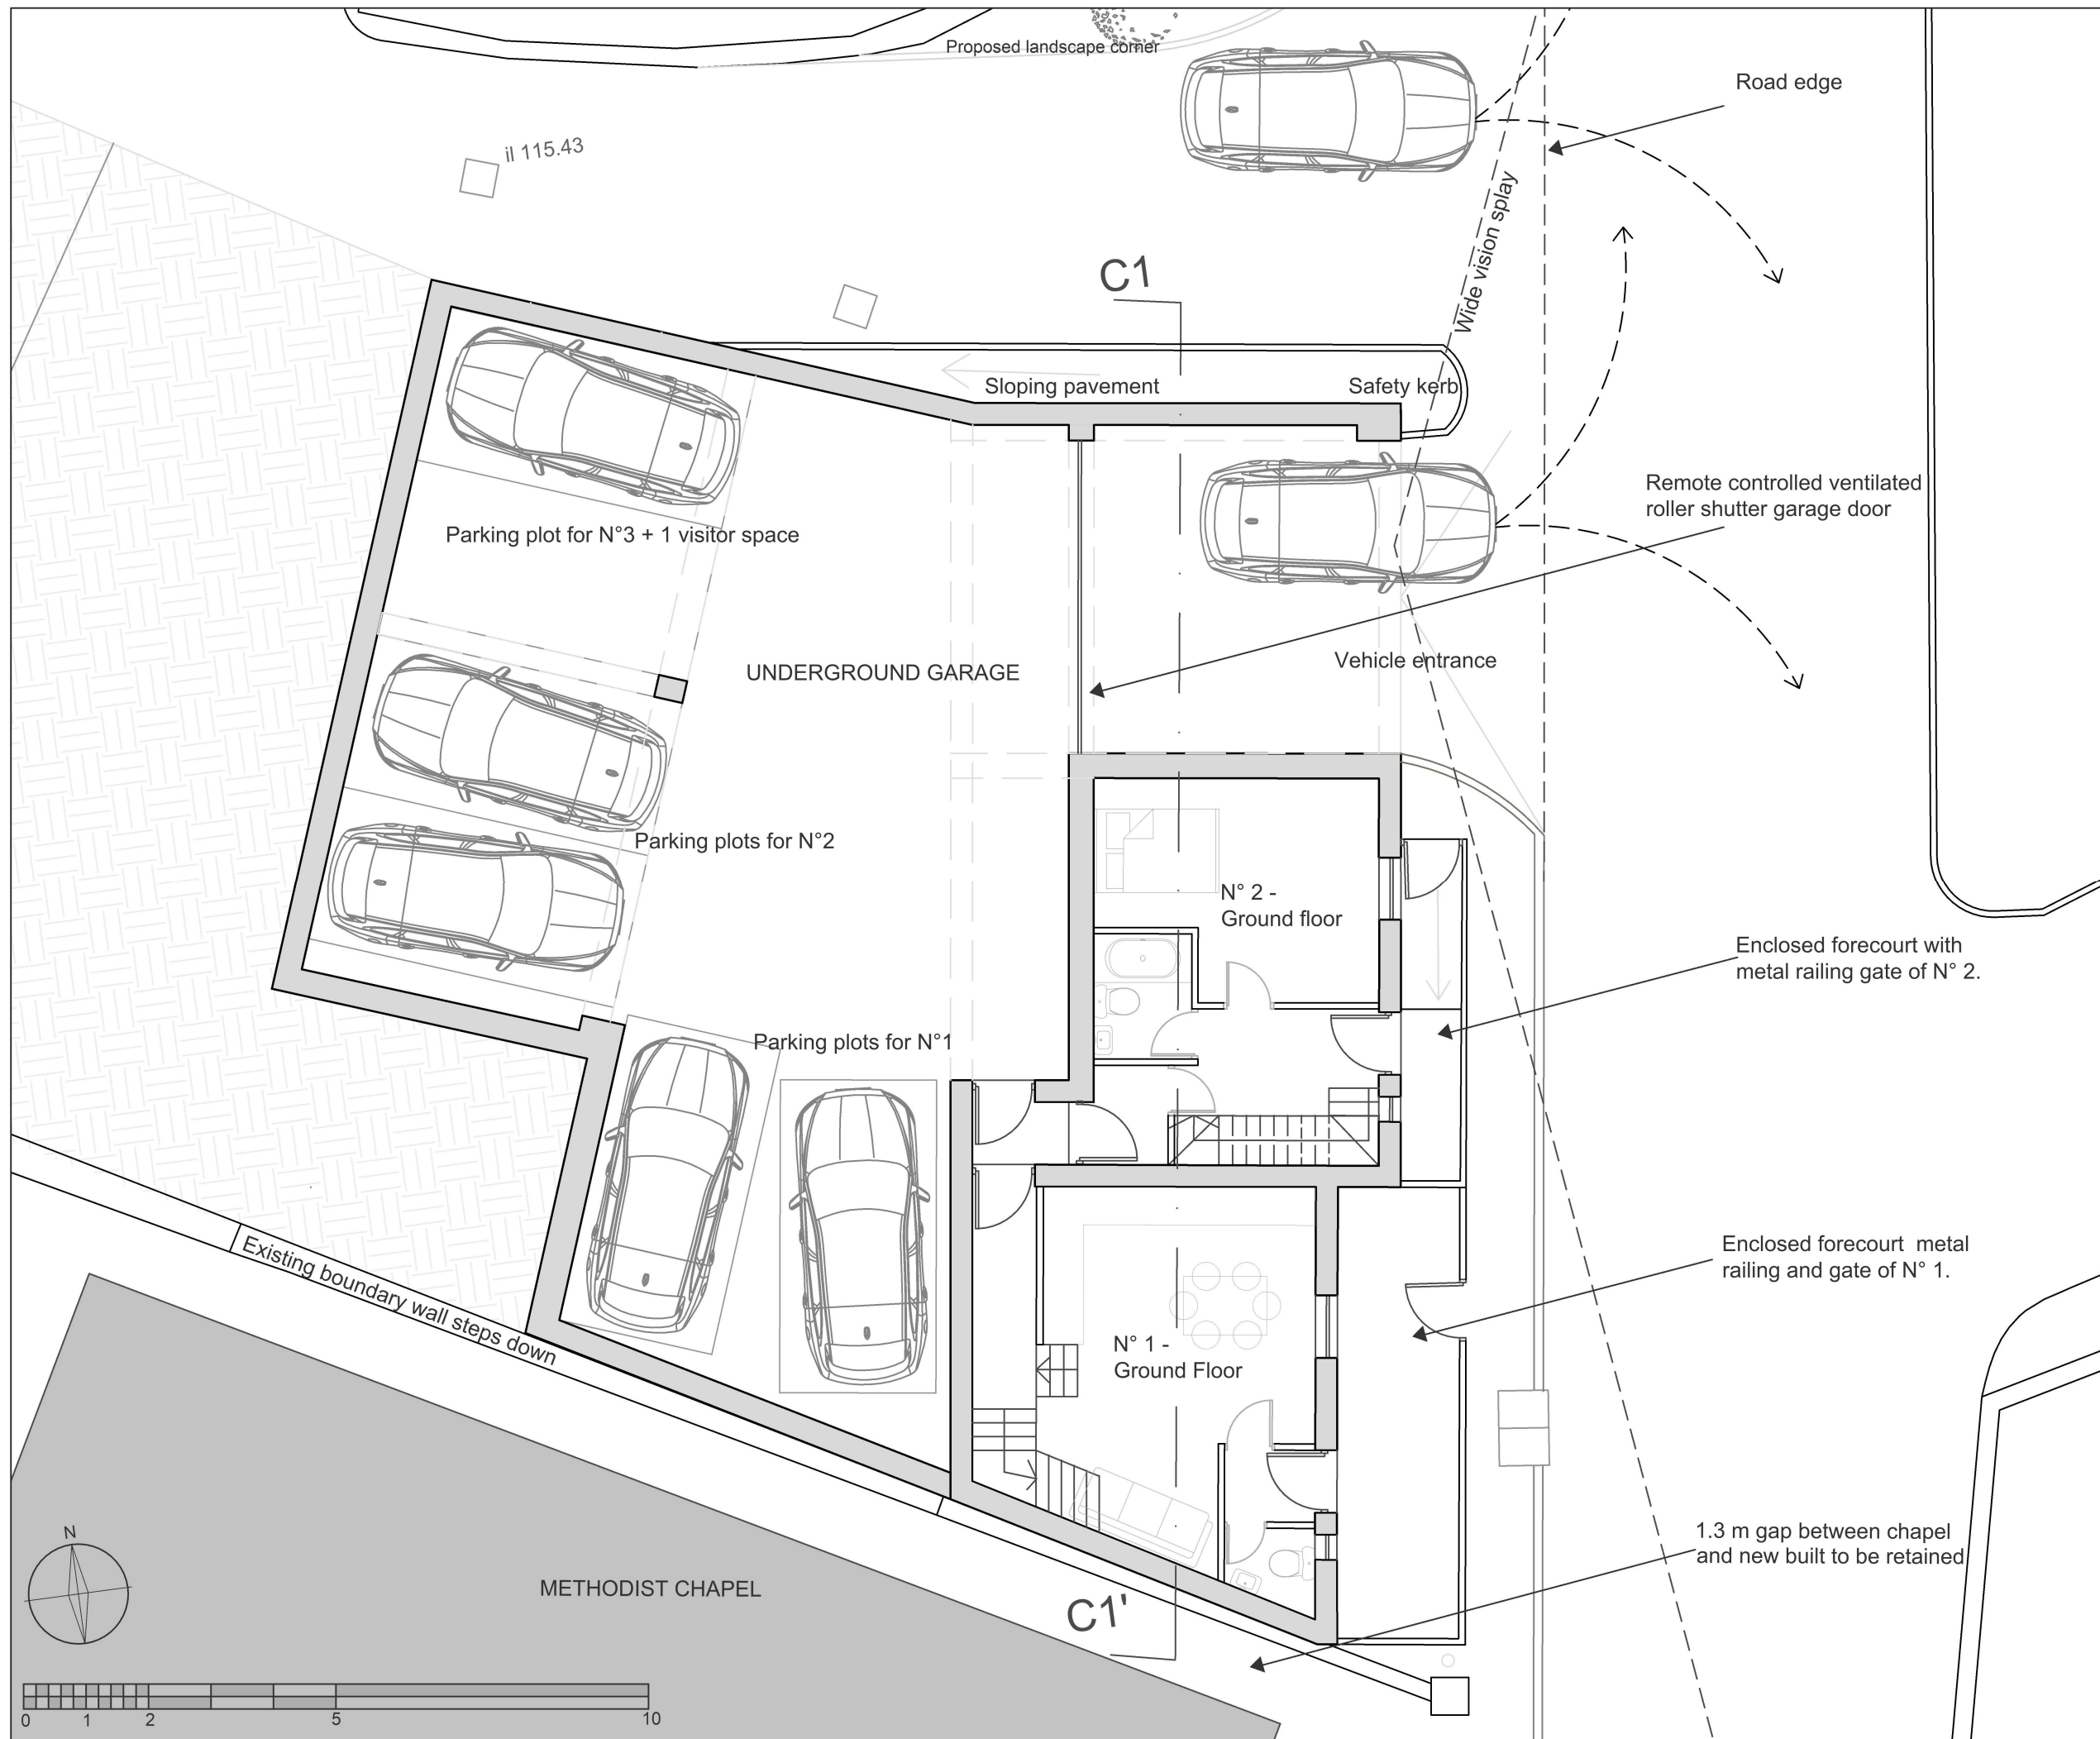

Tisbury Motors, High Street,
Tisbury, Wiltshire, SP3 6HF

**Proposed Lower Block
Ground Floor Plan**

Scale: 1:100 @ A3	Drawn by: AS	Date: June 2025
	Drawing Number: 18423 - 0205	Revision: -

H B Historic Building
A S Advisory Service