



LONG SECTION

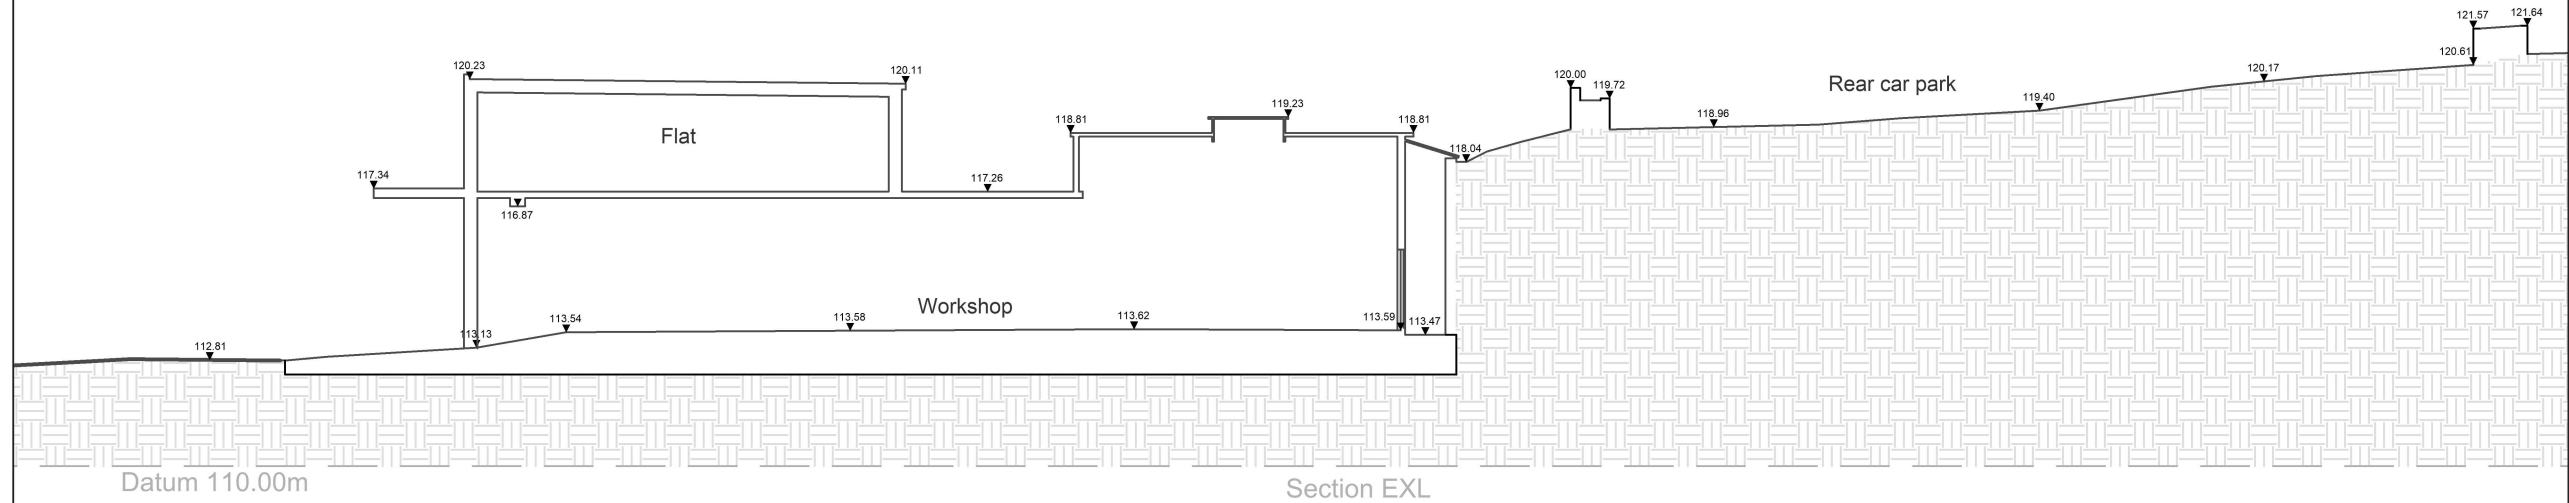

NORTH ELEVATION

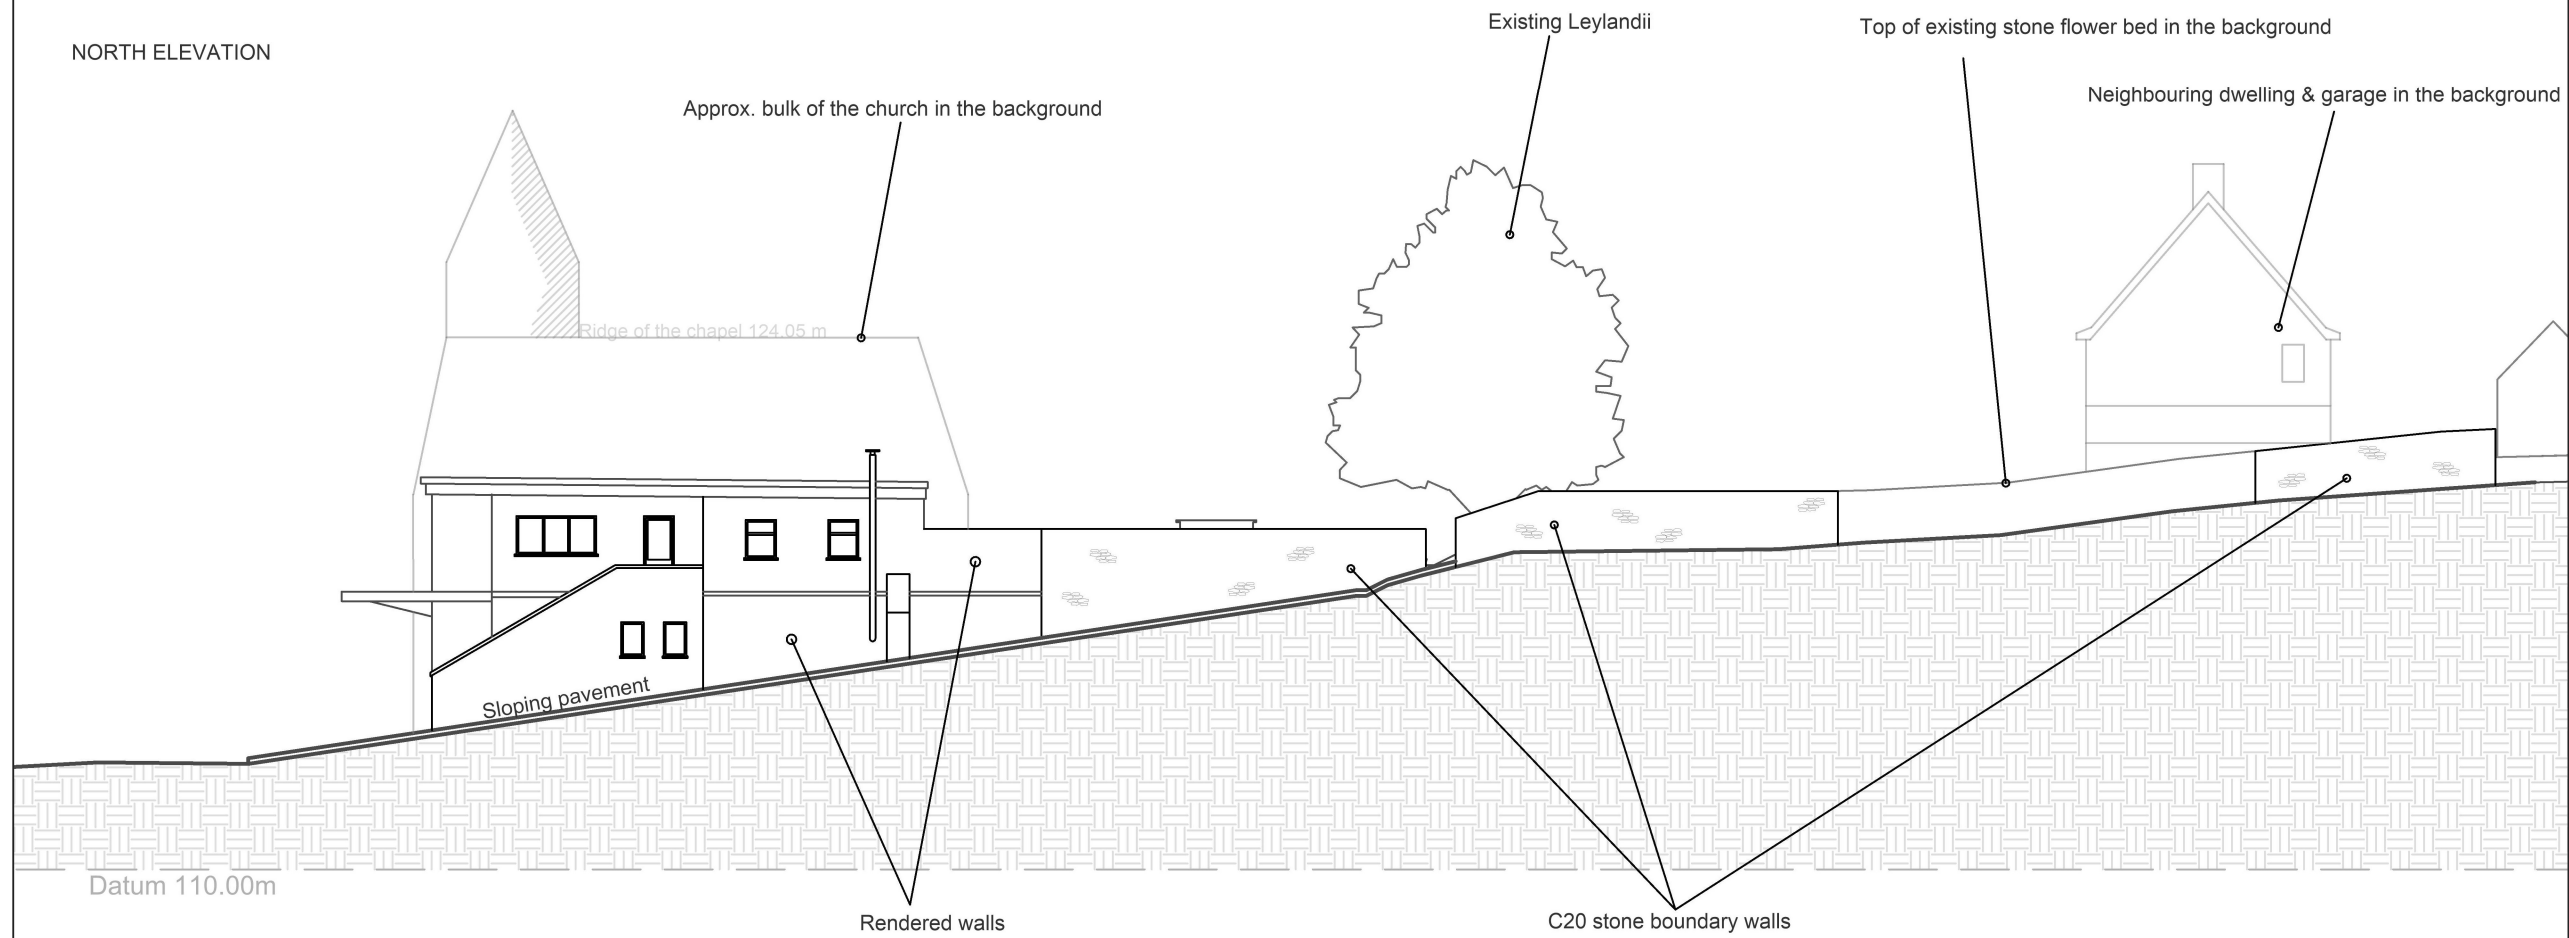

NOTES

DO NOT SCALE
Drawing for planning purposes only
All dimensions to be checked on site.

Tisbury Motors, High Street,
Tisbury, Wiltshire, SP3 6HF

Existing Long Section
and North Elevation

Scale: 1:200 @ A3	Drawn by: AS	Date: June 2025
	Drawing Number: 18423 - 0218	Revision: -

H B Historic Building
A S Advisory Service

