



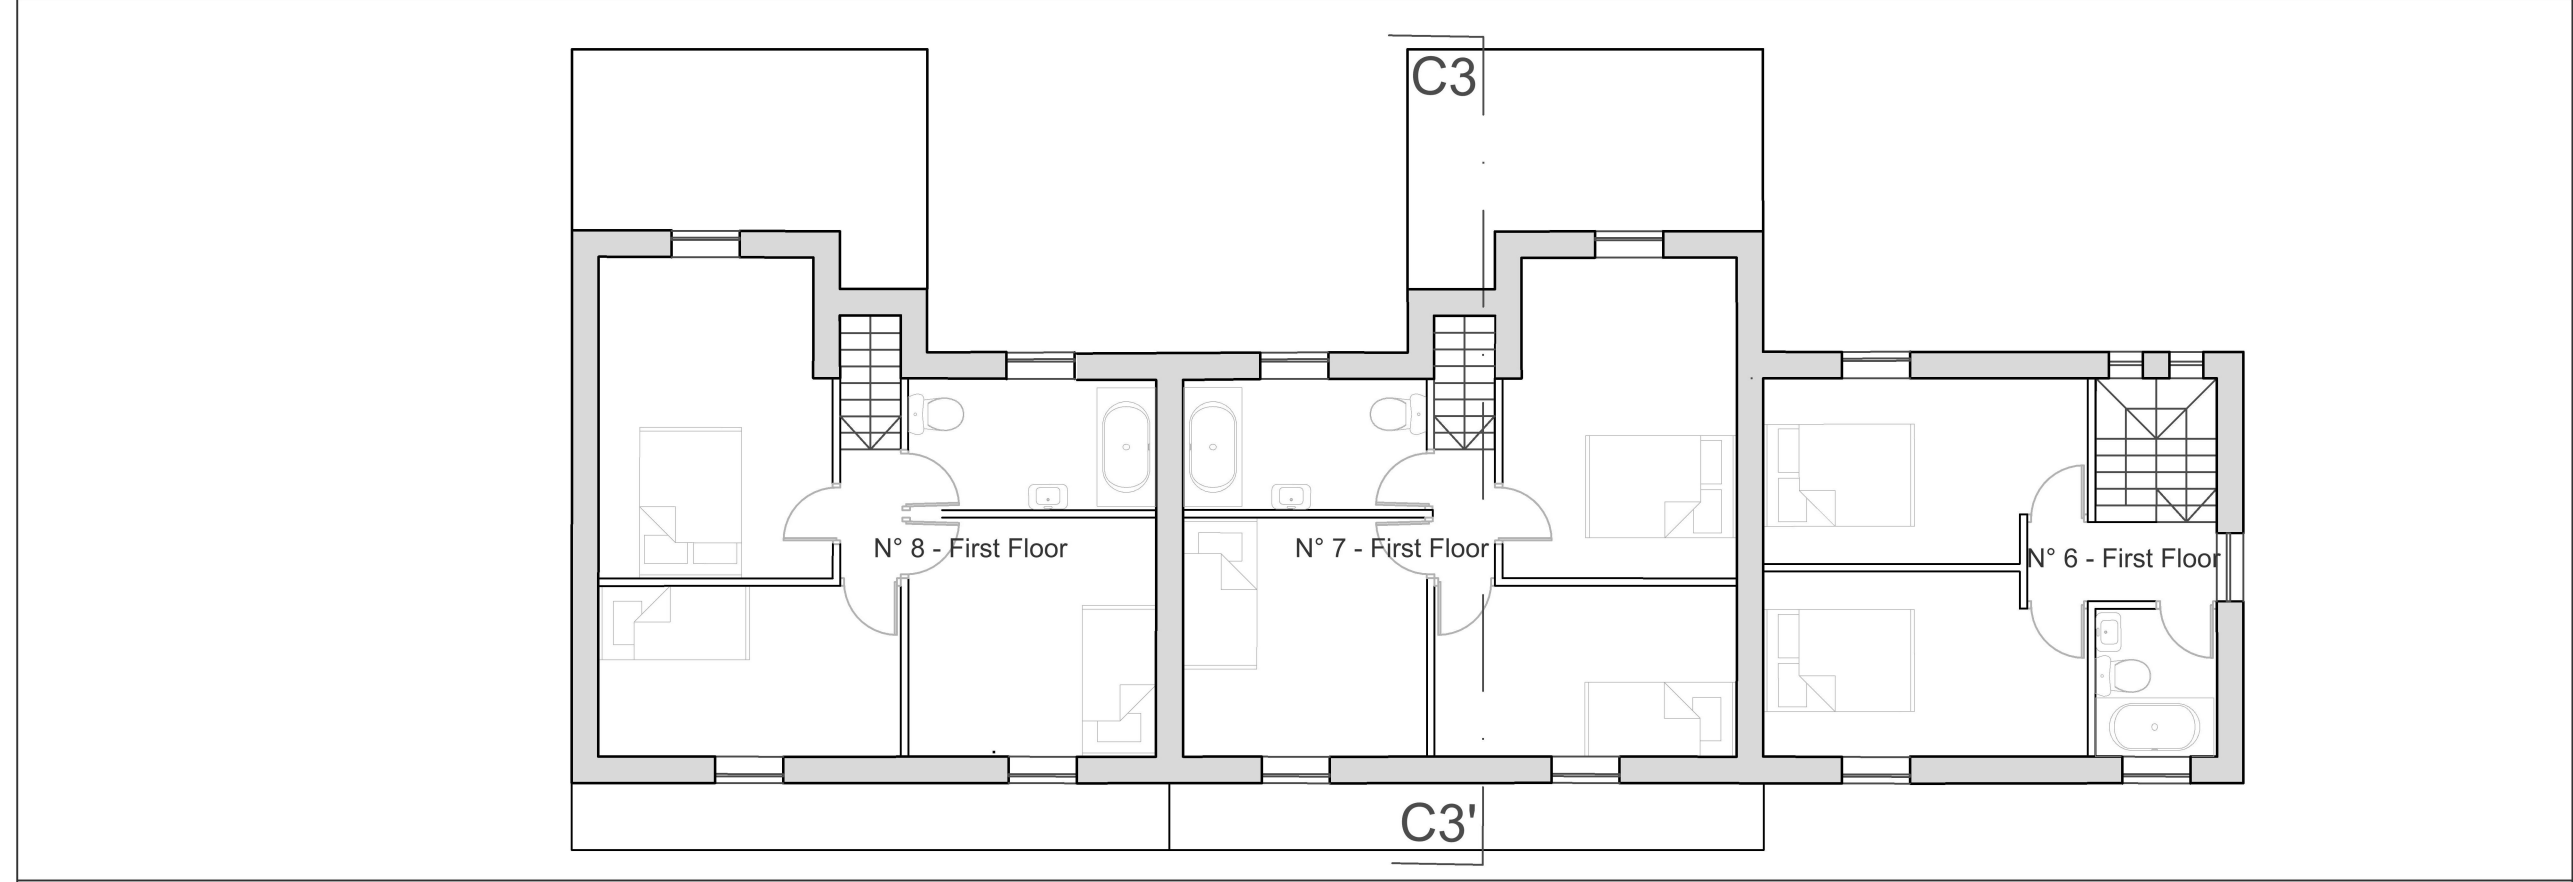

NOTES
DO NOT SCALE
Drawing for planning purposes only
All dimensions to be checked on site.

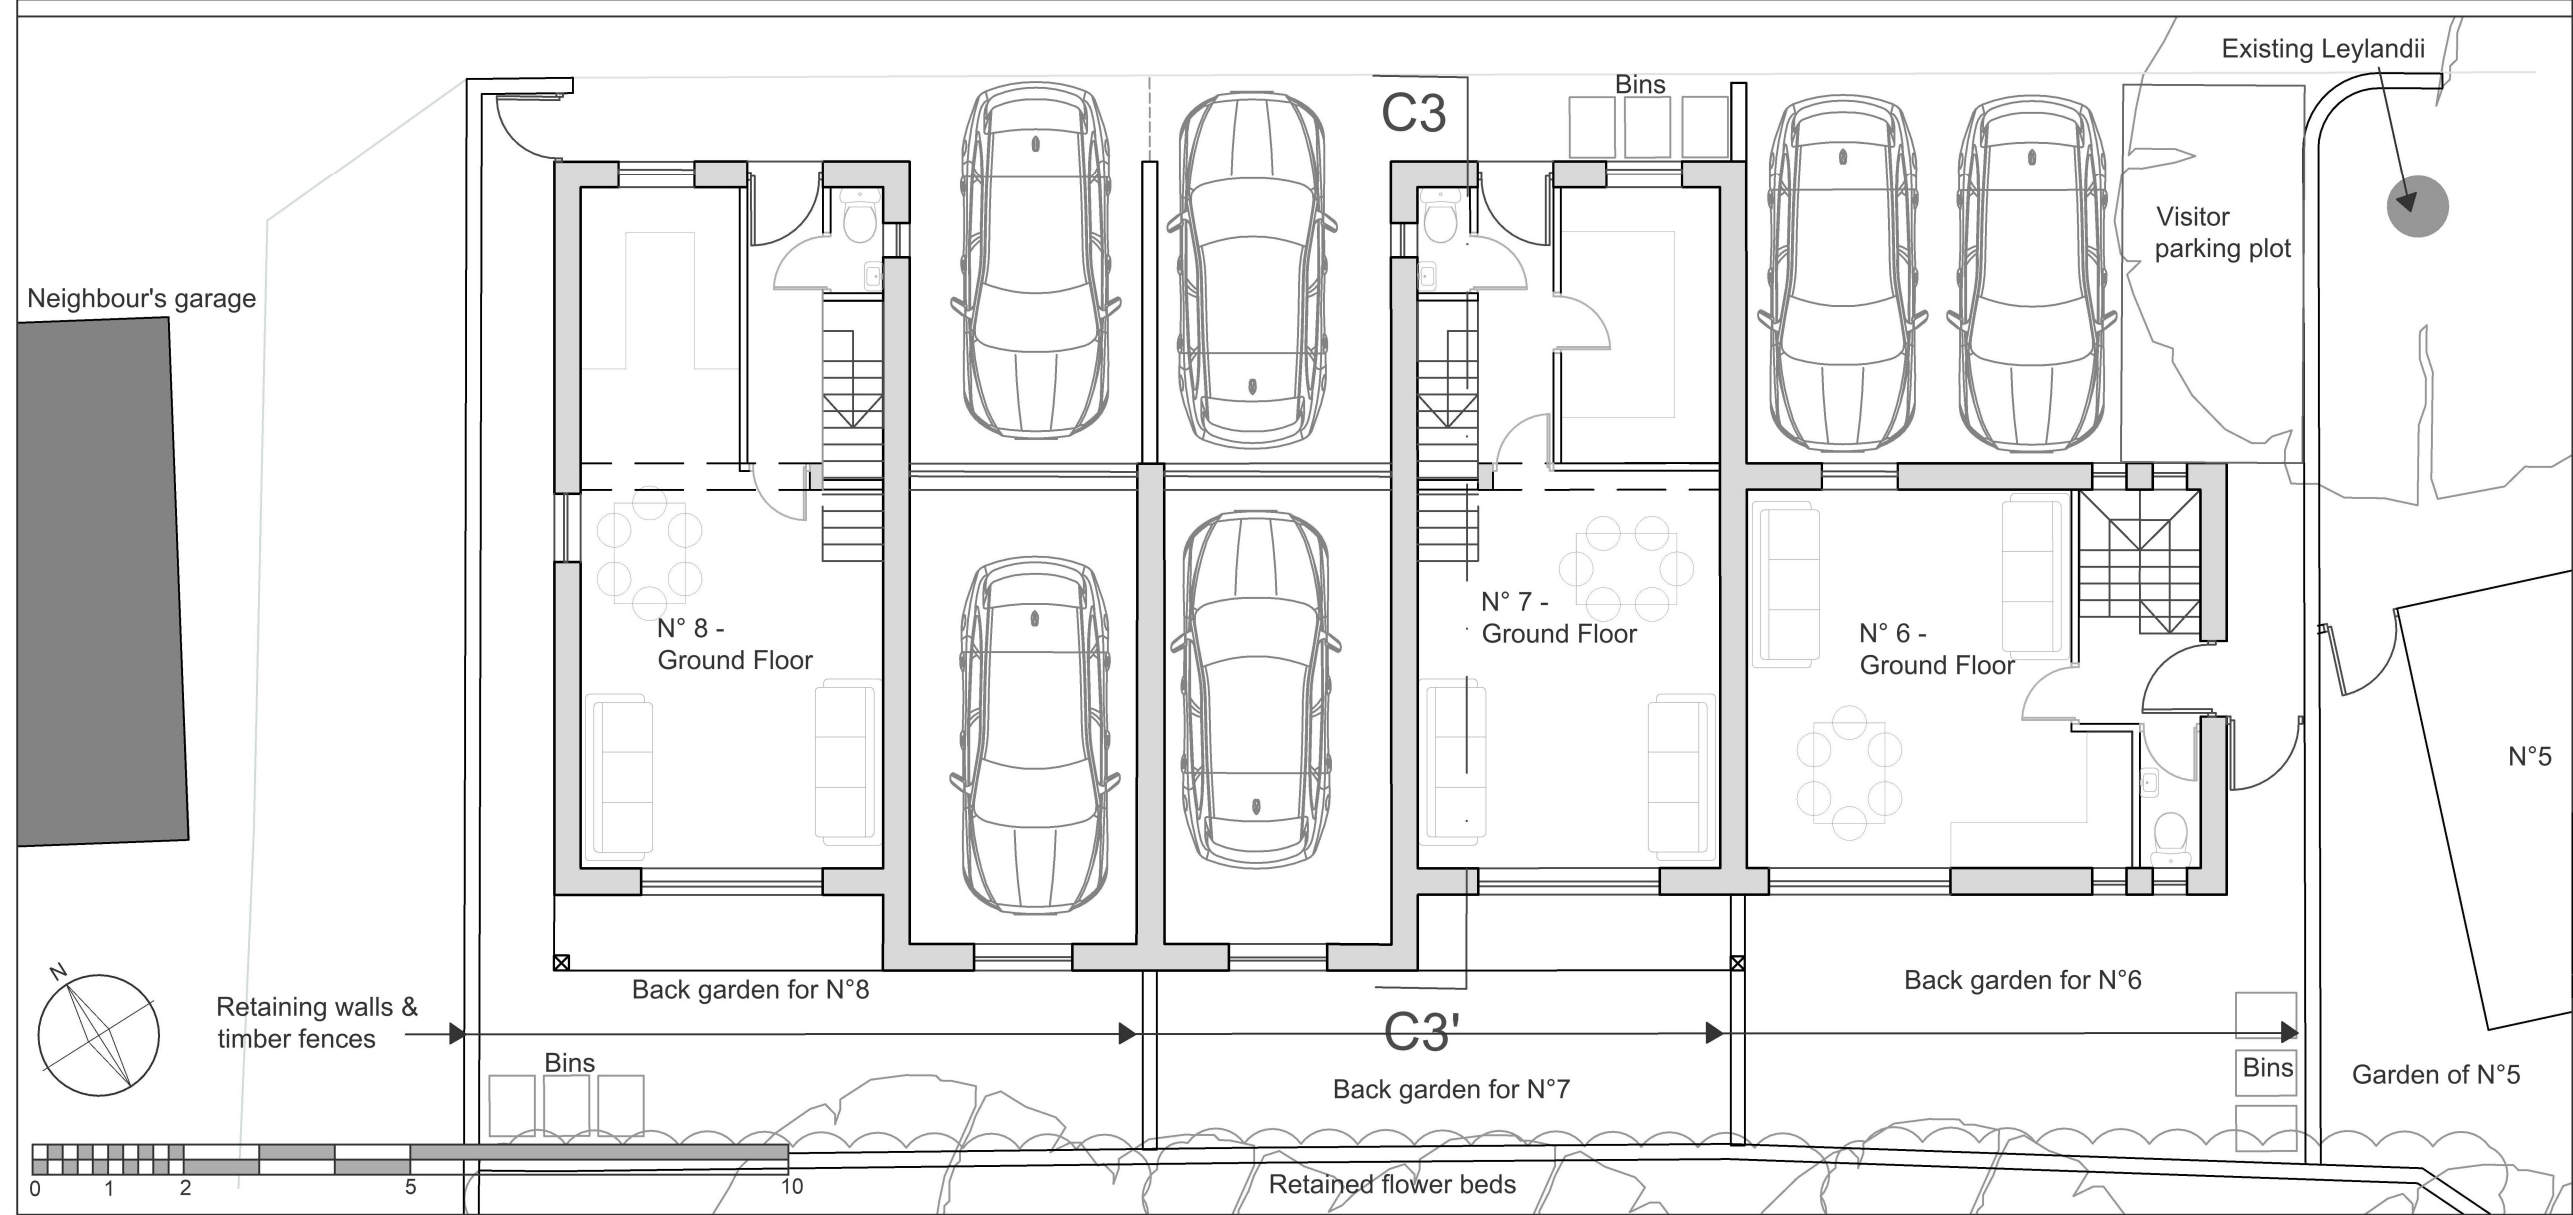

Tisbury Motors, High Street,
Tisbury, Wiltshire, SP3 6HF
**Proposed Upper Block
Ground and First Floor Plan**

Scale: 1:100 @ A3	Drawn by: AS	Date: June 2025
	Drawing Number: 18423 - 0208	Revision: -

H B Historic Building
A S Advisory Service