



Scale
As Indicated

LOCATION PLAN KEY
Application Boundary
Land within Applicant's Control

PLANTING PLAN KEY
Existing Trees/Vegetation with RPA (Pink)– Refer to Arboriculturists Drawings for Further Detail
Proposed Trees/Vegetation – Refer to Arboriculturists Drawings for Further Detail

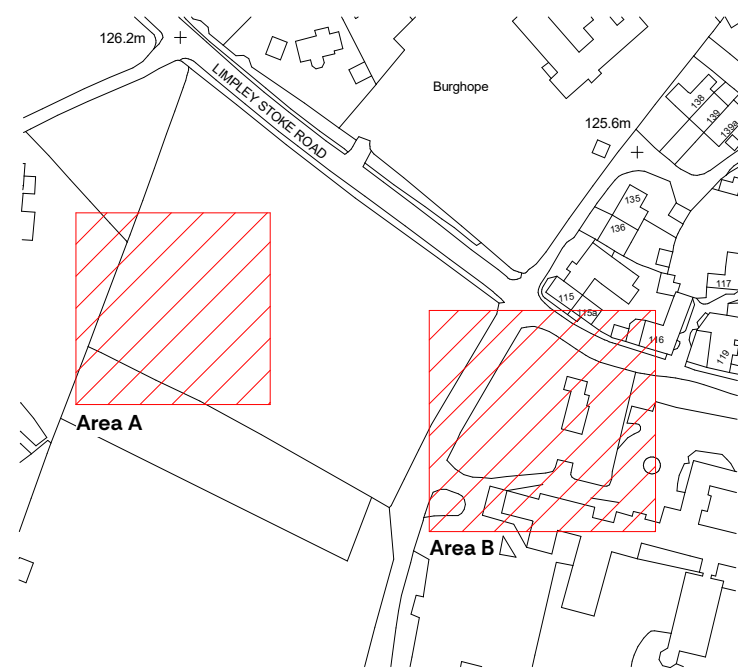


SITE PLAN KEY

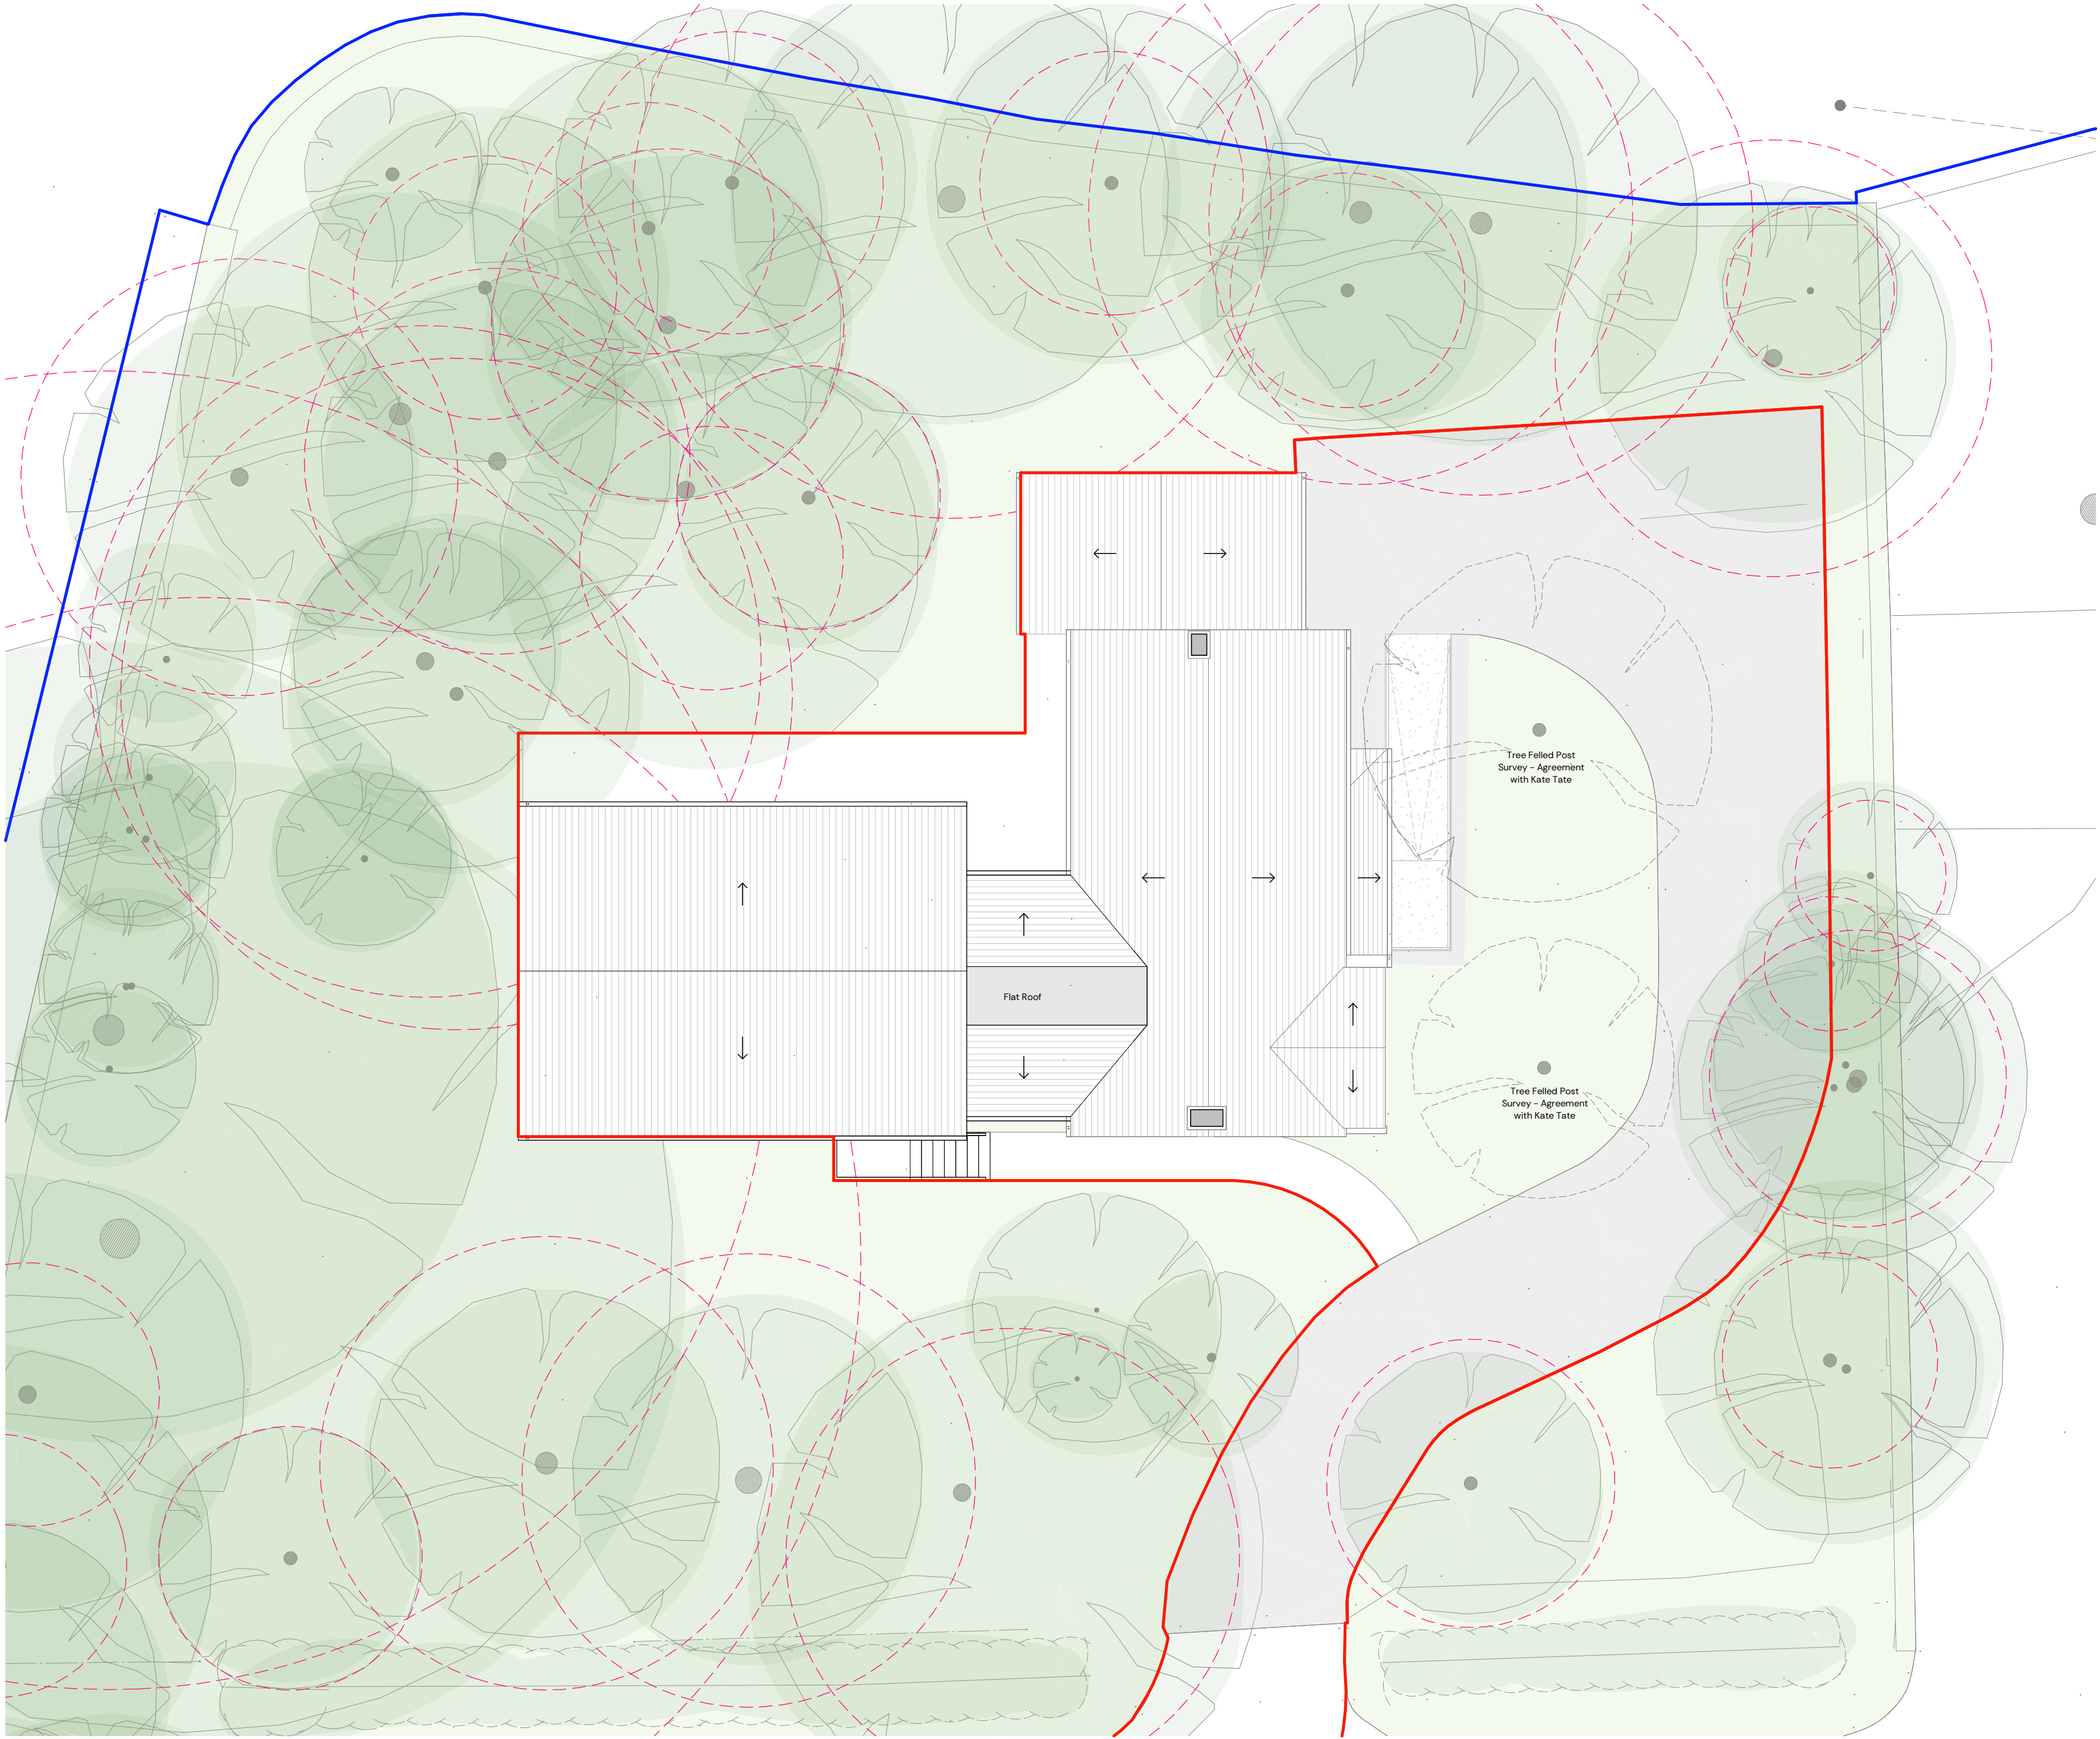

Proposed Site Plan – Area B
1: 100

Scale 1:100 @ A1 (1:200 @ A3)
1 2 3 4 5 6 7 8 9 10m

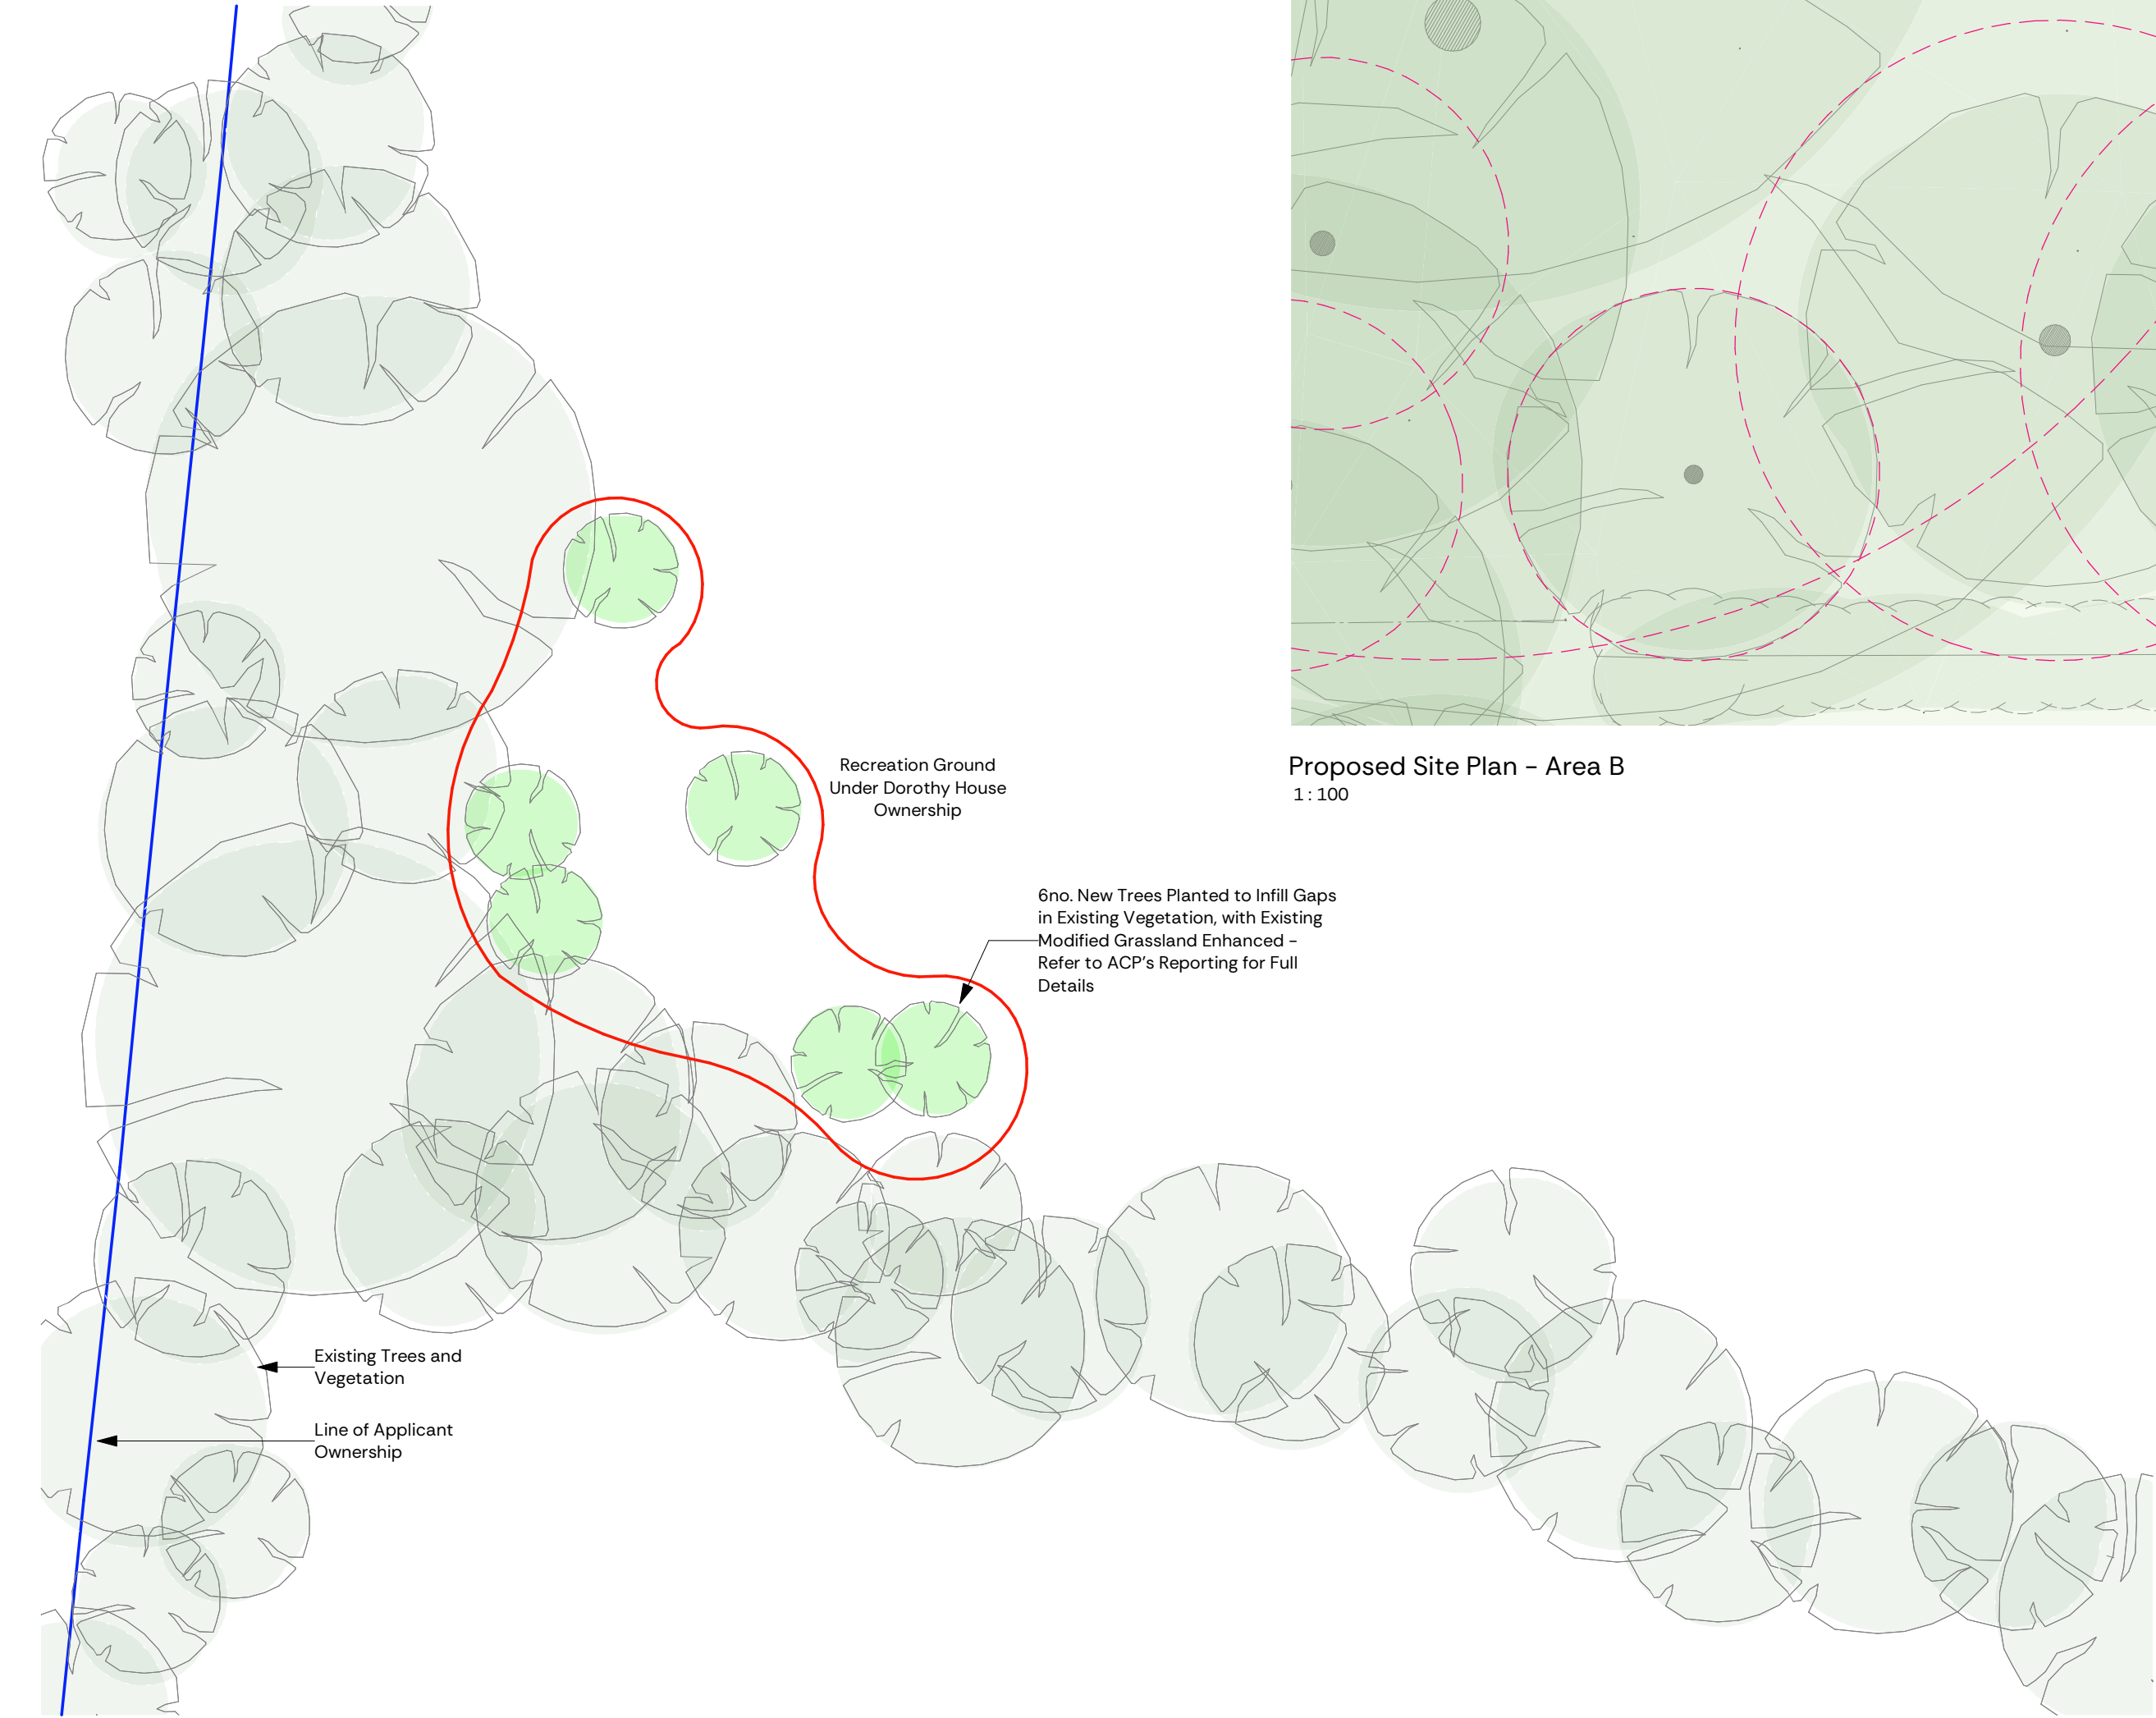

Proposed Site Plan – Area A
1: 250

Scale 1:250 @ A1 (1:500 @ A3)
2.5 5 7.5 10 12.5 15 17.5 20 22.5 25m

P03	Planning Issue	28/10/2025
Rev.	Description	Date
Client & Project		Proj. Ref. – 2513
Dorothy House Nicholson House		
Document Title		
Proposed Site Plan		
Project Stage Purpose Scale @ A1		
RIBA 3	PLANNING	As Indicated
Document Reference.		
Project-Originator-Zone-Level-Type-Role-Number		Rev Status
2513-NVB-XX-00-DR-A-00011		P03 S2

