




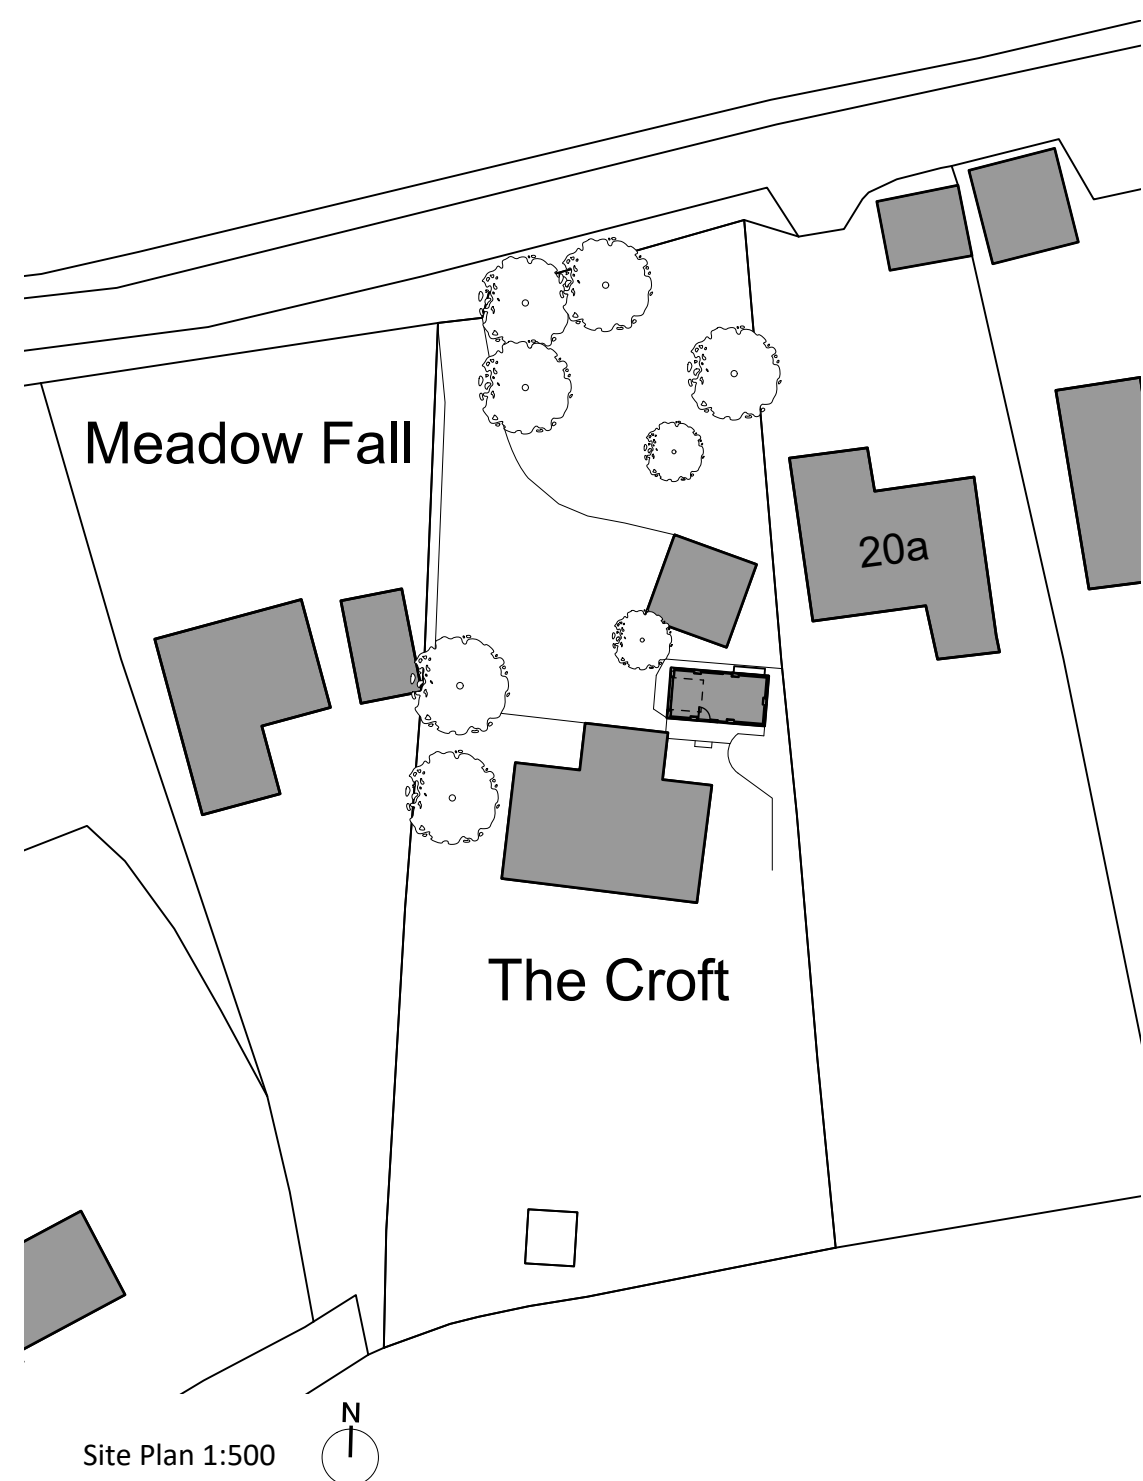

Site Plan 1:500

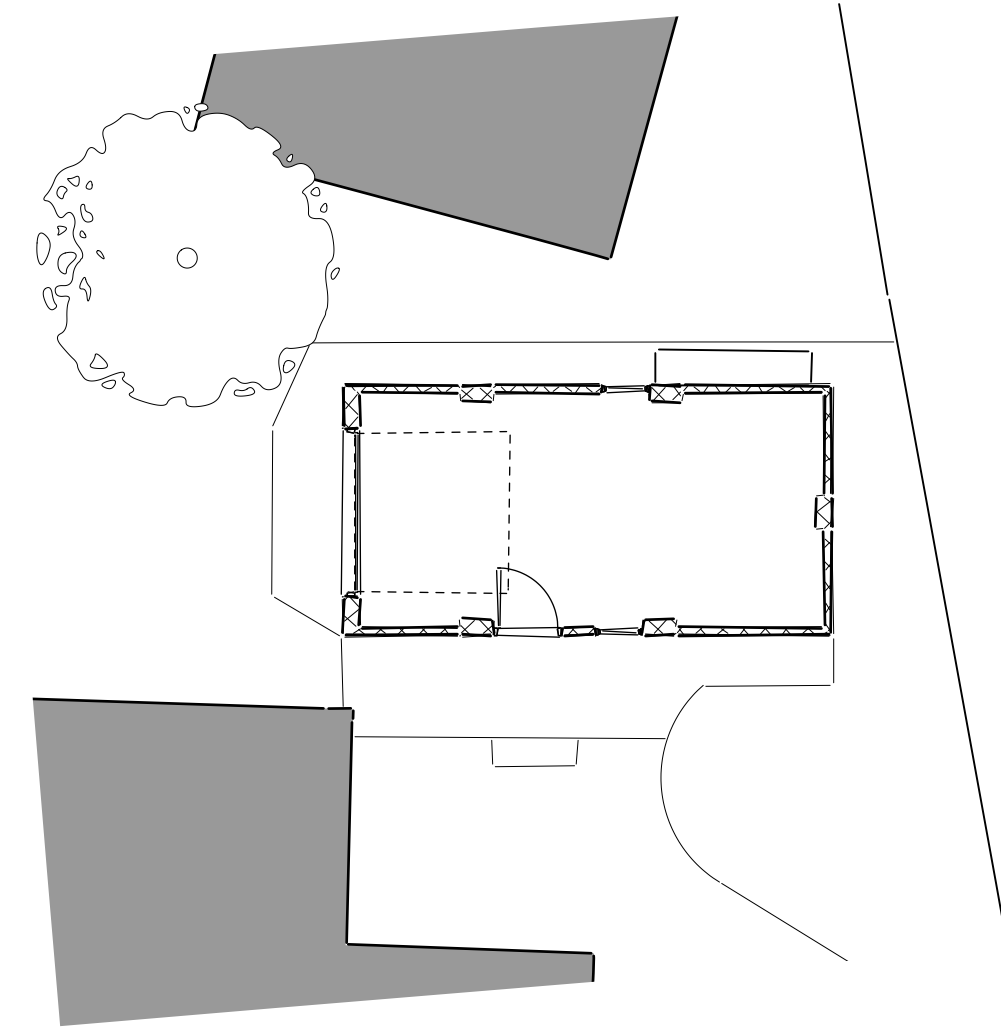


Floor Plan 1:100

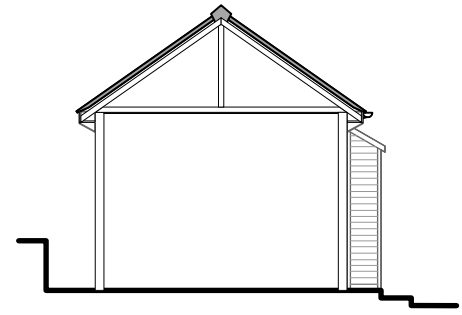


Cross Section 1:100




West Elevation 1:100

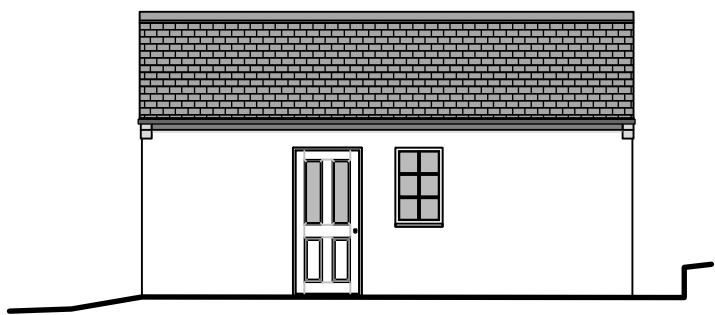

South Elevation 1:100

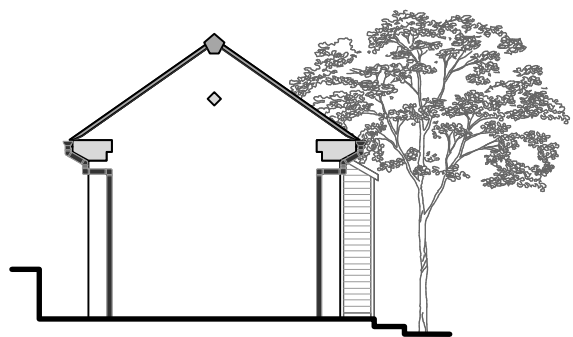


East Elevation 1:100

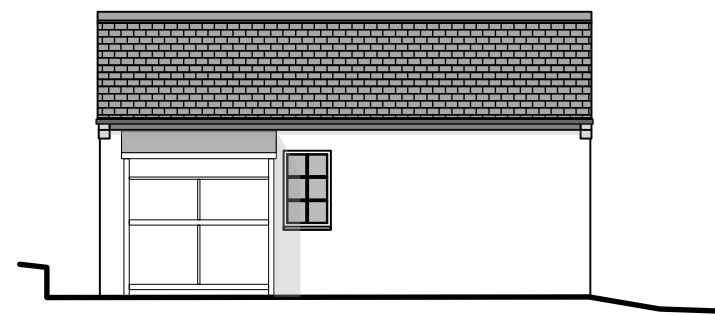

North Elevation 1:100

This drawing is the copyright of PKA Archtiects Ltd.
Registered in England and Wales No 8605083.
Do not rely on Scaled Dimensions - work to figured
dimensions only. If in doubt - ASK.
All dimensions to be checked on site by contractor
Work to existing building features where appropriate
Any OS copyright data on this drawing is reproduced
under license

Date	No.	Revision Notes
------	-----	----------------

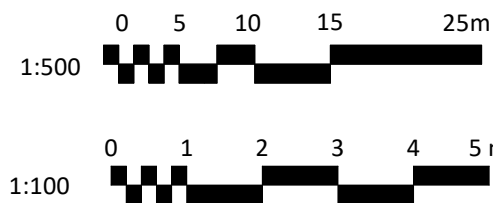

PKA Architects Ltd
Featherbrook, Whistley Road, Potterne, Devizes, Wiltshire. SN10 5TD
tel 01380-725688 tom@pka-architects.com www.pka-architects.com

RIBA CHARTERED PRACTICE

Project Title
Artist Studio

Address
The Croft, 20 Coulston, Westbury
BA13 4NY

Client
Jaqueline Mitton & John Chapman

Sheet Title
Survey

Scale	Drawn By	Date
1:500/ 1:100 @A3	TK	30/10/2025

Project ID.	Stage.	Sheet No.	Revision.
2157	-	EX-001	-

Status	Stage Key.
AS EXISTING	EX - Existing SK - Sketch PL - Planning WD - Working Drawings BR - Building Regulations TN - Tender CN - Construction AB - As Built
File Name	
2157-SURVEY.vwx	