



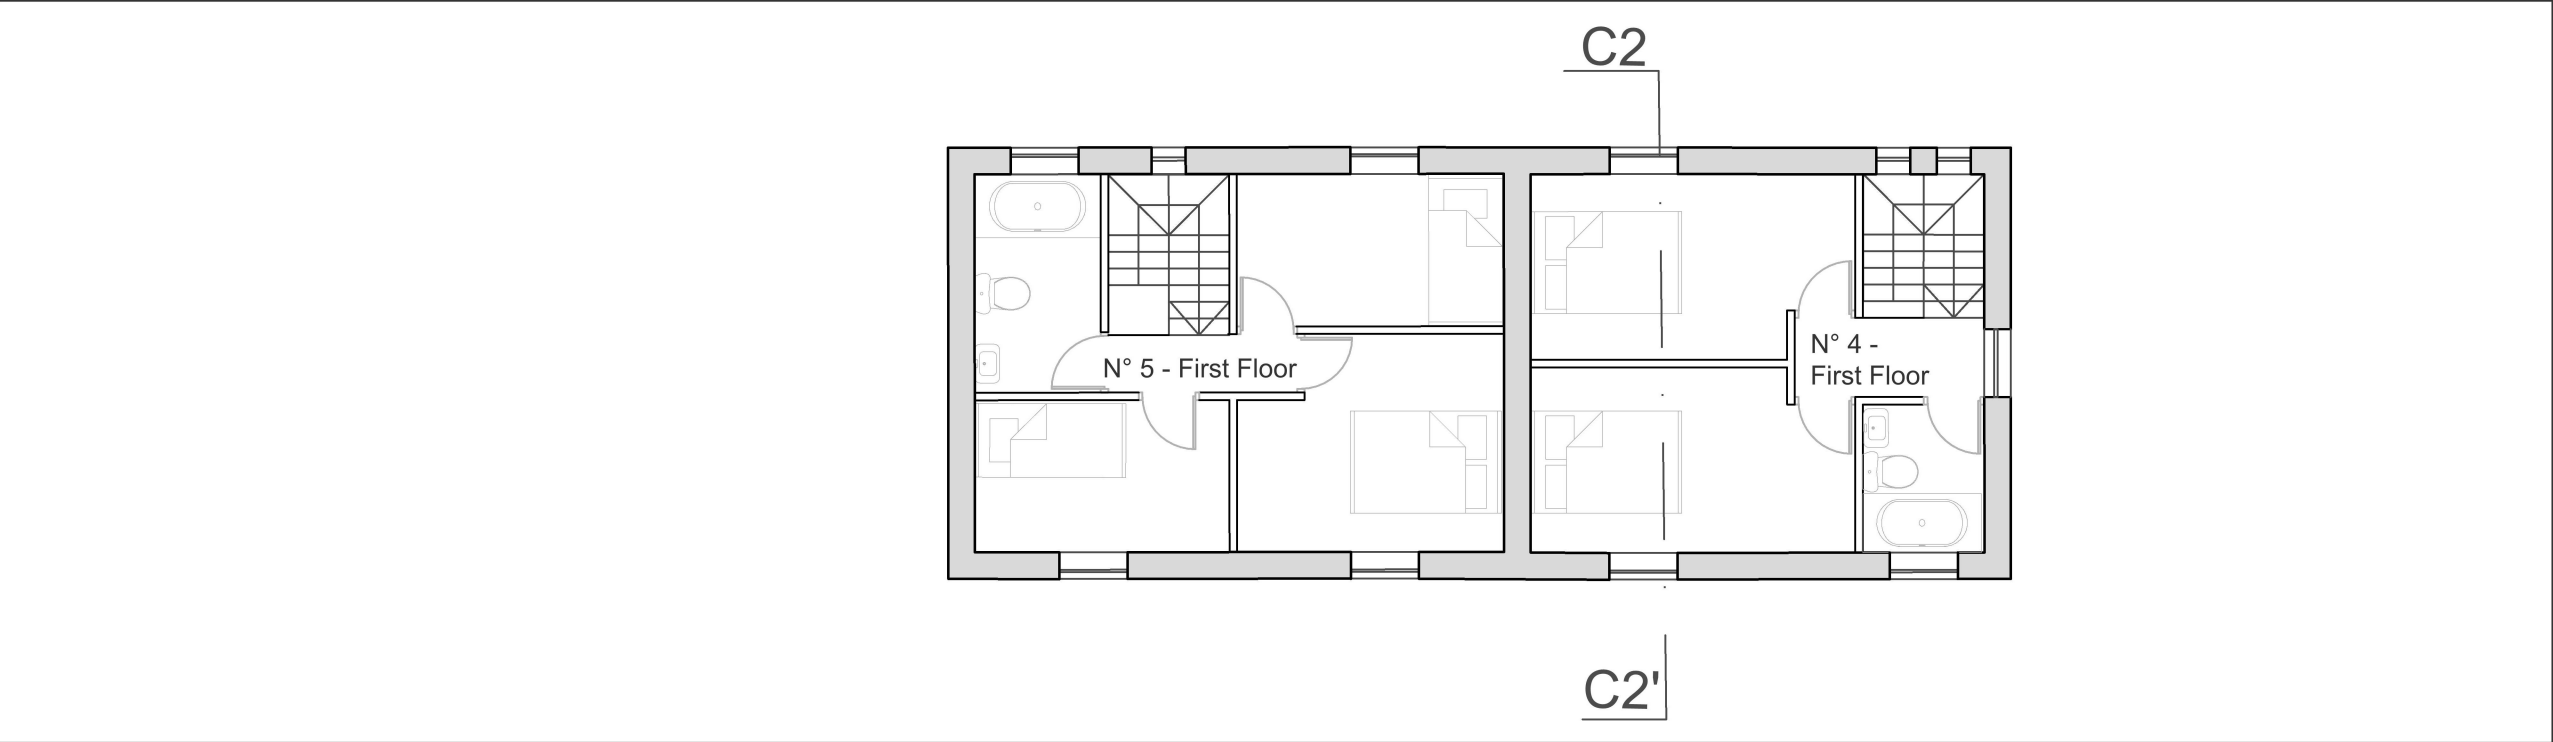

NOTES  
DO NOT SCALE  
Drawing for planning purposes only  
All dimensions to be checked on site.

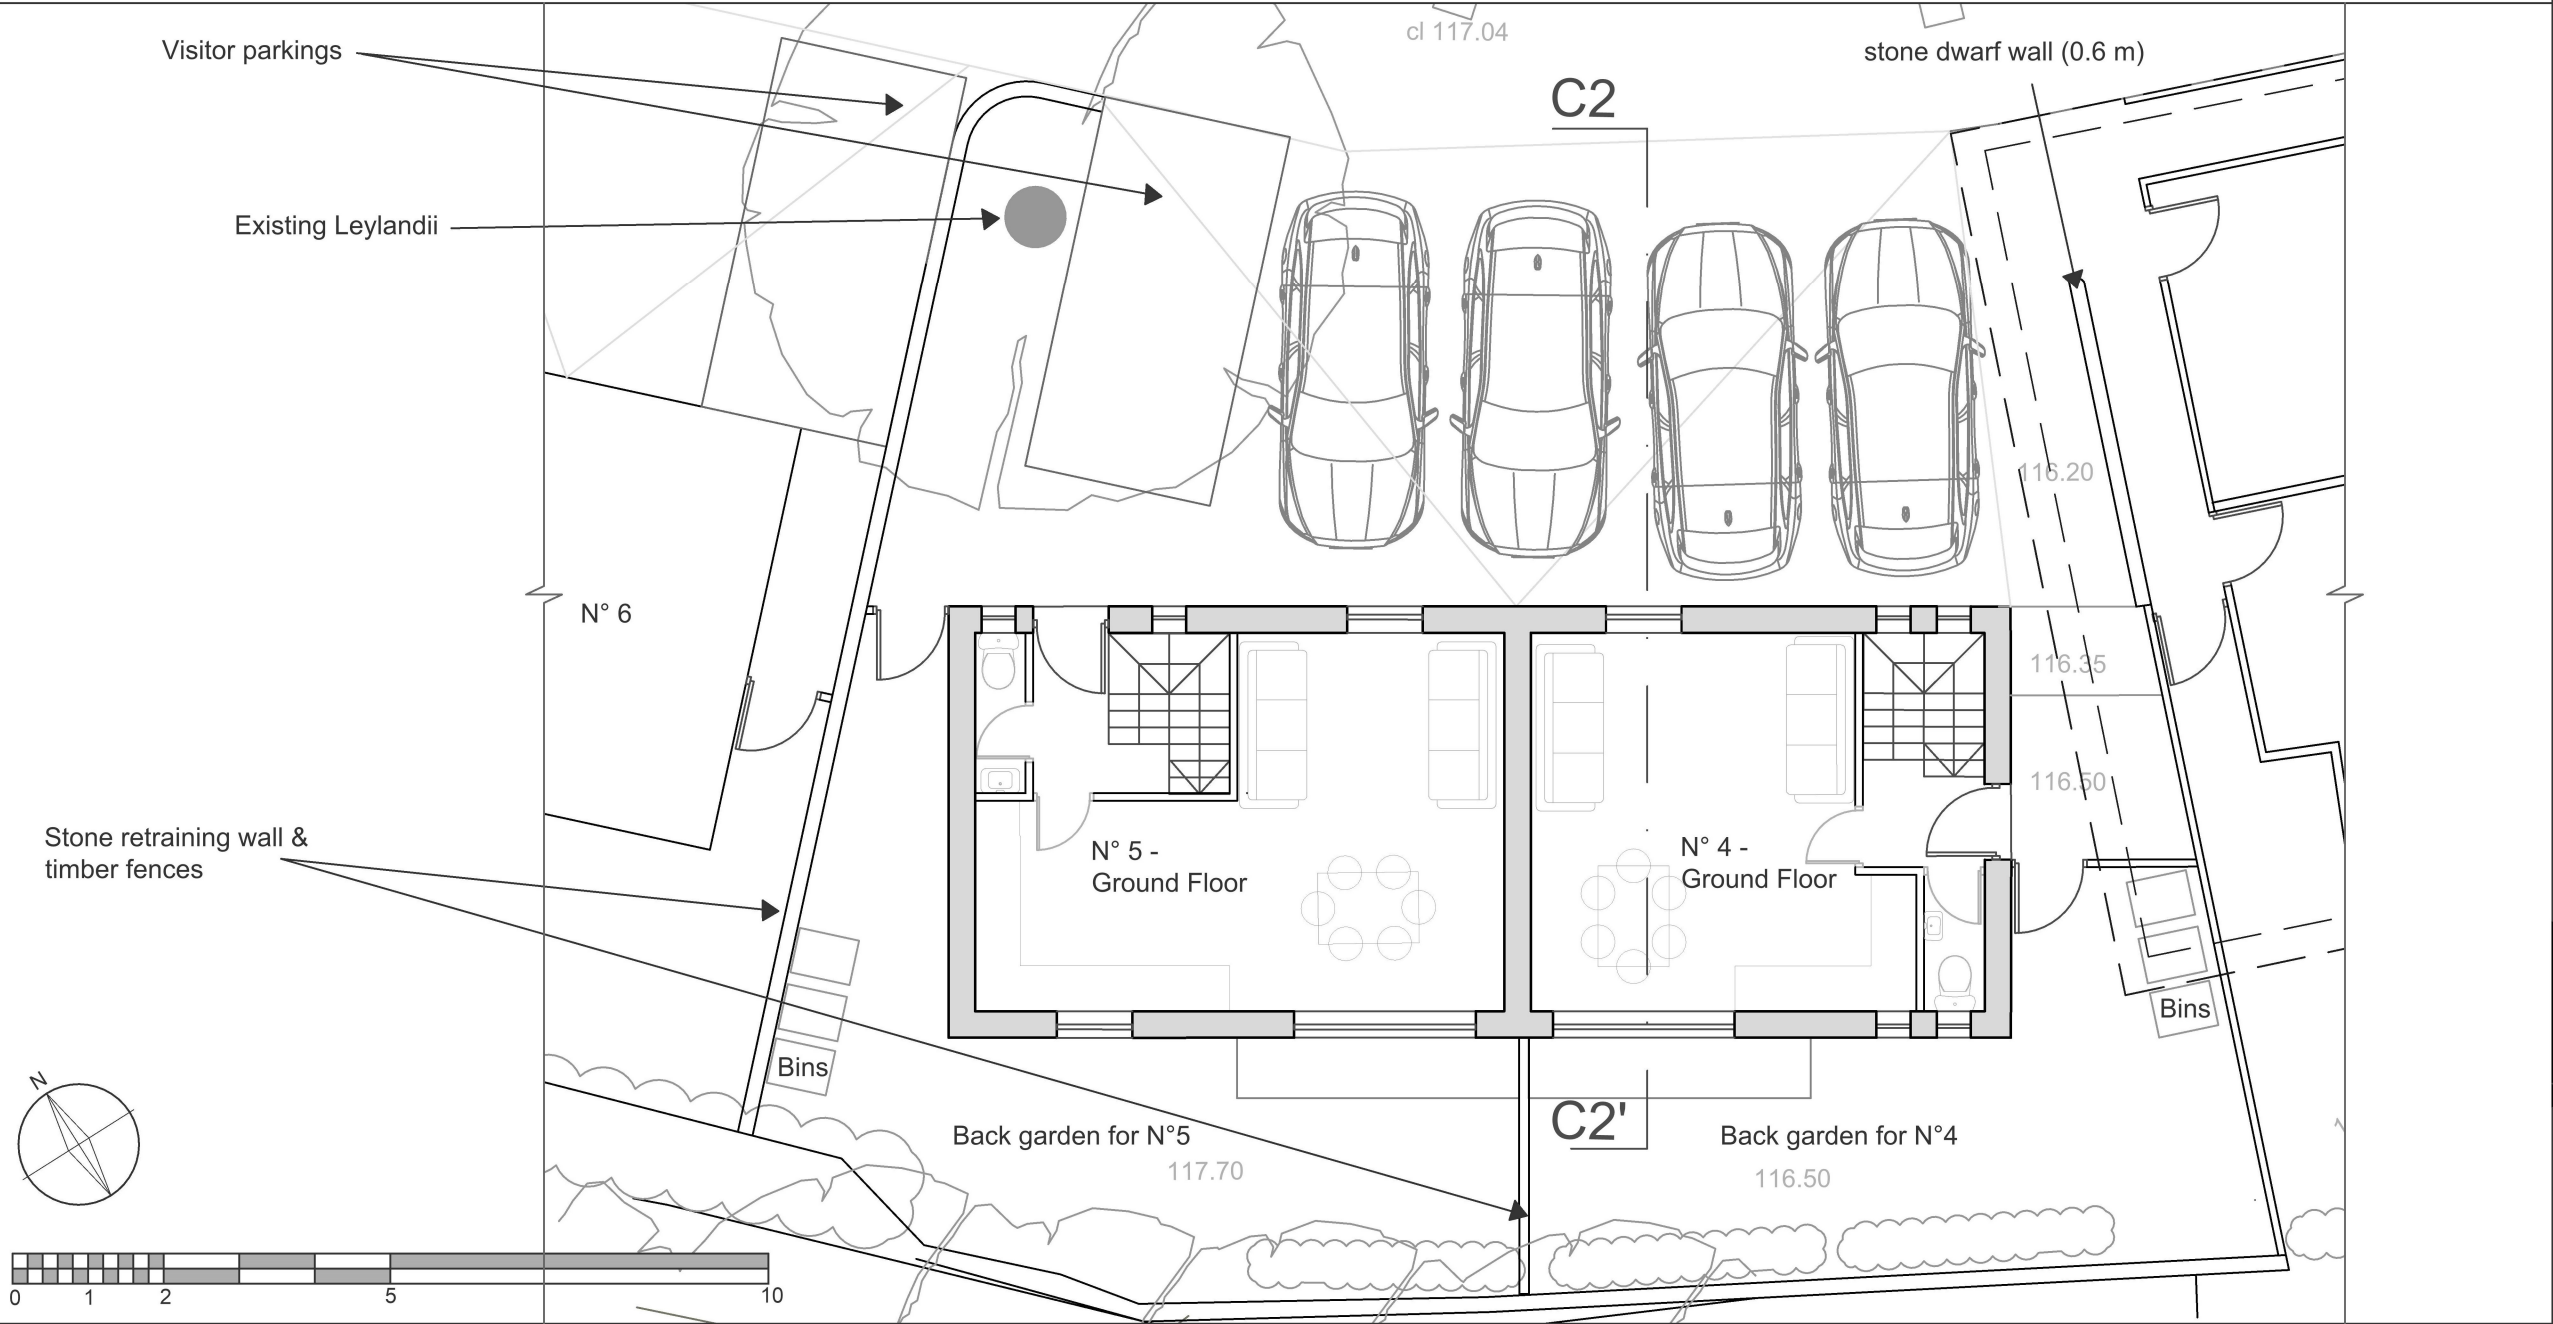

Tisbury Motors, High Street,  
Tisbury, Wiltshire, SP3 6HF  
**Proposed Middle Block  
Ground and First Floor Plan**

|                      |                                 |                    |
|----------------------|---------------------------------|--------------------|
| Scale:<br>1:100 @ A3 | Drawn by:<br>AS                 | Date:<br>June 2025 |
|                      | Drawing Number:<br>18423 - 0207 | Revision:<br>-     |

**H B** Historic Building  
**A S** Advisory Service