



EAST ELEVATION

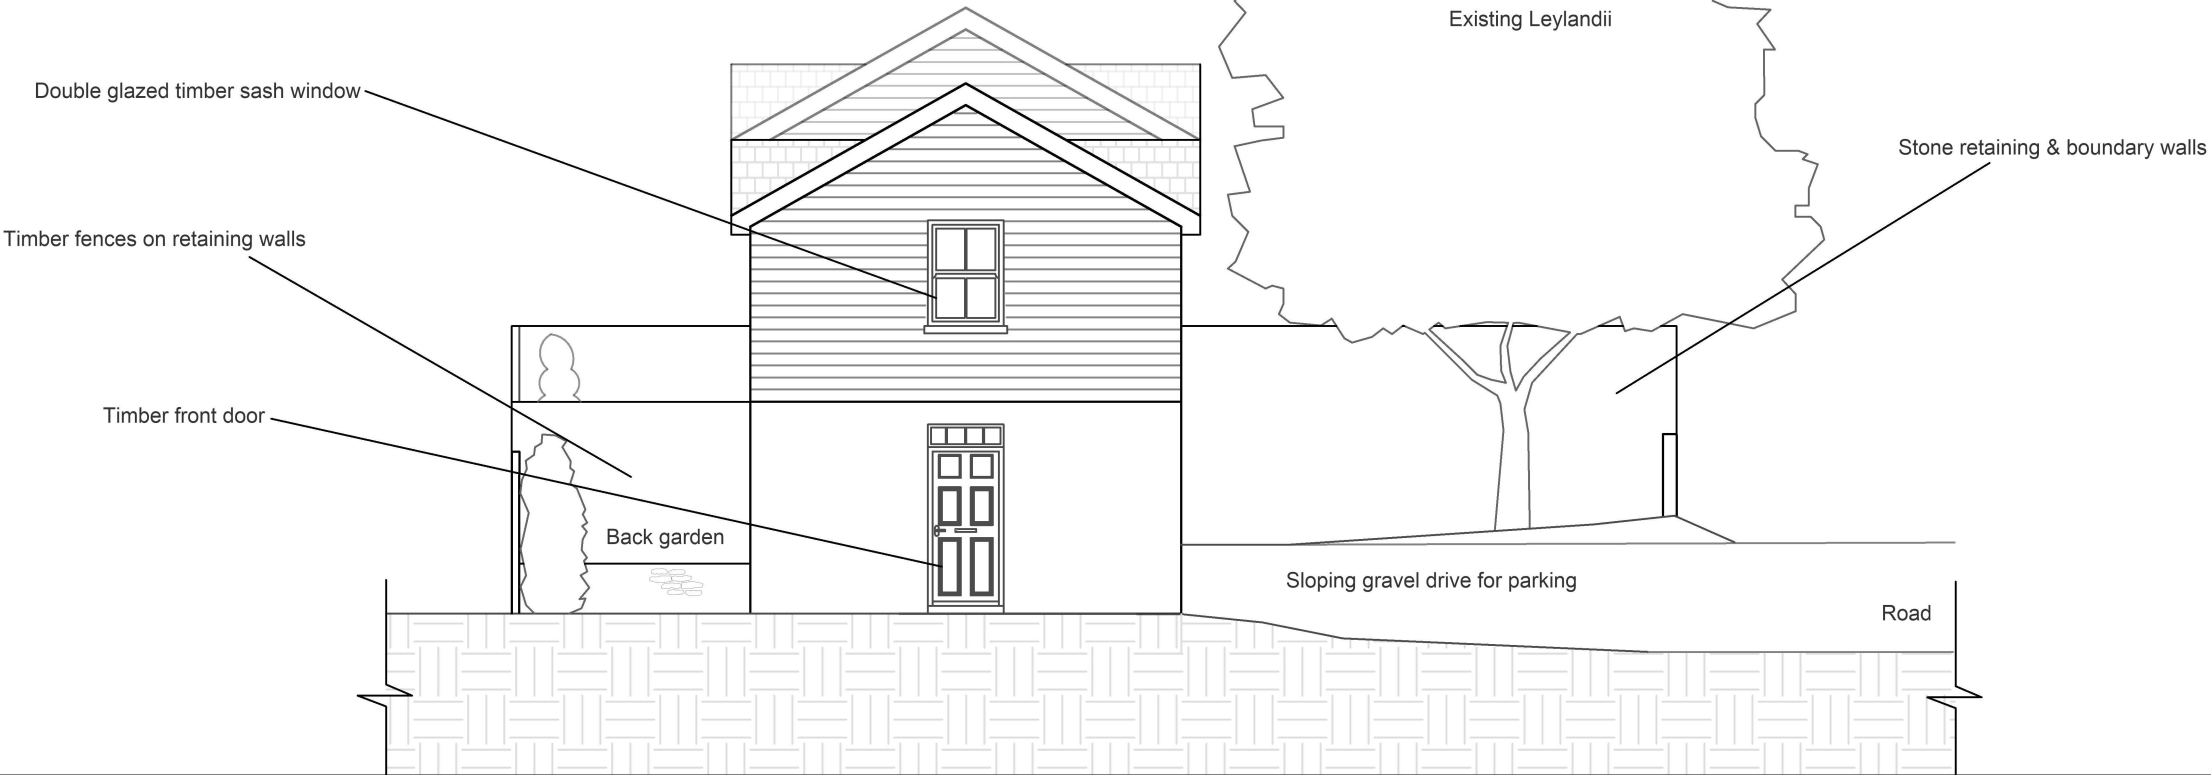

NOTES
DO NOT SCALE
Drawing for planning purposes only
All dimensions to be checked on site.

WEST ELEVATION

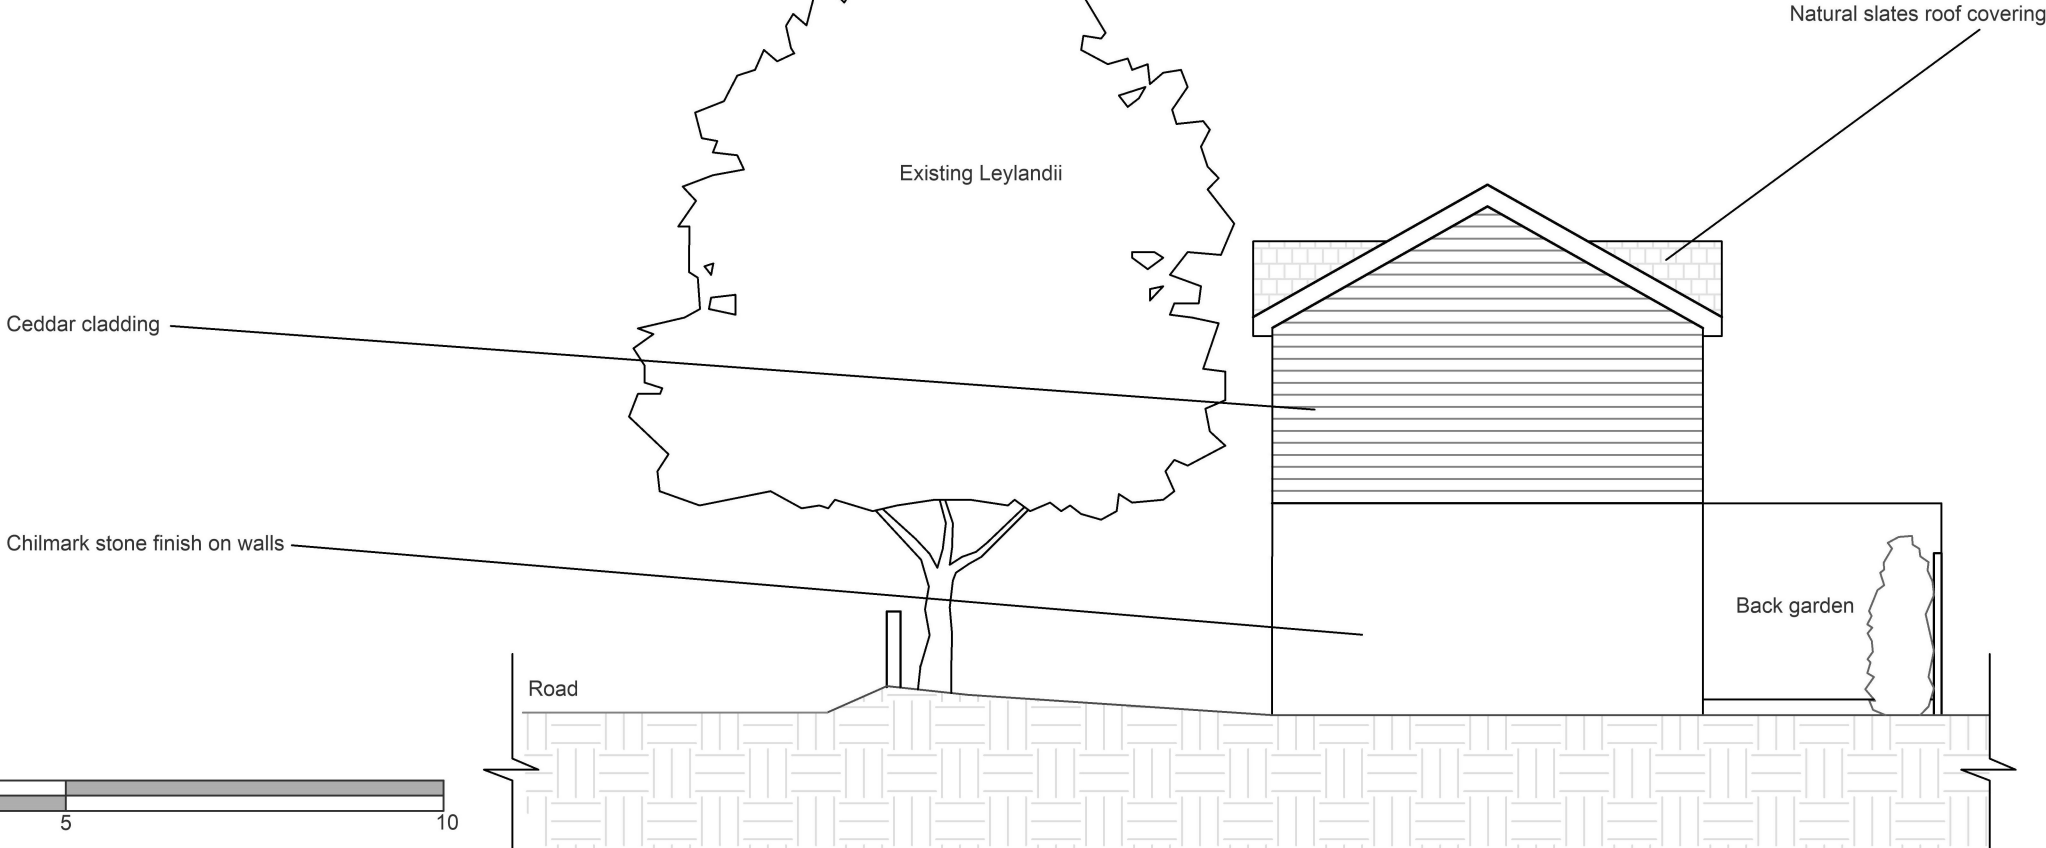

Tisbury Motors, High Street,
Tisbury, Wiltshire, SP3 6HF
Proposed Middle Block
East and West Elevations

Scale: 1:100 @ A3	Drawn by: AS	Date June 2025
	Drawing Number: 18423 - 0212	Revision: -

H B Historic Building
A S Advisory Service