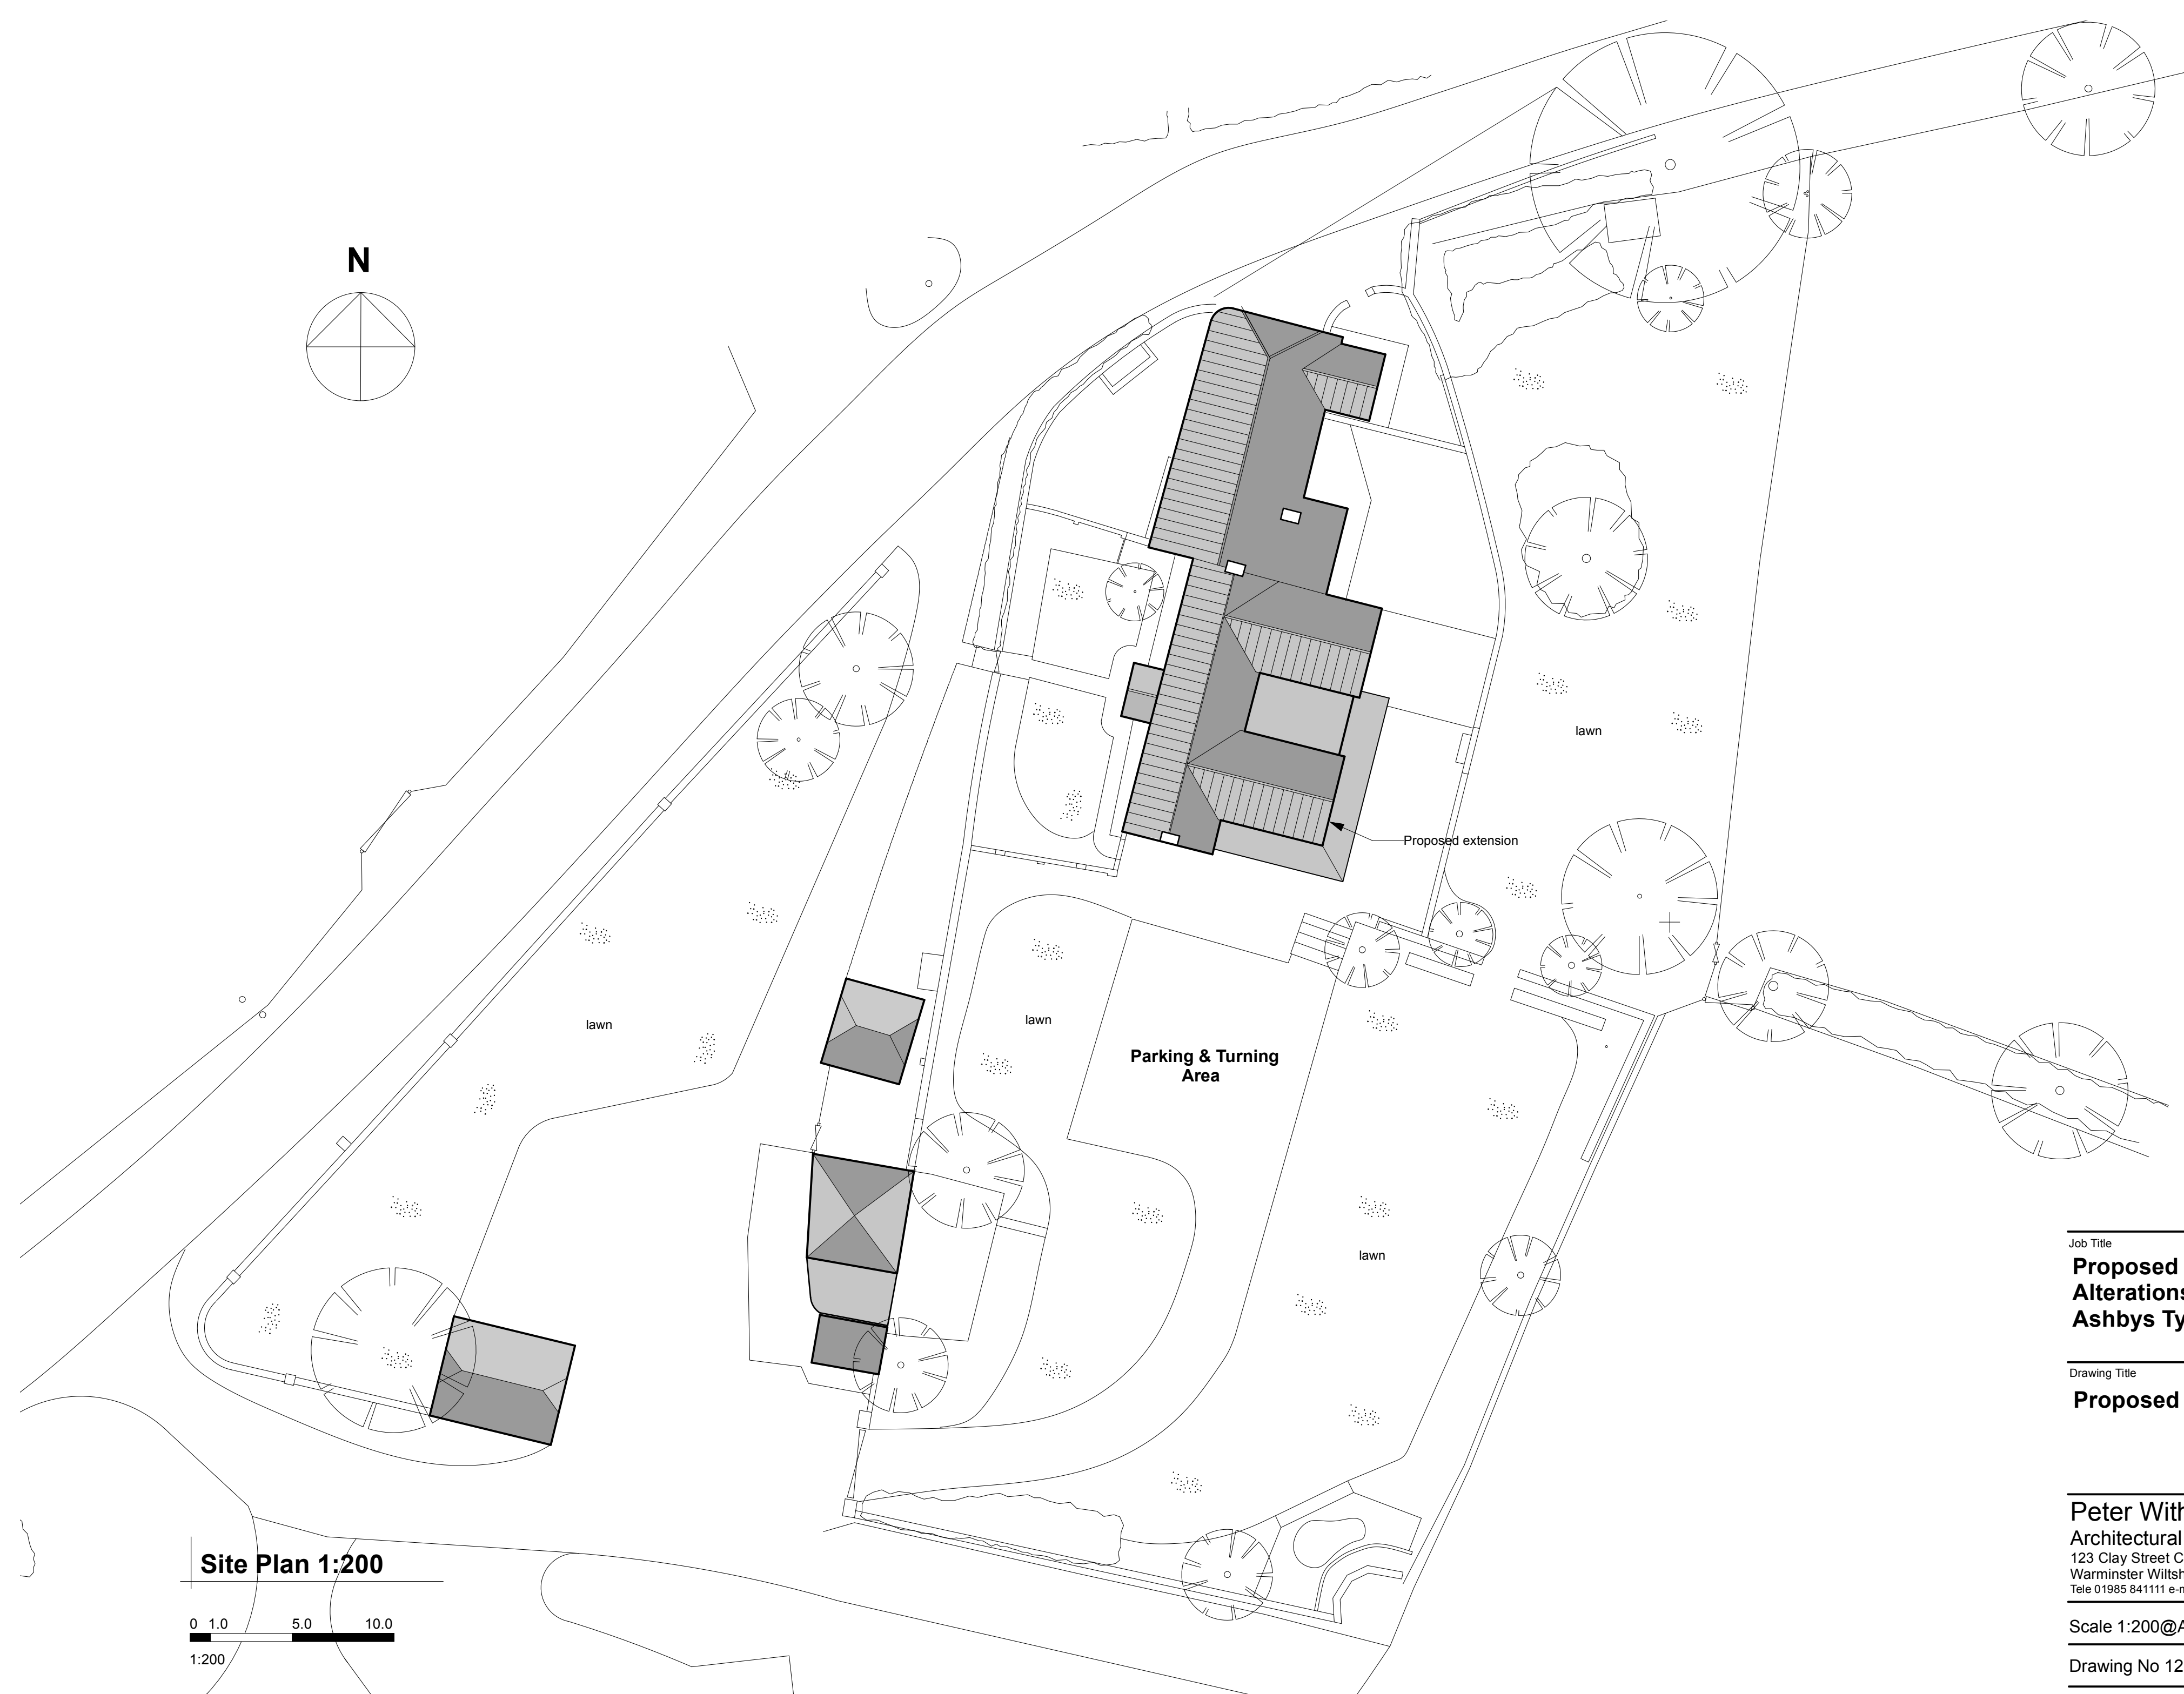


Job Title
**Proposed Extension and
 Alterations
 Ashbys Tytherington**

Drawing Title
Proposed Site Plan

Peter Withey
 Architectural Designer
 123 Clay Street Crockerton
 Warminster Wiltshire BA12 8AG
 Tele 01985 841111 e-mail witheydesign@btconnect.com

Scale 1:200@A2 Date September 2025

Drawing No 1235/6