




West Elevation 1:100

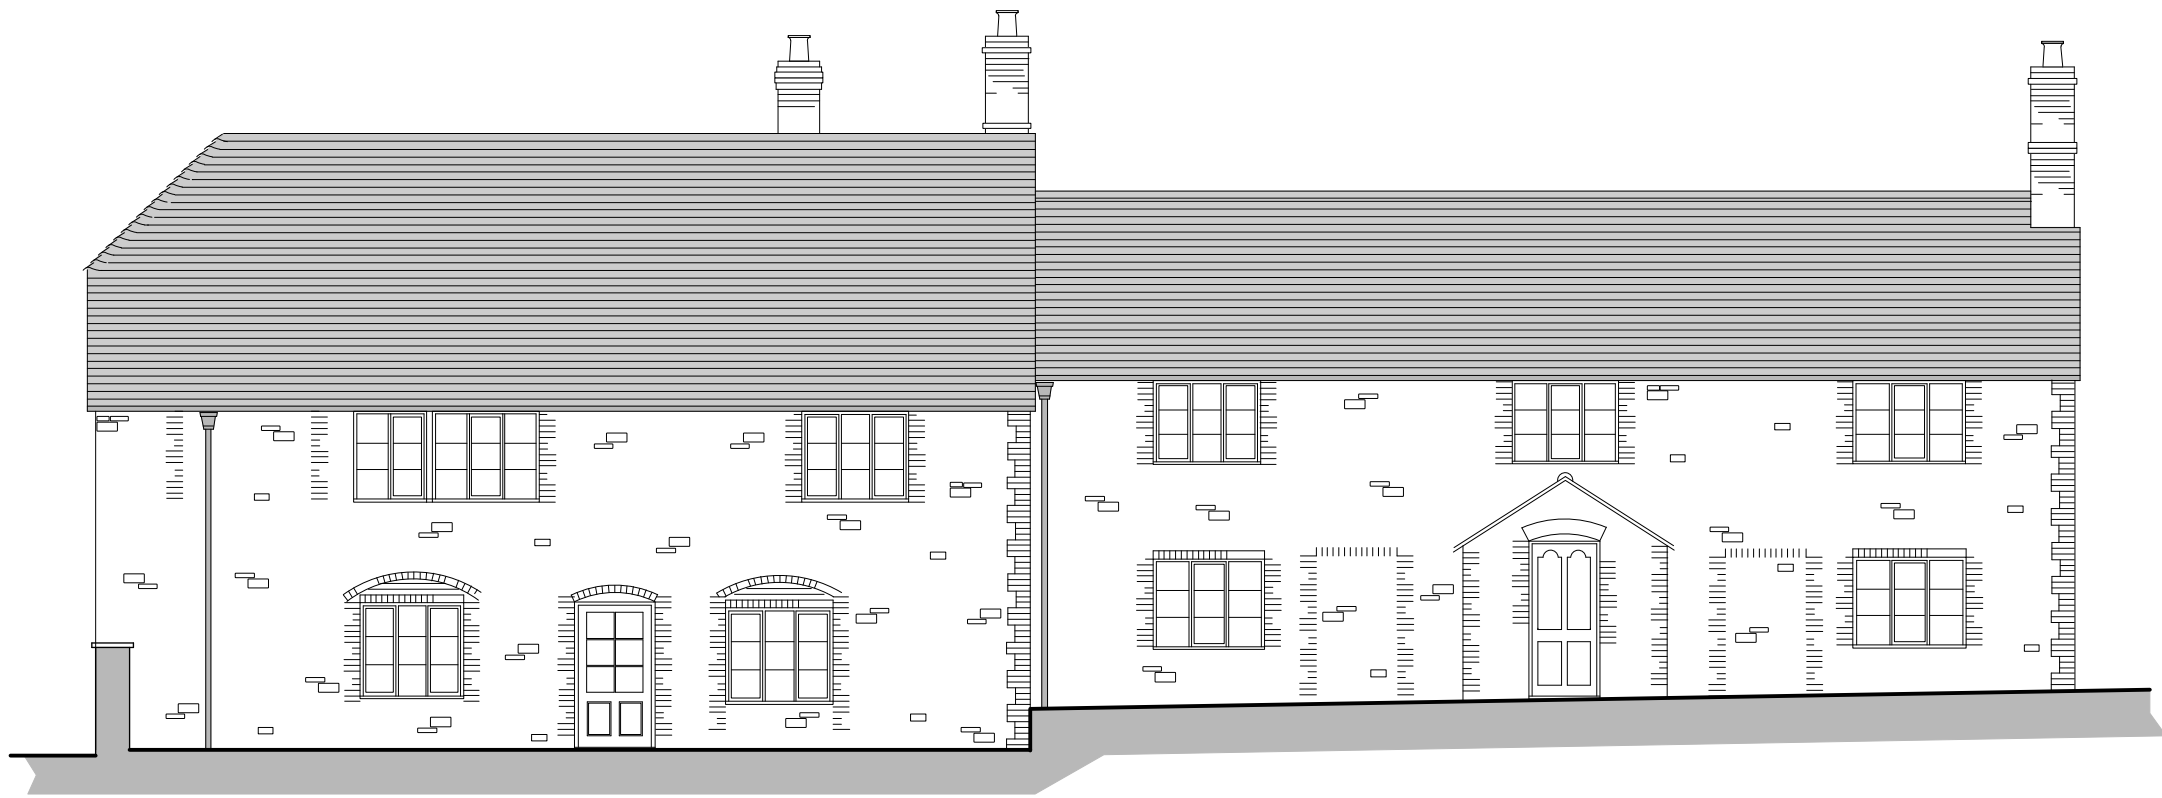

South Elevation 1:100



East Elevation 1:100

0 .5 1.0 2.0 3.0 4.0 5.0
1:100



North Elevation 1:100

Job Title

**Proposed Extension and
Alterations
Ashbys Tytherington**

Drawing Title

Existing Elevations

Peter Withey

Architectural Designer

123 Clay Street Crockerton

Warminster Wiltshire BA12 8AG

Tele 01985 841111 e-mail witheydesign@btconnect.com

Scale 1:100@A2 Date September 2025

Drawing No 1235/2