



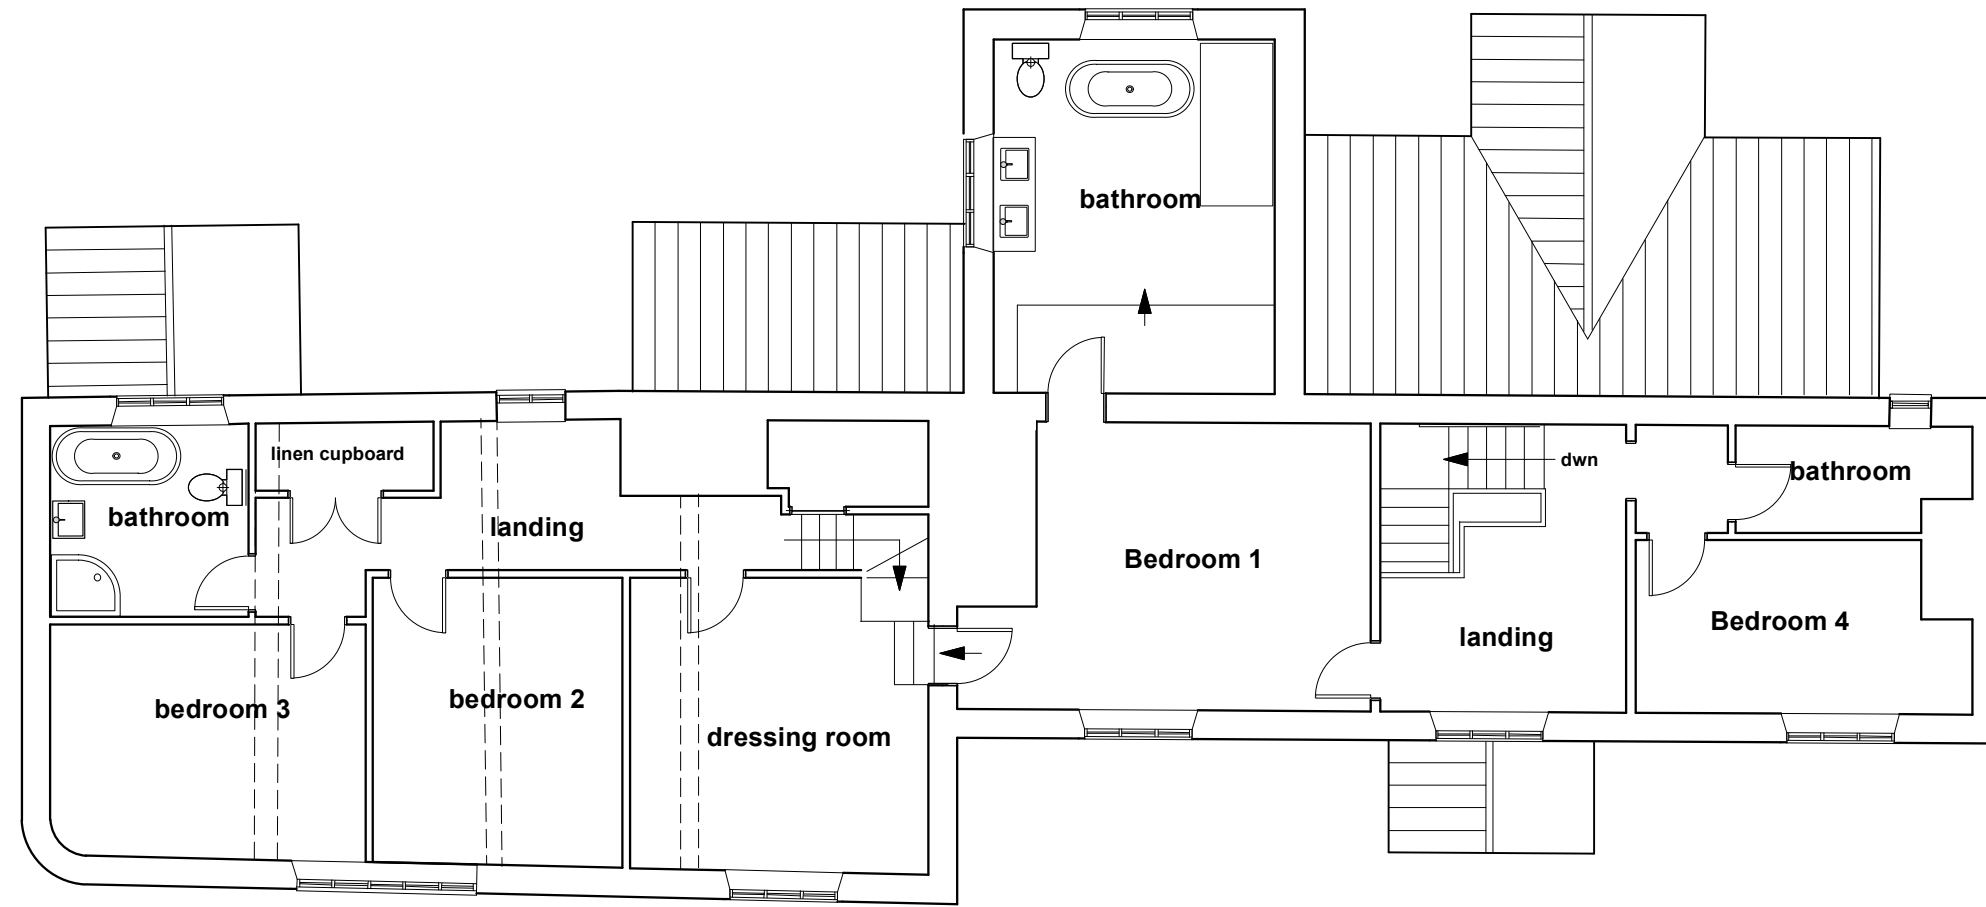

First Floor Plan 1:100

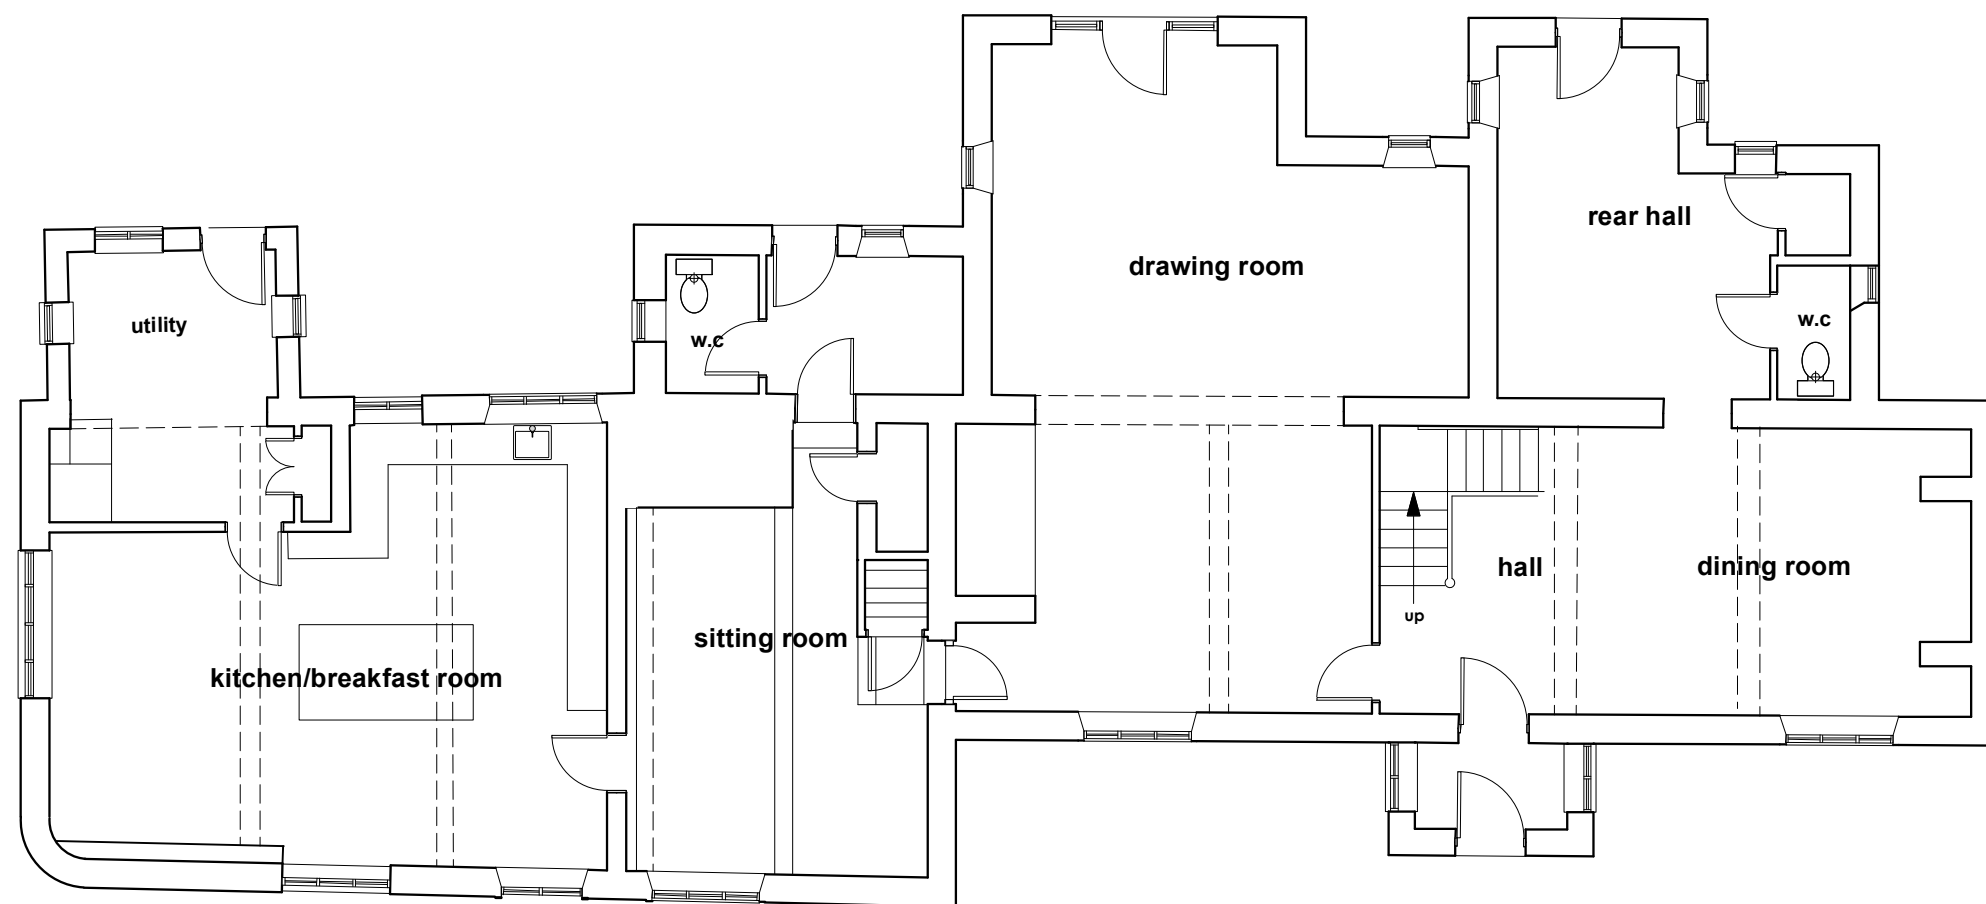

Ground Floor Plan 1:100

0 .5 1.0 2.0 3.0 4.0 5.0
1:100

Job Title

Proposed Extension and Alterations Ashbys Tytherington

Drawing Title

Existing Floor Plans

Peter Withey
Architectural Designer

123 Clay Street Crockerton
Warminster Wiltshire BA12 8AG
Tele 01985 841111 e-mail witheydesign@btconnect.com

Scale 1:100@A2 Date September 2025

Drawing No 1235/ 1