


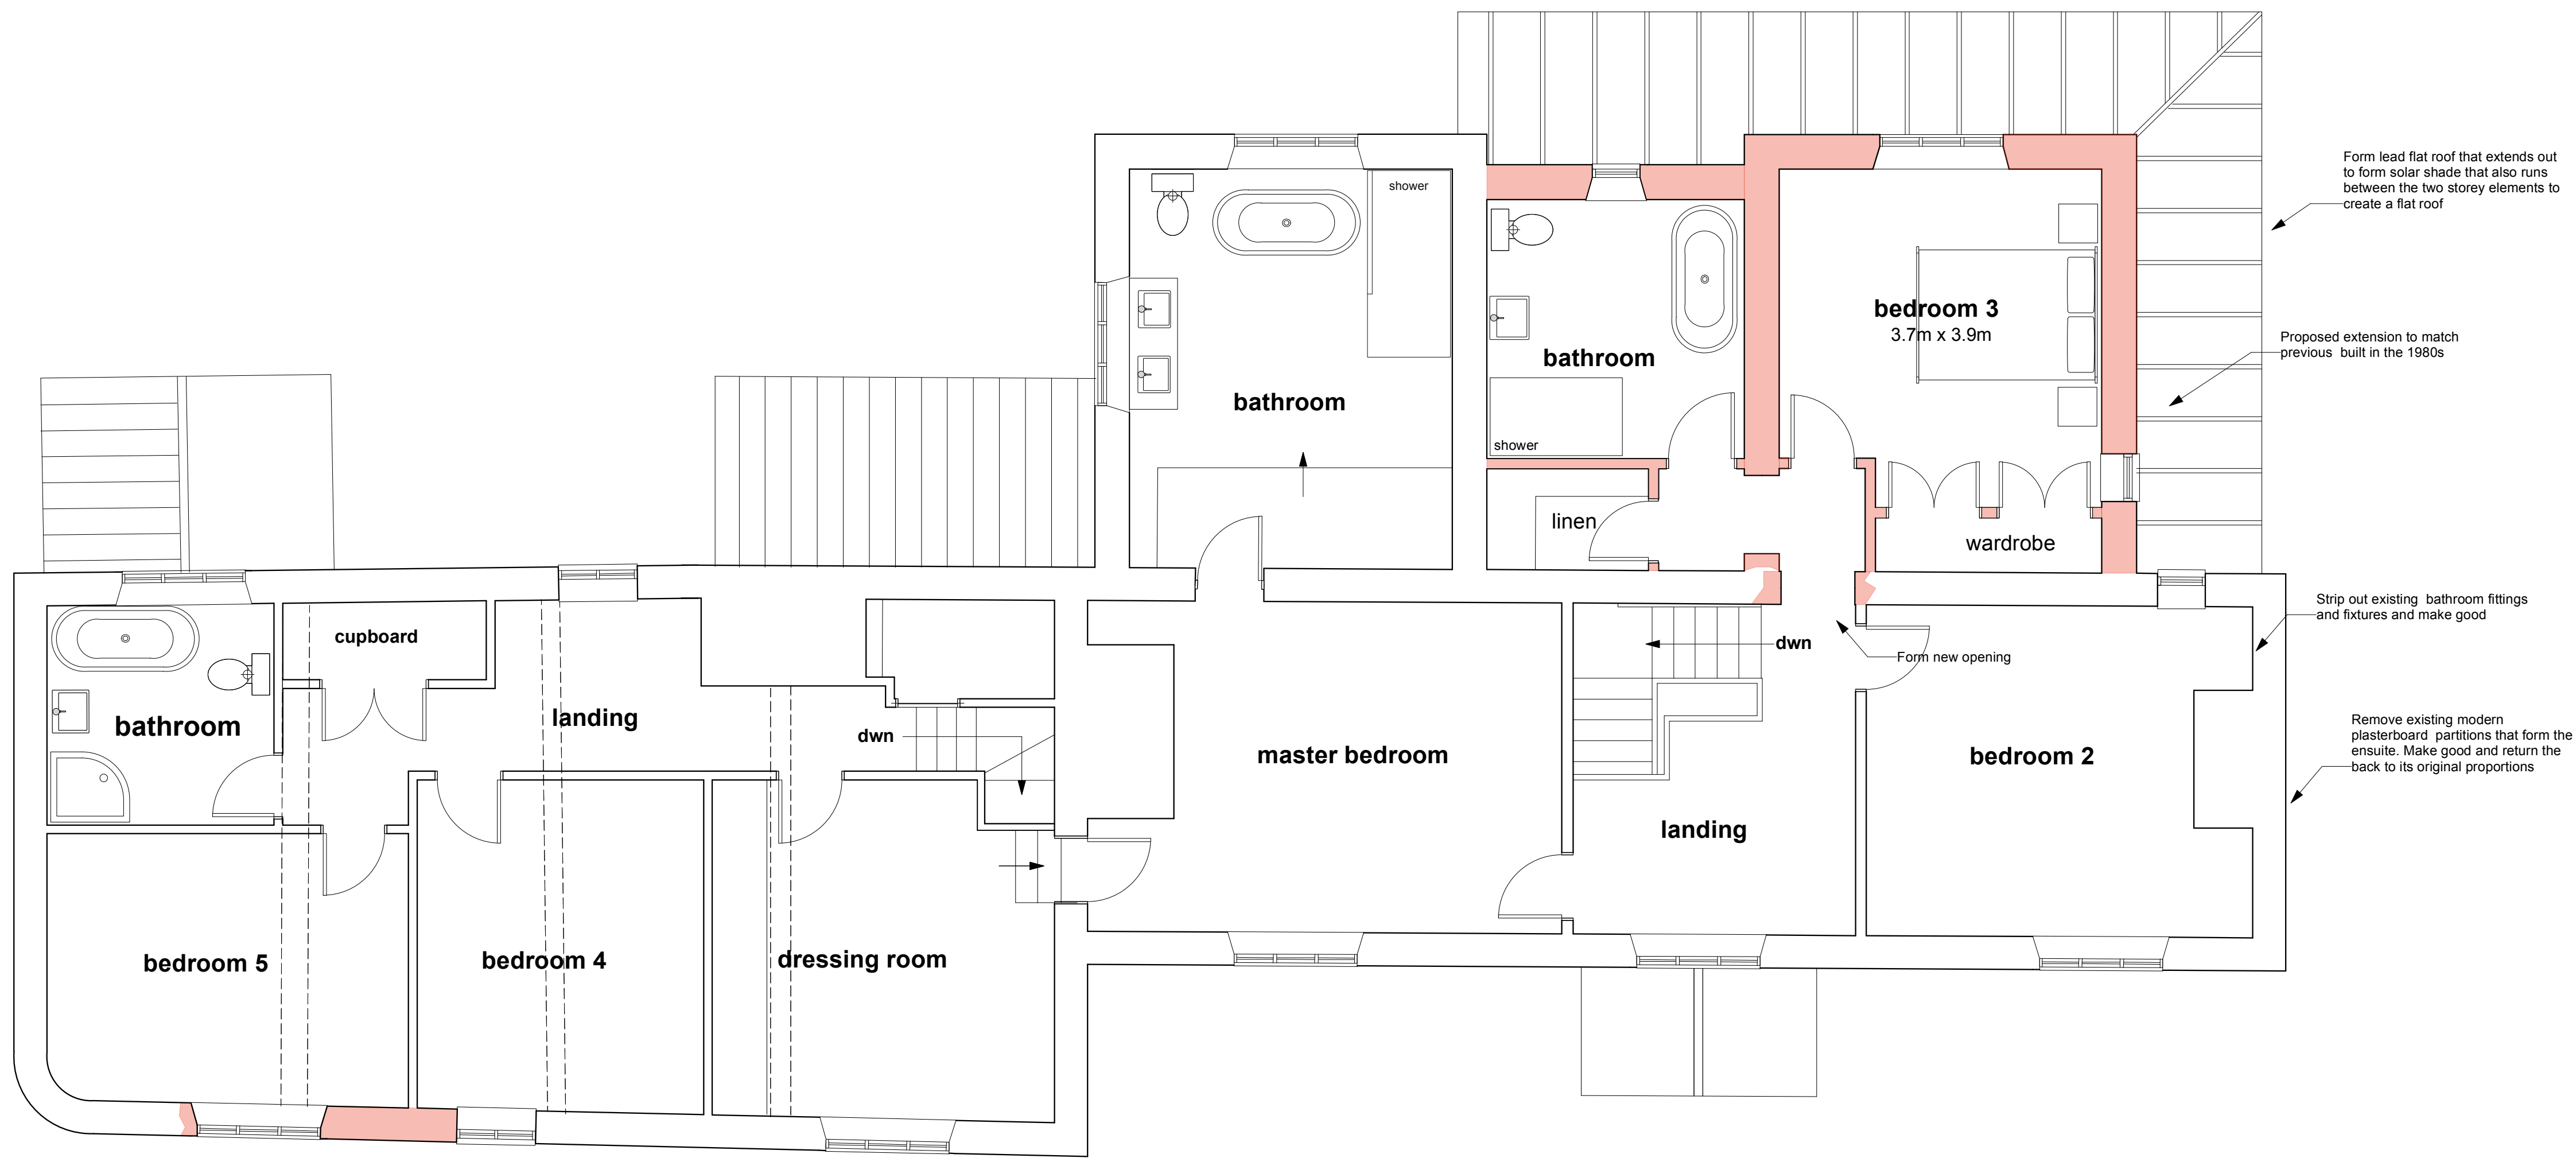


Allow to reinstate existing window opening and install new three light timber window


Remove existing modern window reduce opening size quoin up one side with brick quoins and infill with salvaged natural stone. Fit new two light timber window

Alter existing opening and build in new three light timber window

First Floor Plan 1:50

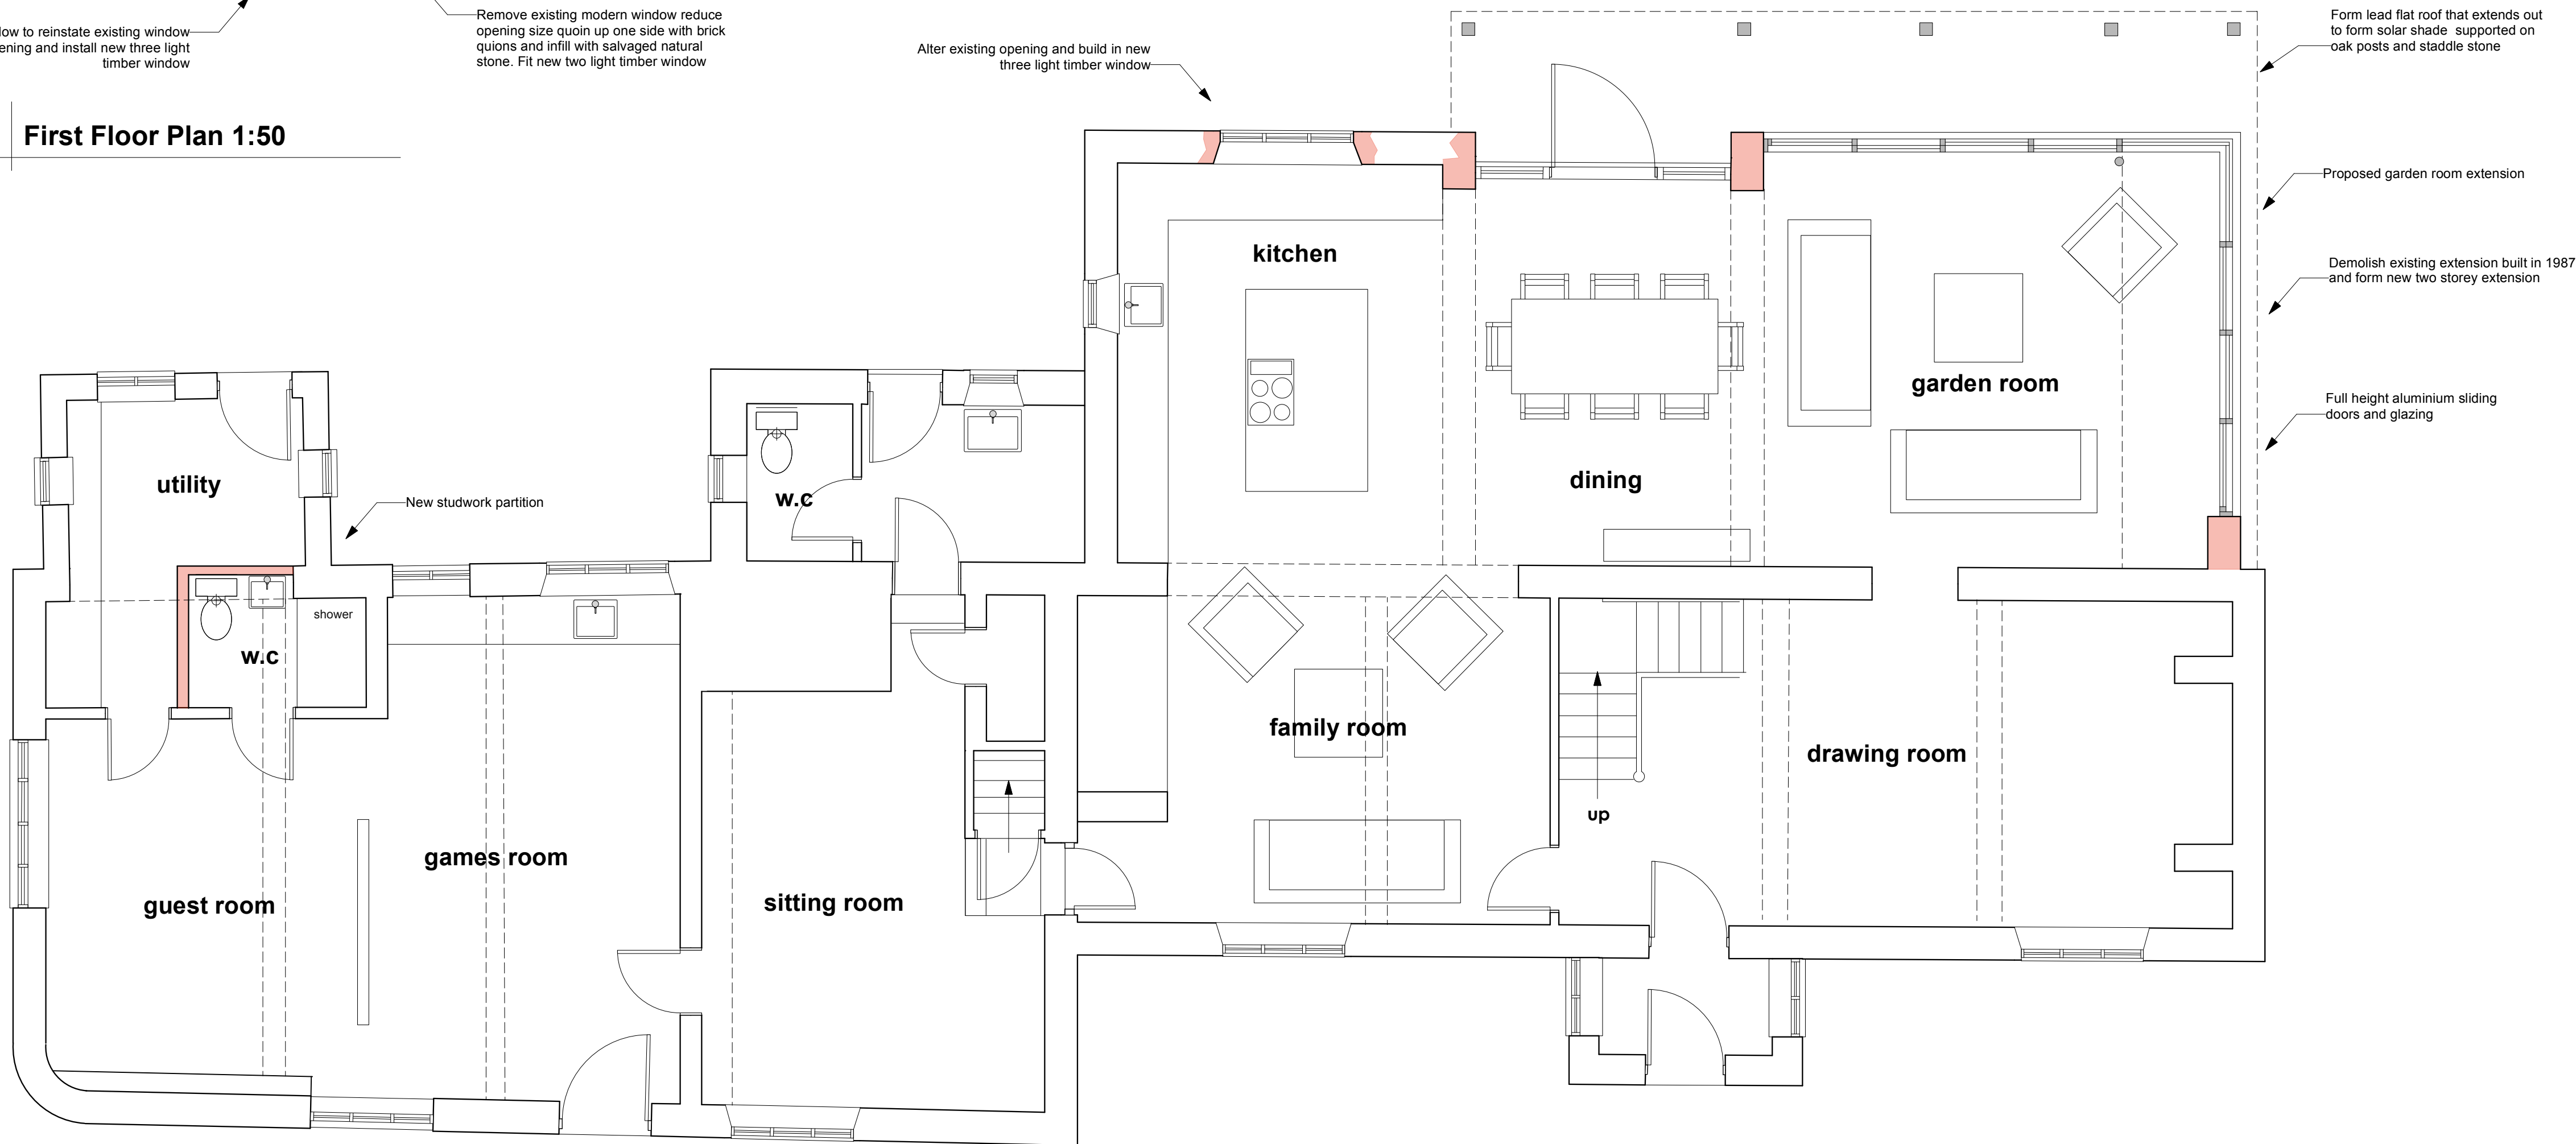

Ground Floor Plan 1:50

 

Job Title
Proposed Extension and Alterations to Ahsbys Tytherington

Drawing Title
Proposed Ground and First Floor Plans

Peter Withey
Architectural Designer
123 Clay Street Crockerton
Warminster Wiltshire BA12 8AG
Tele 01985 841111 e-mail witheydesign@btconnect.com

Scale 1:50@A1 Date September 2025

Drawing No 1235/3