


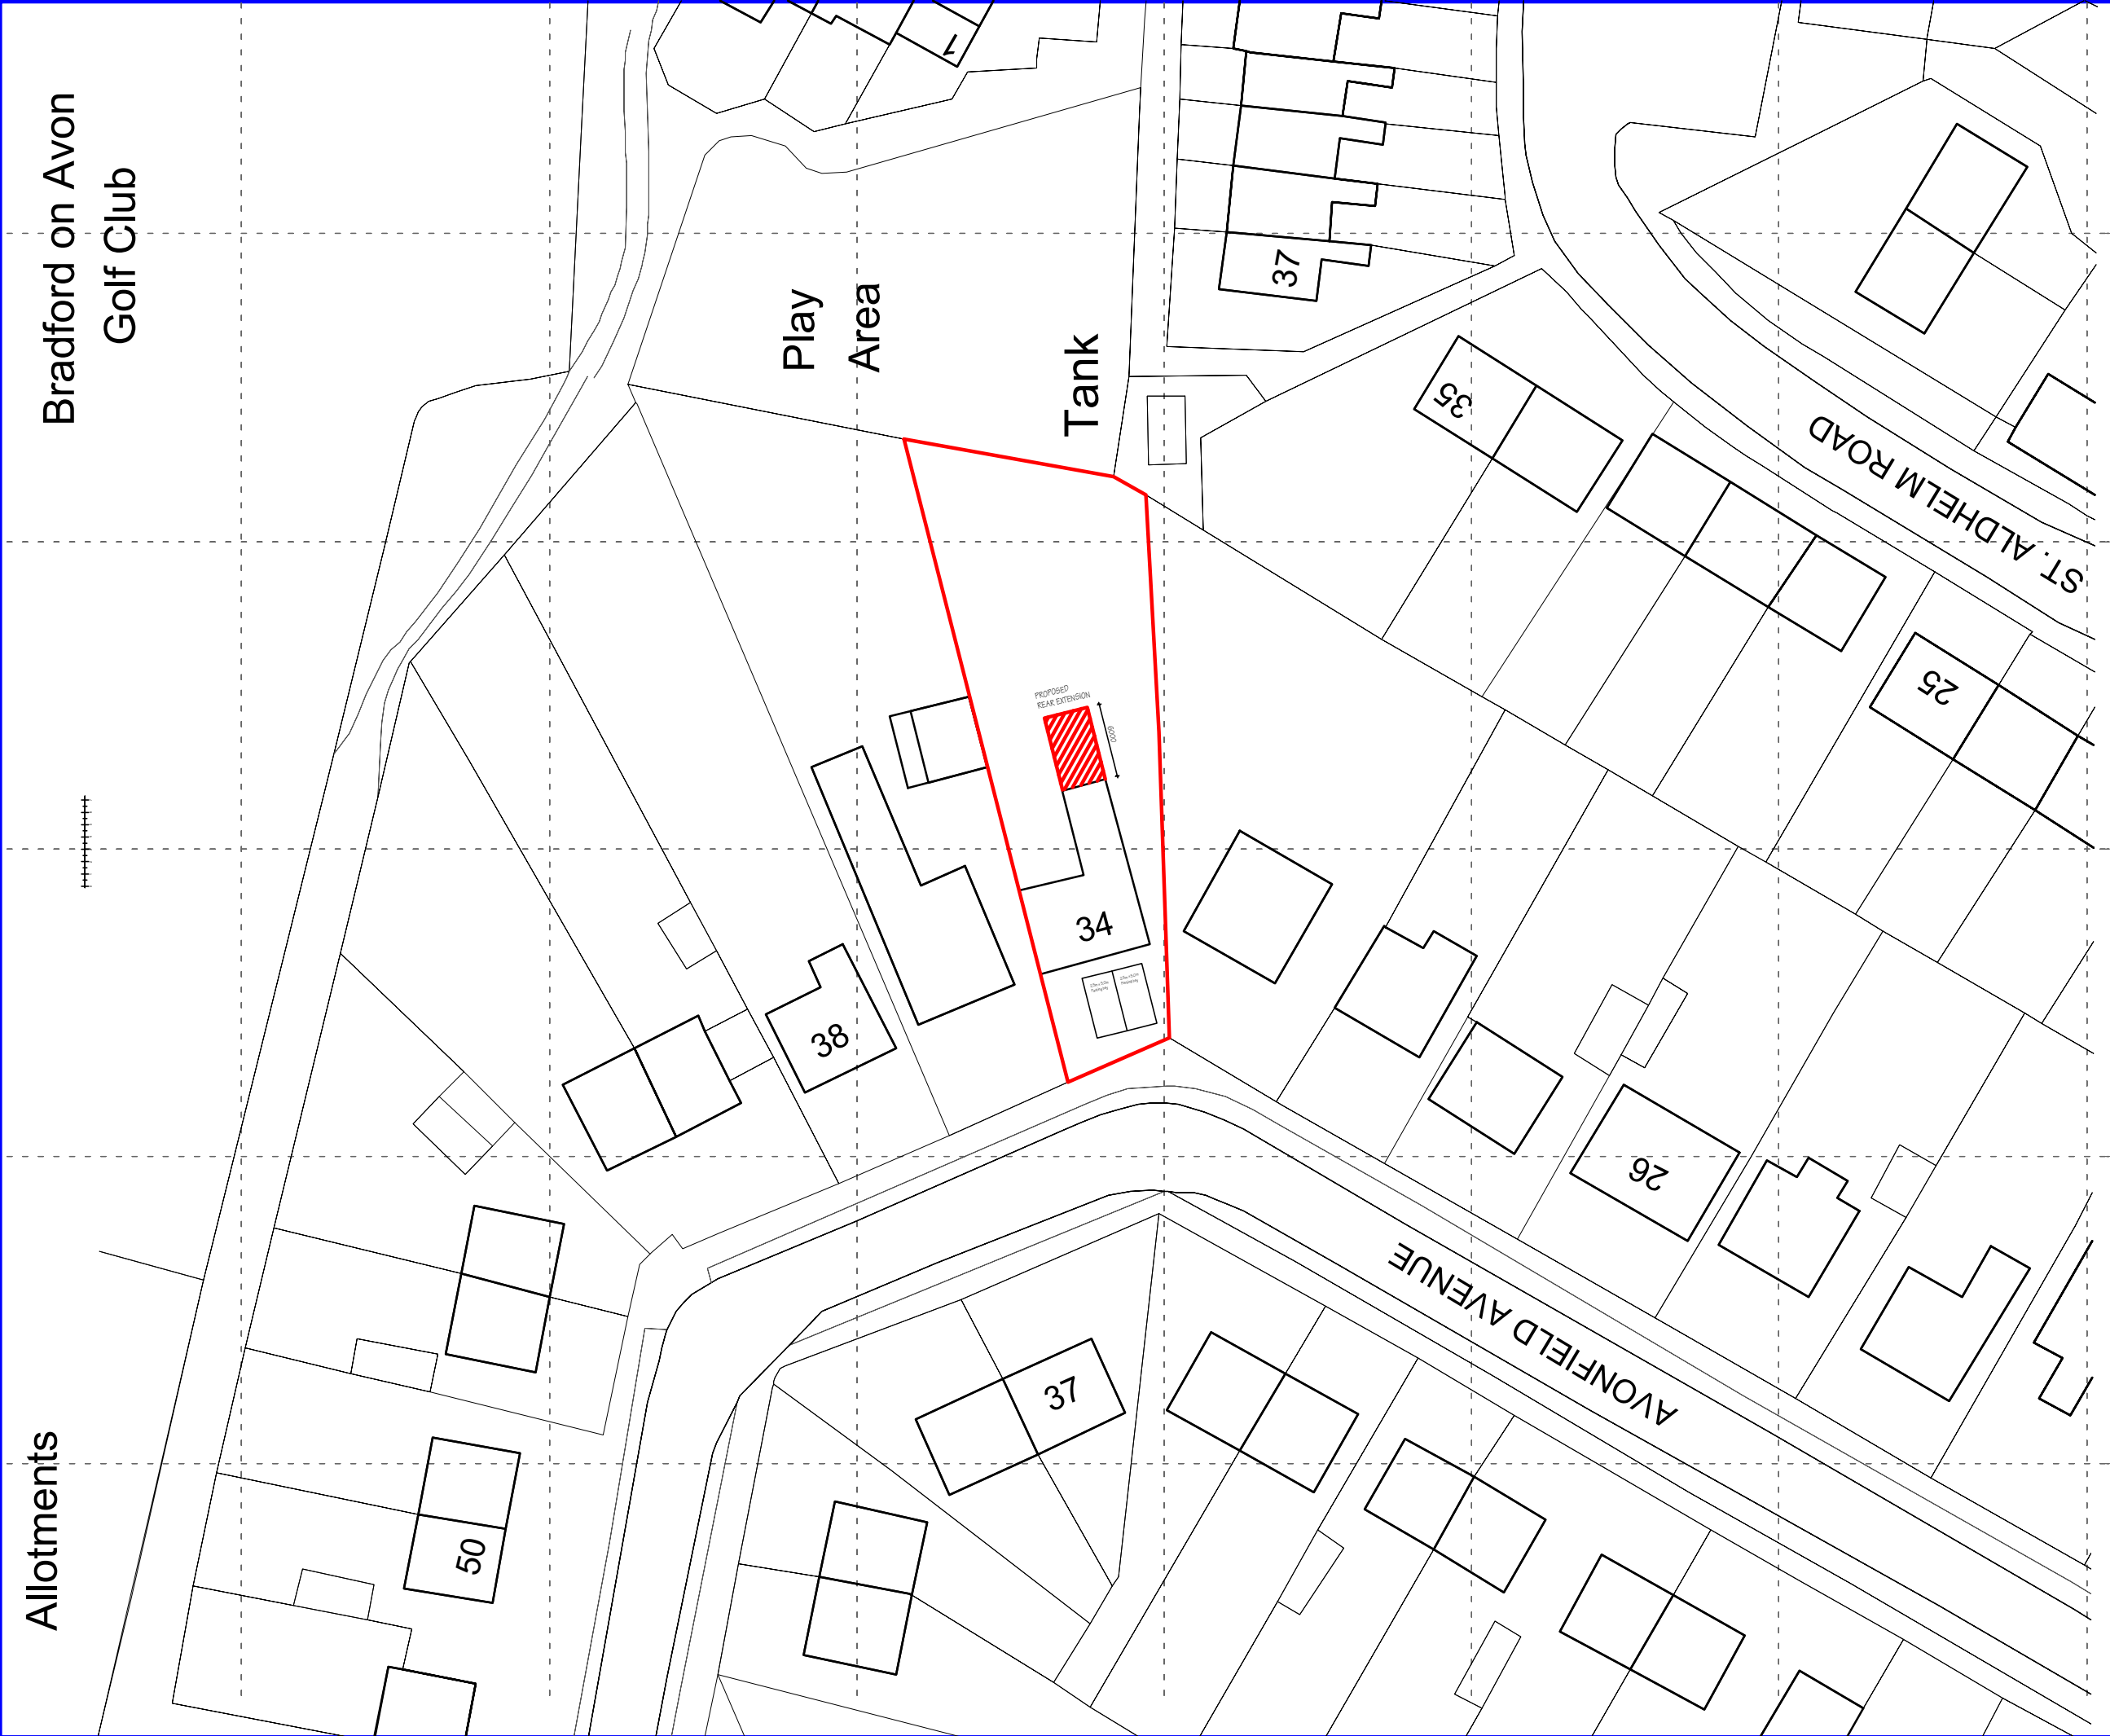

Proposed Site Plan

scale 1:500

Julien Raftopoulos t/a:
Disability Design Specialists.
10 Pigleaze Cottages, Everleigh, Marlborough SN8 3HB
Tel: 01264 590487 Mobile: 07905 940 687
Email: info@contactdds.co.uk

Address: 34 AVONFIELD AVE. BRADFORD ON AVON BA15 1JE
Drawing Title: **PROPOSED SITE PLAN**
Client: **Mrs. Ellie Lewitt**

Revision: A- 02.11.25; Parking bays shown.
Scale: 1:500 @ A3
Drawing No: **EL/31**
Date: 01.11.25
Revision: **A**

PLANNING APPLICATION DRAWING