


NOTES:
This drawing is copyright of the Architects and must not be used without their permission. All dimensions to be checked on site. Discrepancies and omissions to be reported immediately to the Architect.



Scale 1:100 @ A1 - 1:200 @ A3

DRAWING LEGEND

- Existing
- Proposed
- Demolished/Removed
- Above/Below
- Existing Levels
- Proposed Levels
- SVP
- AAV
- RWP
- G
- Existing Ceiling Level
- Radiator
- Towel Radiator
- Boundary Line

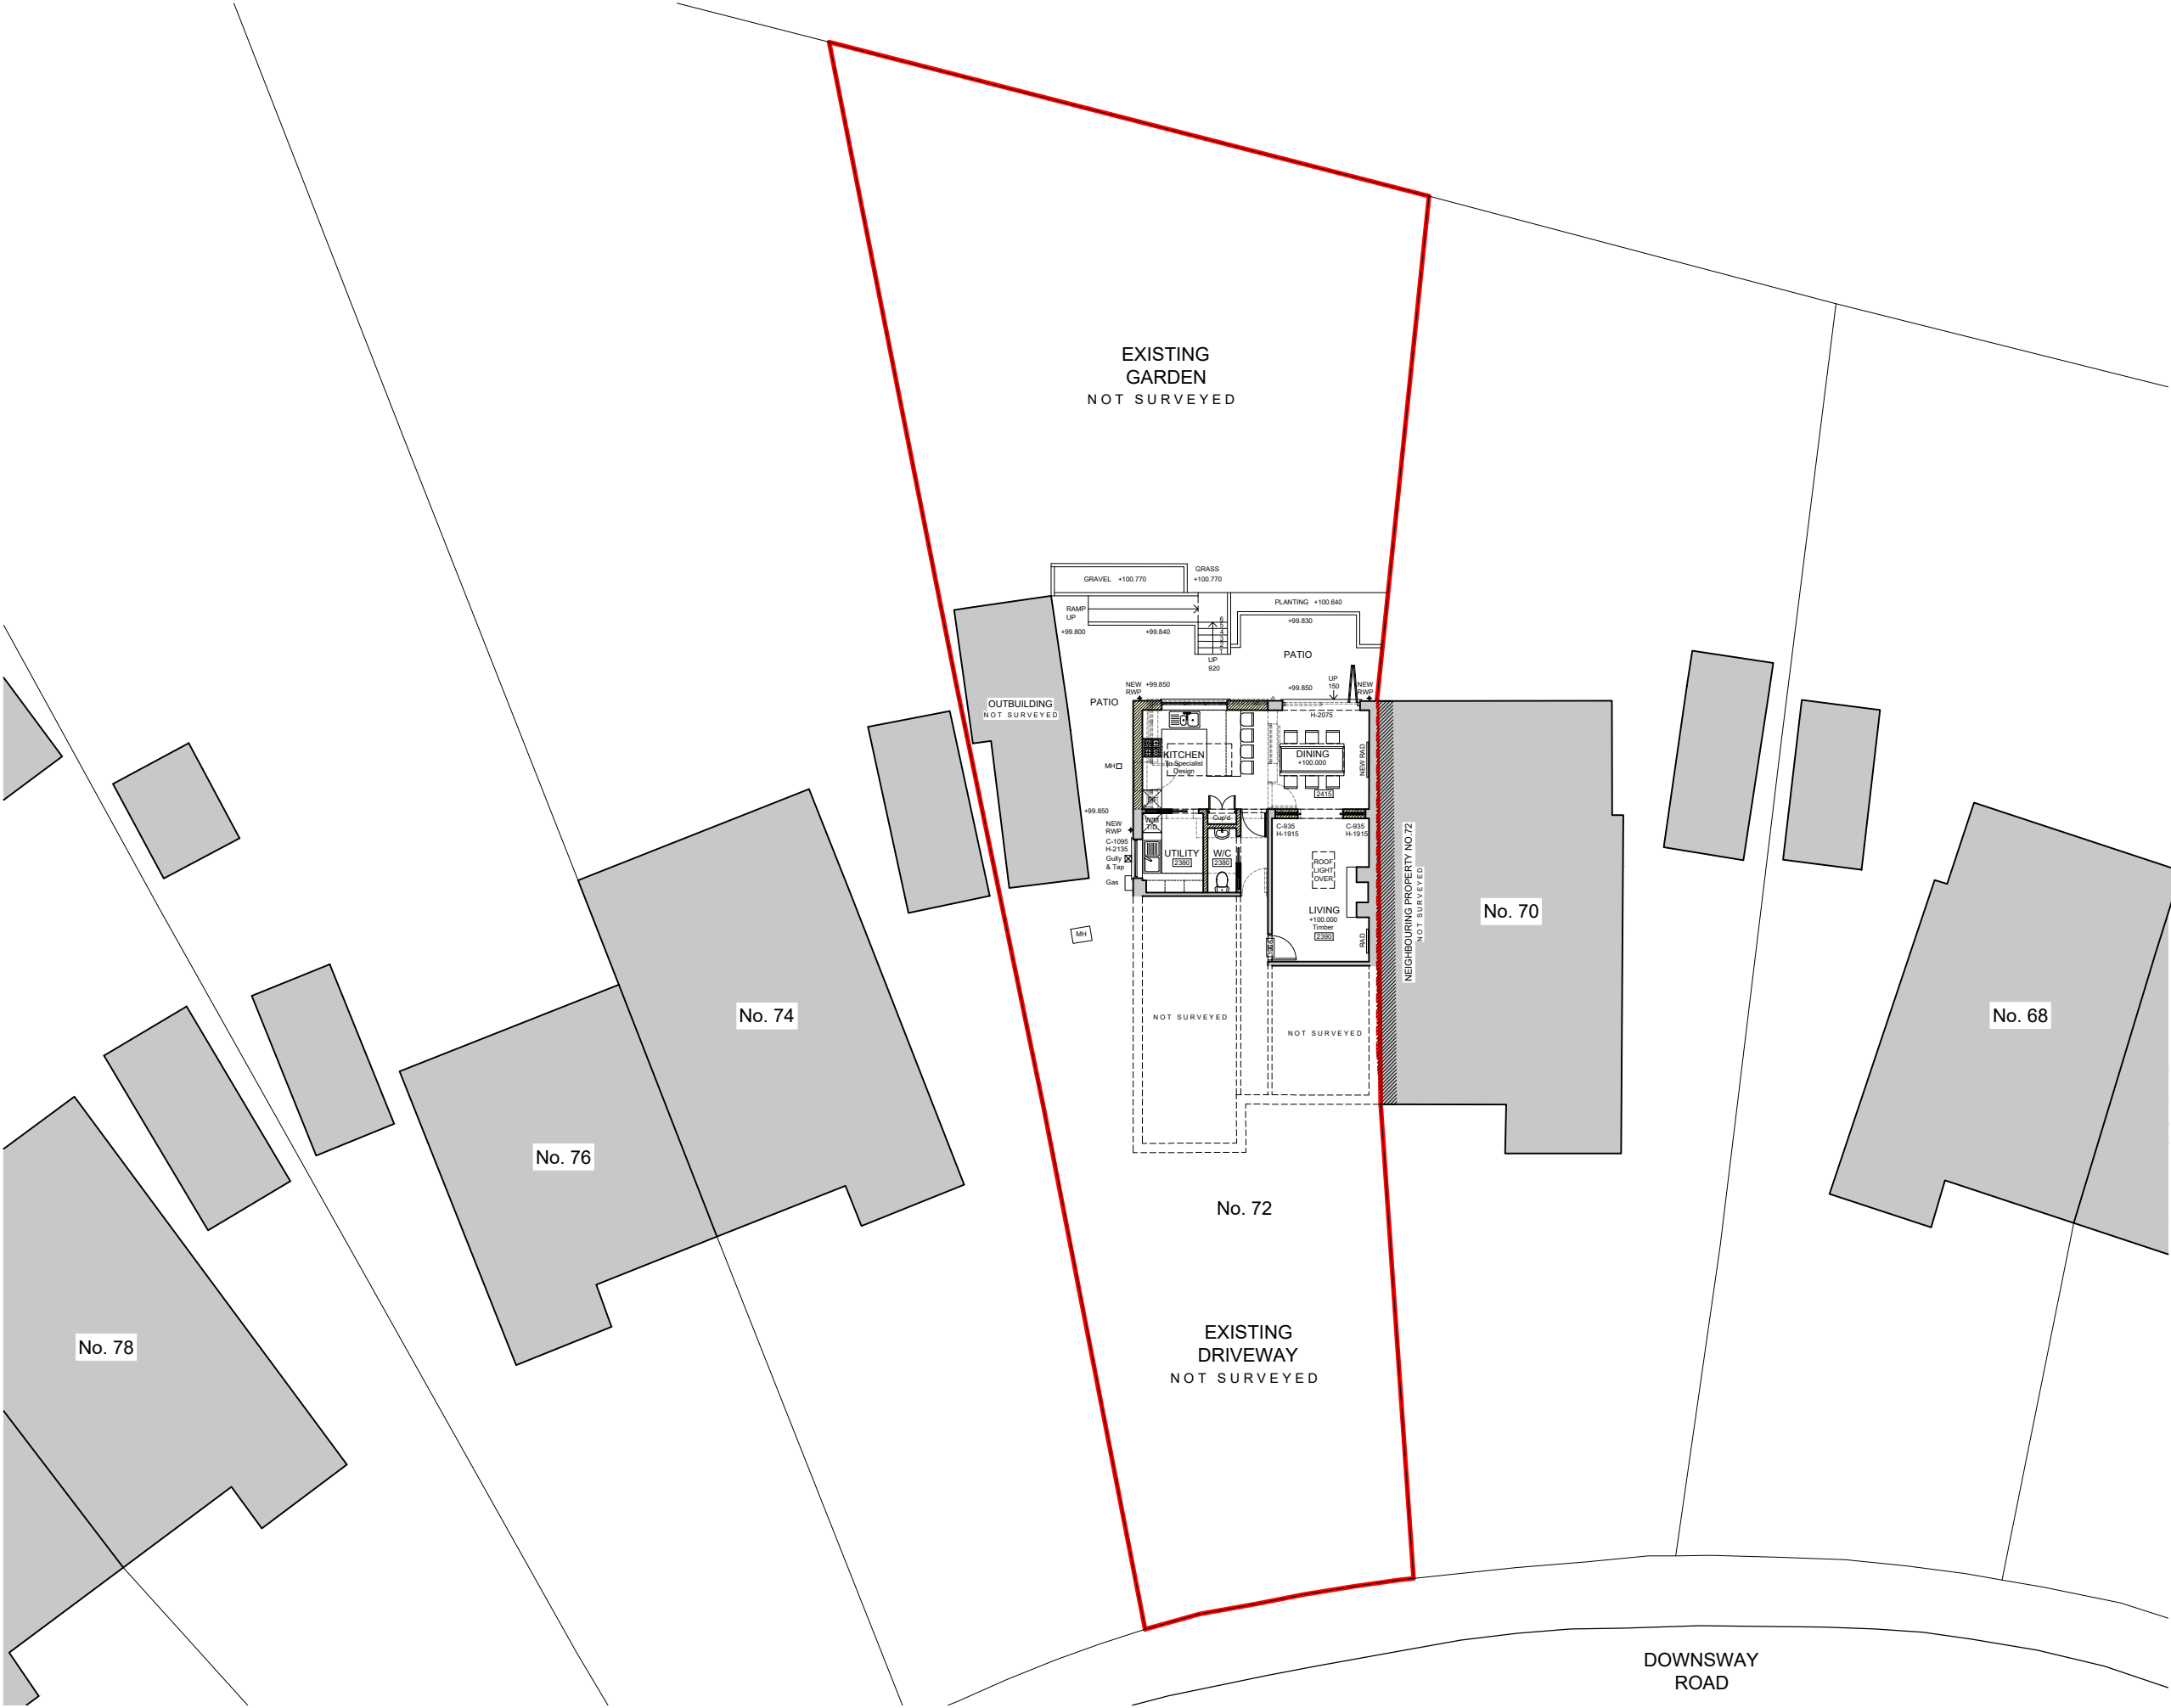

Proposed Site Plan (As Existing)
1:100 @ A1 (1:200 @ A3)

-	-	-
Rev	Revision	Date



Macey's Architectural Design & Development Ltd
15 Craybourne Road, Melksham, Wiltshire, SN12 7DH
Email: benmacey@maddltd.co.uk Tel: 07867417112

Title: Proposed Site Plan
Extension & Alterations
Project: 72 Downsway, Salisbury,
Wiltshire, SP4 7RJ
Client: Miss Anna Fothergill
Drawing Scale: 1:100 @ A1 (1:200 @ A3)
Drawing Date: October 2025

Drawing Number: 25/1071/200