

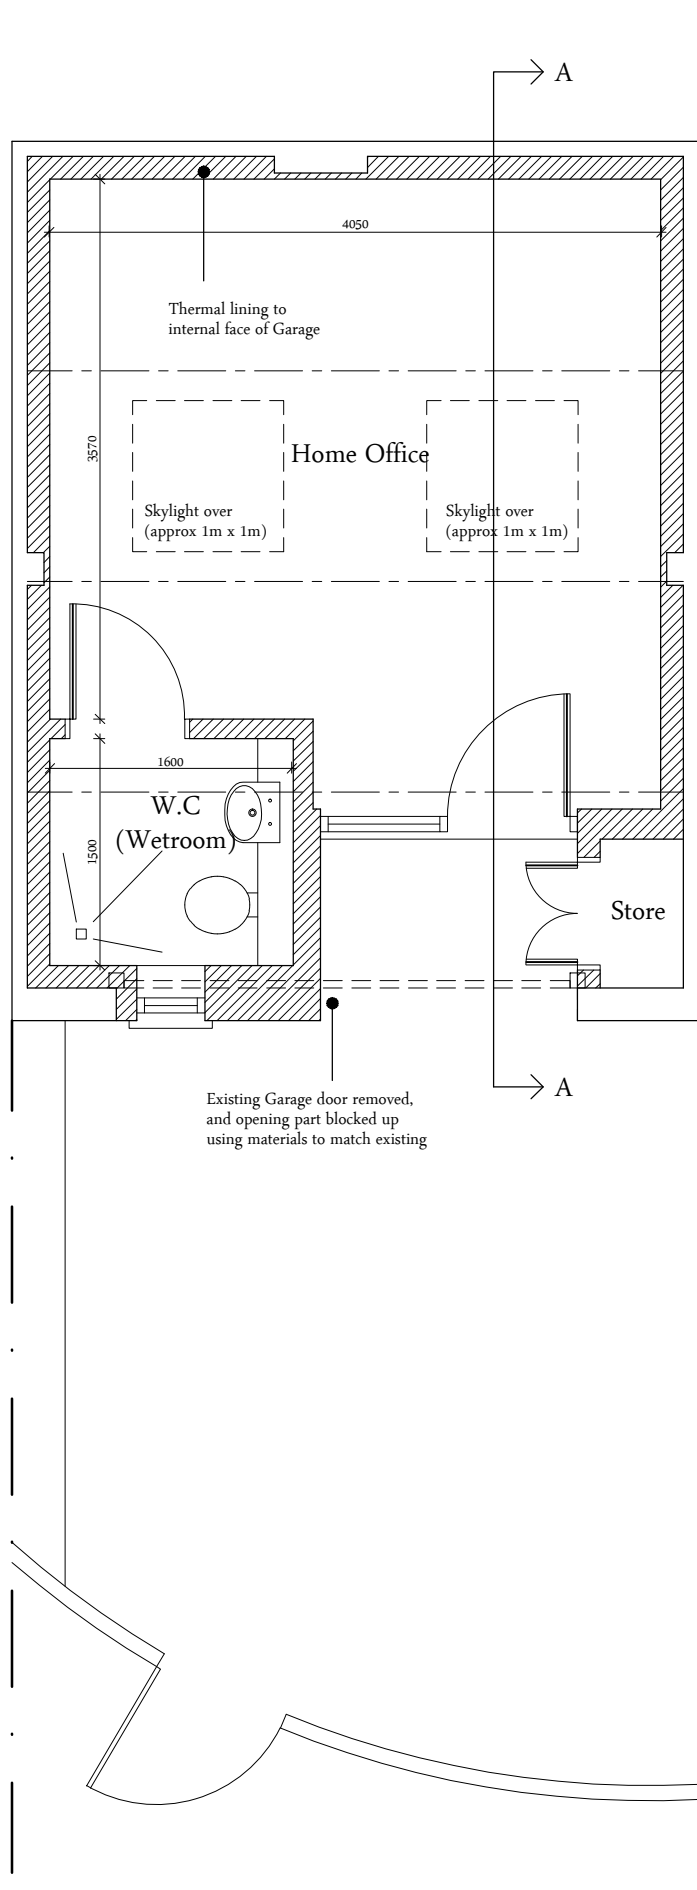



South West Elevation

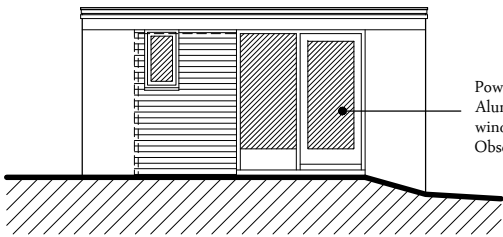


South East Elevation

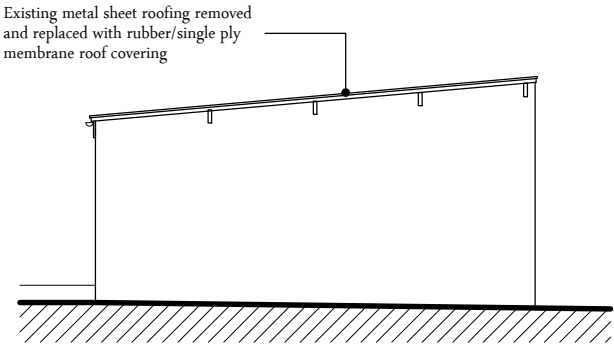

North East Elevation

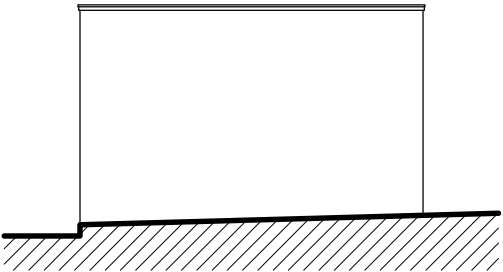

North West Elevation

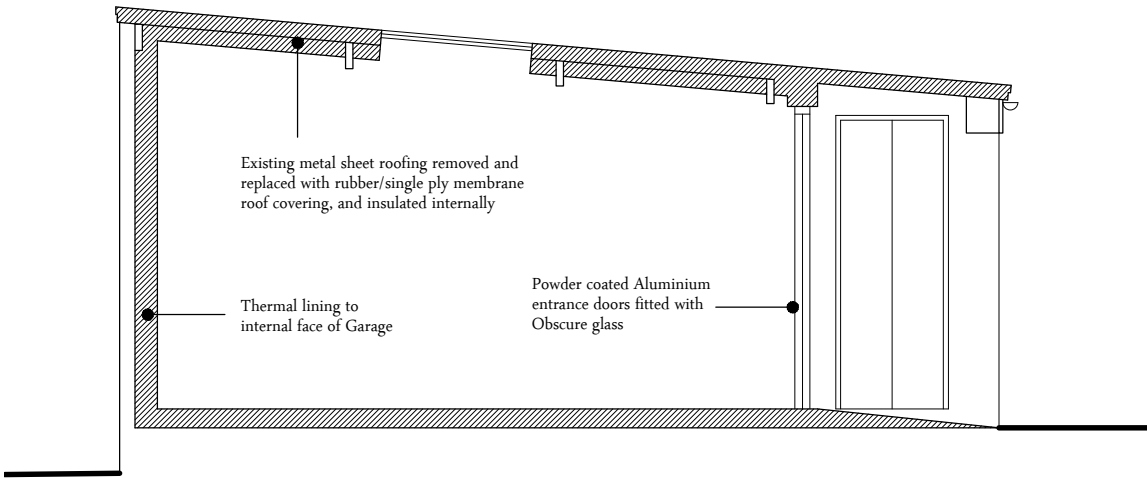

Section A-A

NOTES:

1. This drawing is copyright of Larkham Design Ltd and must not be used without their permission.
2. This drawing has been produced to support a planning application and should not be used for any other purpose

Metres

0 1 2 3 4 5

Scale Bar (1:100 at A3)

Metres

0 0.5 1 1.5 2

Scale Bar (1:50 at A3)

| Rev | Amendment                     | Date     |
|-----|-------------------------------|----------|
|     |                               |          |
|     |                               |          |
|     |                               |          |
| A   | Clients comments incorporated | 28/10/25 |

Field View Barn, Longhedge, Salisbury, Wilts. SP4 6RS

Tel: 01722 322193 info@larkhamdesign.co.uk

www.larkhamdesign.co.uk

Client & Project Address:

Ms S Hardy

13 Palmer Road,  
Salisbury,  
Wilts.  
SP2 7LX

Project Description:

Proposed Garage  
Conversion

Drawing Title:

Proposed Floor Plan,  
Elevation & Section

Scale:

1:50 & 1:100 at A3

|              |      |
|--------------|------|
| Drawing Ref: | Rev: |
| 1015/Pr/01   | A    |