
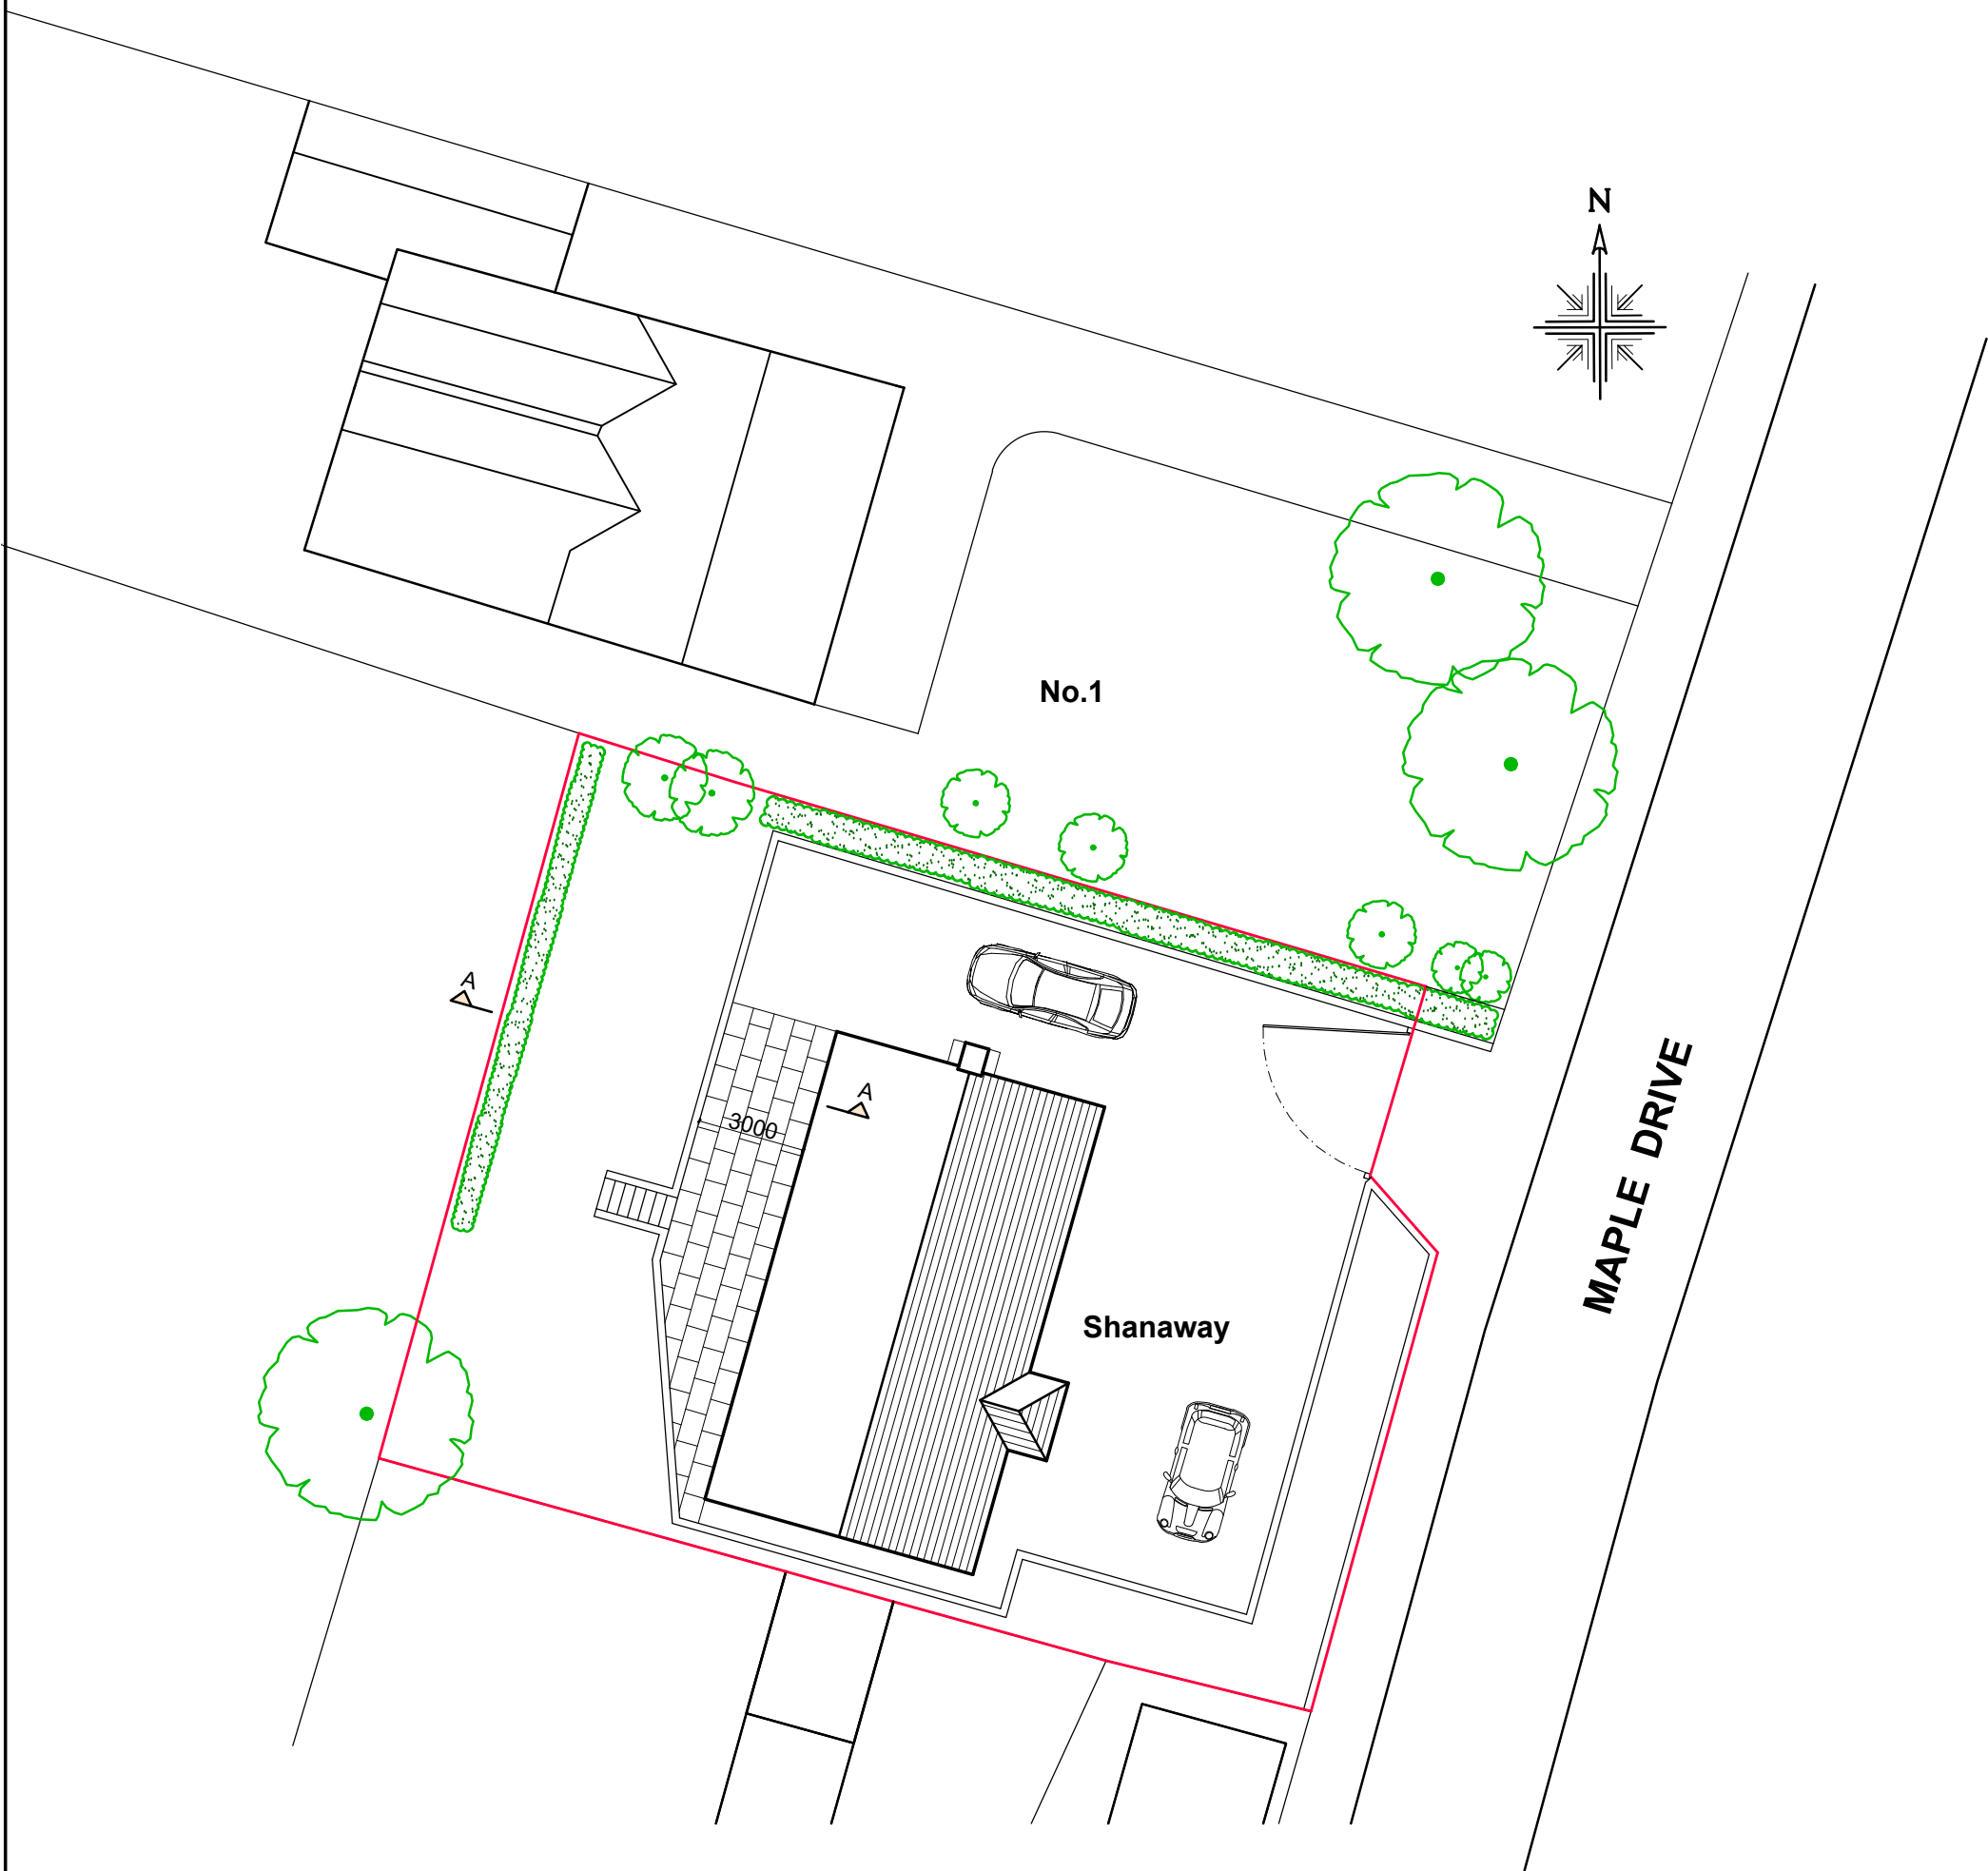


SITE PLAN (Scale 1 : 200)
CURRENT REAR GARDEN / PATIO

- Key**
- Existing 215mm solid brick retaining walls
 - Existing 215mm / 330mm solid brick / block retaining walls - topped with chrome balustrade, with glass infill panels
 - Existing trees
 - Existing conifers

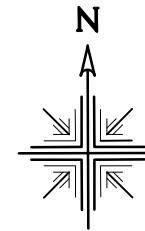

SITE PLAN (Scale 1 : 200)
ORIGINAL REAR GARDEN / PATIO

SITE

SHANAWAY.
MAPLE DRIVE.
FIRSDOWN.
SALISBURY.
WILTSHIRE. SP5 1SY

DRAWING

ORIGINAL SITE PLAN
&
CURRENT SITE PLAN

CLIENT **MR. A. HOWDEN**

DRAWN **DRP** DRAWING No.

DATE **18/10/25**

SCALES **1:200 @ A2**

REVISION

AH / 01