



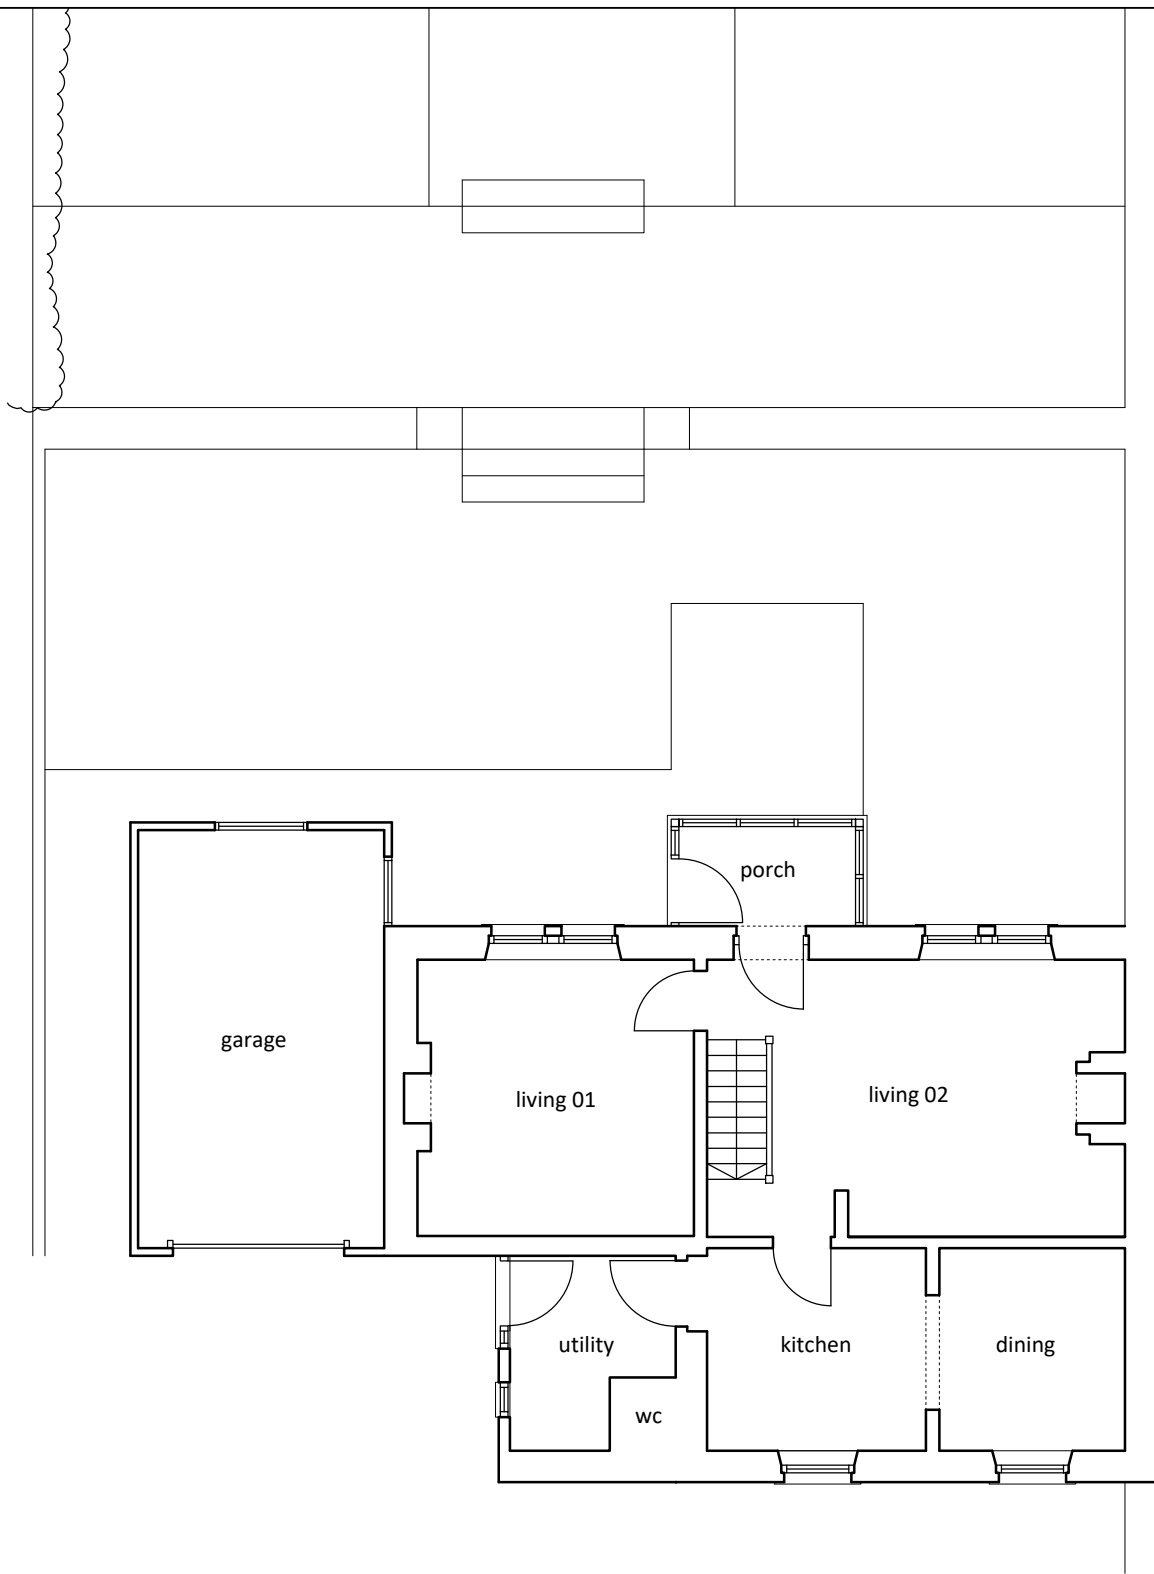

GROUND FLOOR PLAN - scale 1:100

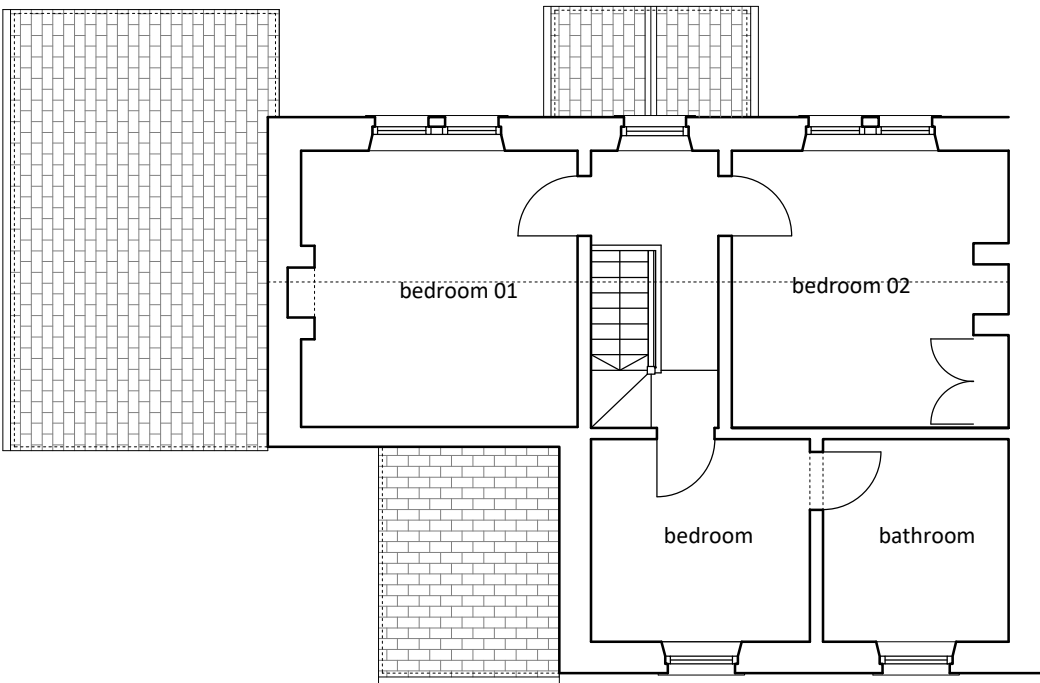

FIRST FLOOR PLAN - scale 1:100

1:100

0

0.5

1.0

1.5

2.0

2.5

ISSUED FOR PLANNING

CLIENT	Mr & Mrs Beecham
PROJECT	45 Lower Westwood, Bradford On Avon
DRWG TITLE	Existing Floor Plans - Ground and First
DRWG NO	A17 25 03 S03
DRAWN	NB
SCALE	1:100 @ A3
DATE	04.03.25
CHK'D	NB

atelier 17 ltd

Atelier 17 Ltd, 28 Southleigh, Bradford On Avon, BA15 2EQ

nigel.a.w.bedford@gmail.com

www.atelier17.co.uk

07841679591

This drawing is copyright. Only figured dimensions to be used.

Contractors to check all dimensions before proceeding