

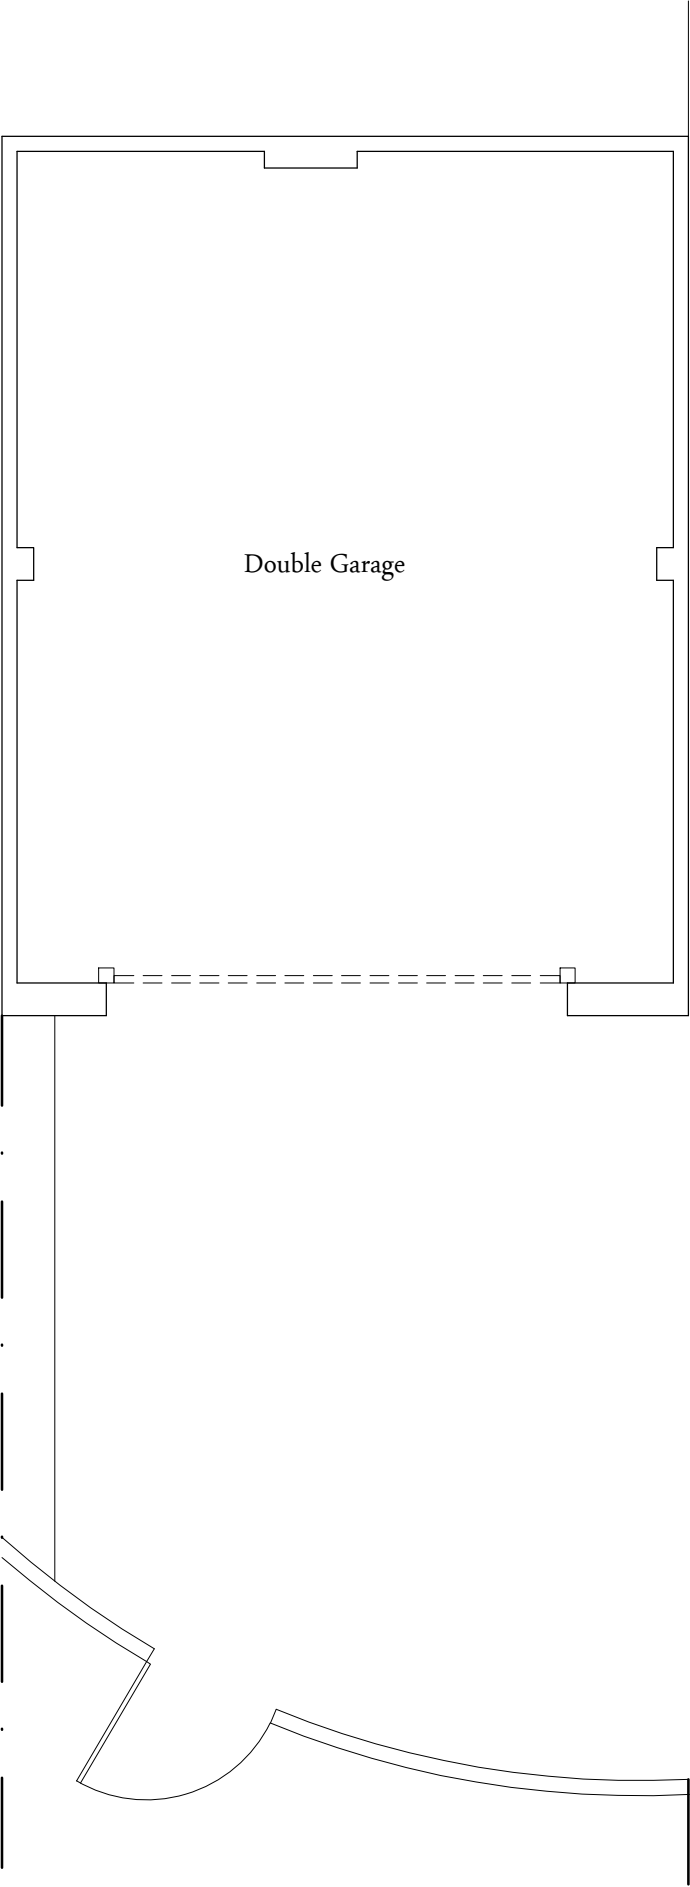



South West Elevation

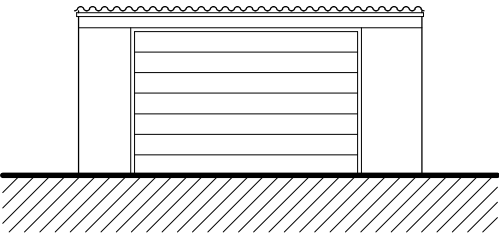


South East Elevation

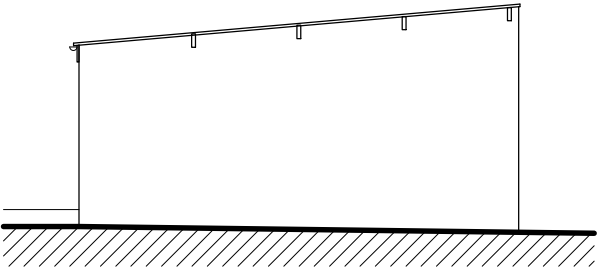

North East Elevation

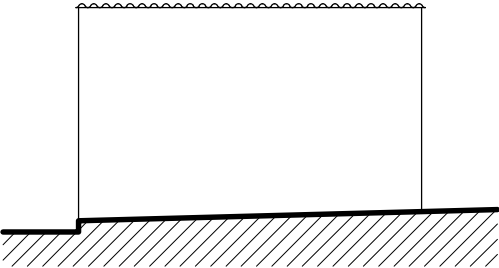

North West Elevation

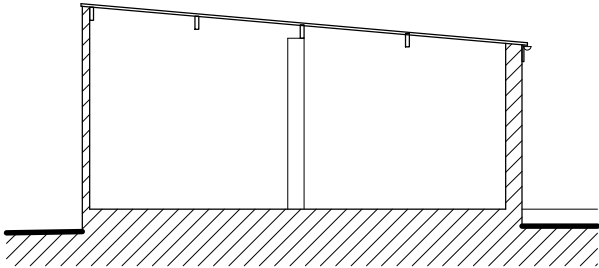

Section Through

NOTES:

1. This drawing is copyright of Larkham Design Ltd and must not be used without their permission.

2. This drawing has been produced to support a planning application and should not be used for any other purpose

Metres

0

1

2

3

4

5

Scale Bar (1:100 at A3)

Metres

0

0.5

1

1.5

2

Scale Bar (1:50 at A3)

Rev	Amendment	Date

LARKHAM DESIGN LTD

ARCHITECTURAL SERVICES

Field View Barn, Longhedge, Salisbury, Wilts. SP4 6RS

Tel: 01722 322193

info@larkhamdesign.co.uk

www.larkhamdesign.co.uk

Client & Project Address:

Ms S Hardy

13 Palmer Road,

Salisbury,

Wilts.

SP2 7LX

Project Description:

Proposed Garage

Conversion

Drawing Title:

Existing Floor Plan,

Elevation & Section

Scale:

1:50 & 1:100 at A3

Drawing Ref:	Rev:
1015/Ex/02	