


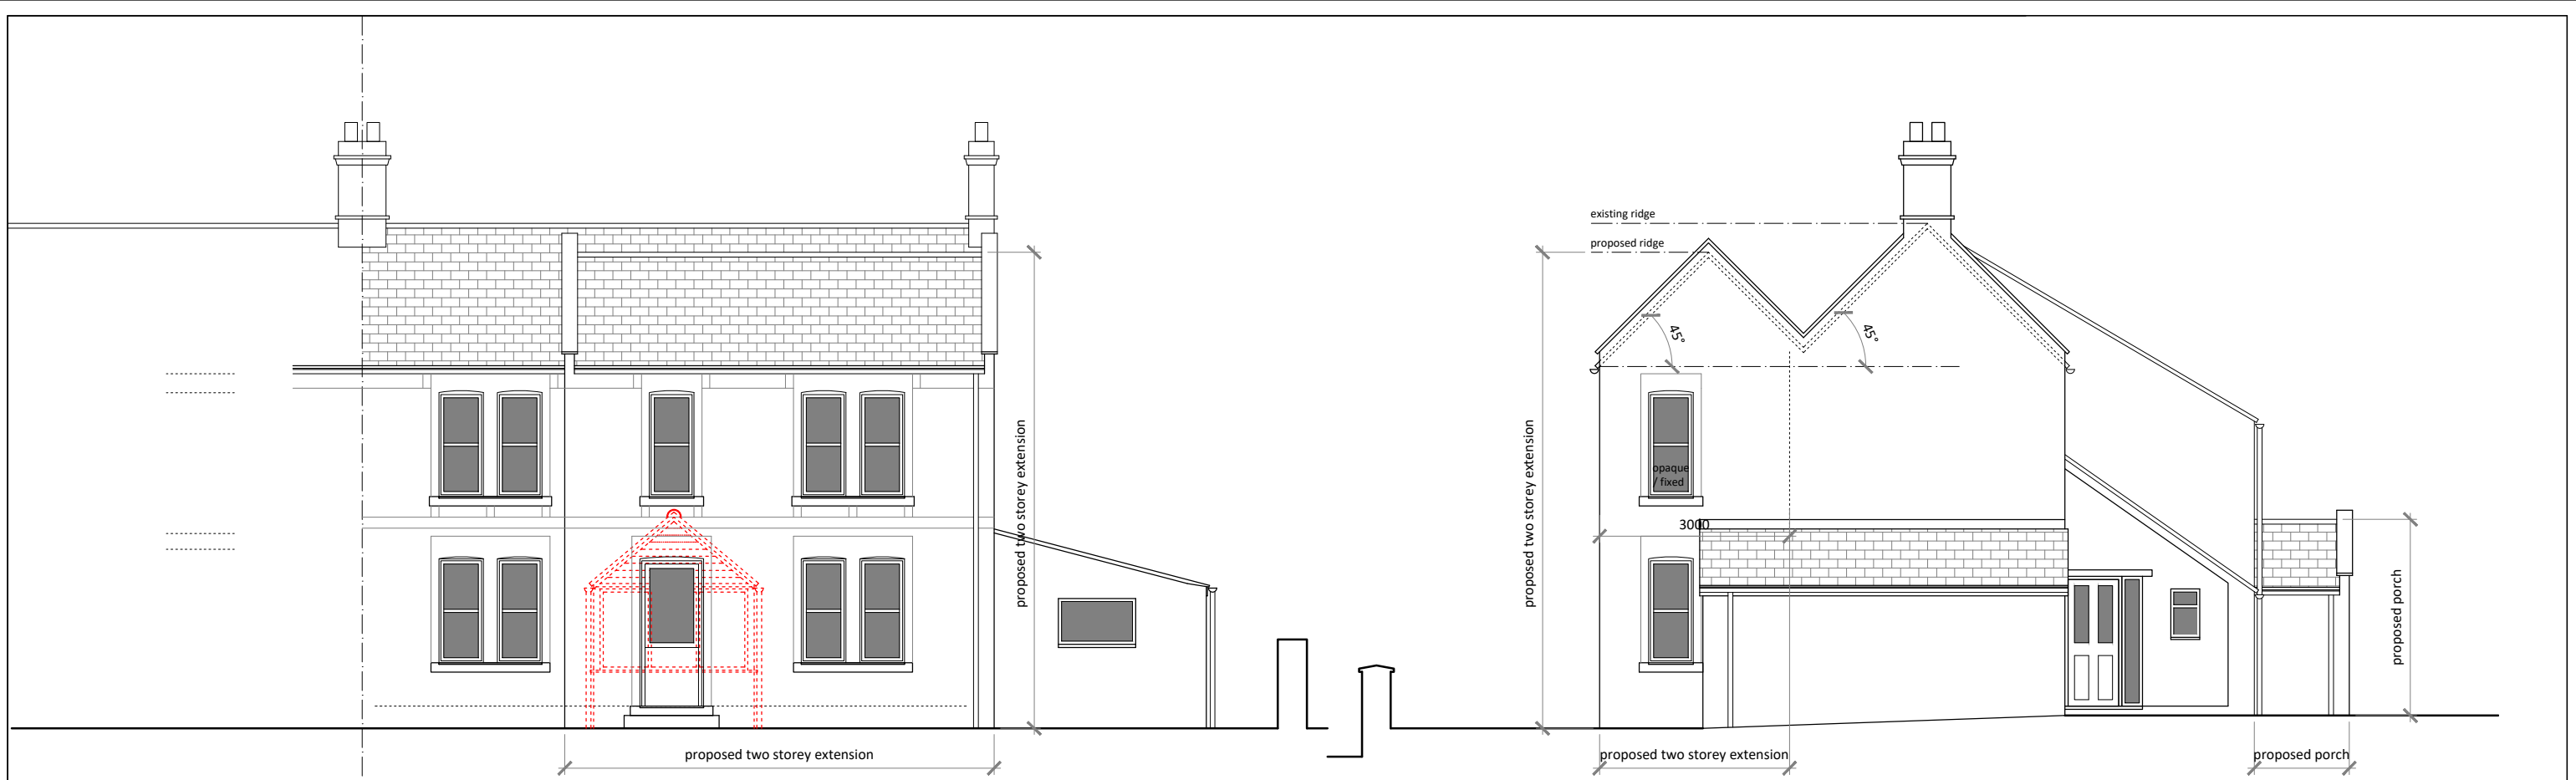


SOUTH ELEVATION - scale 1:100

EAST ELEVATION - scale 1:100



NORTH ELEVATION- scale 1:100

NOTE: ALL MATERIALS TO MATCH ORIGINAL DWELLING

 

ISSUED FOR PLANNING

CLIENT Mr & Mrs Beecham
PROJECT 45 Lower Westwood Bradford On Avon
DRWG TITLE Proposed Elevations Sheet 01
DRWG NO A17 25 03 P03
DRAWN NB
SCALE 1:100 @ A3
DATE 04.03.25
CHK'D NB

atelier 17 ltd

Atelier 17 Ltd, 28 Southleigh, Bradford On Avon, BA15 2EQ
E:nigel.a.w.bedford@gmail.com W:www.atelier17.co.uk T:07841679591

This drawing is copyright. Only figured dimensions to be used.
Contractors to check all dimensions before proceeding