



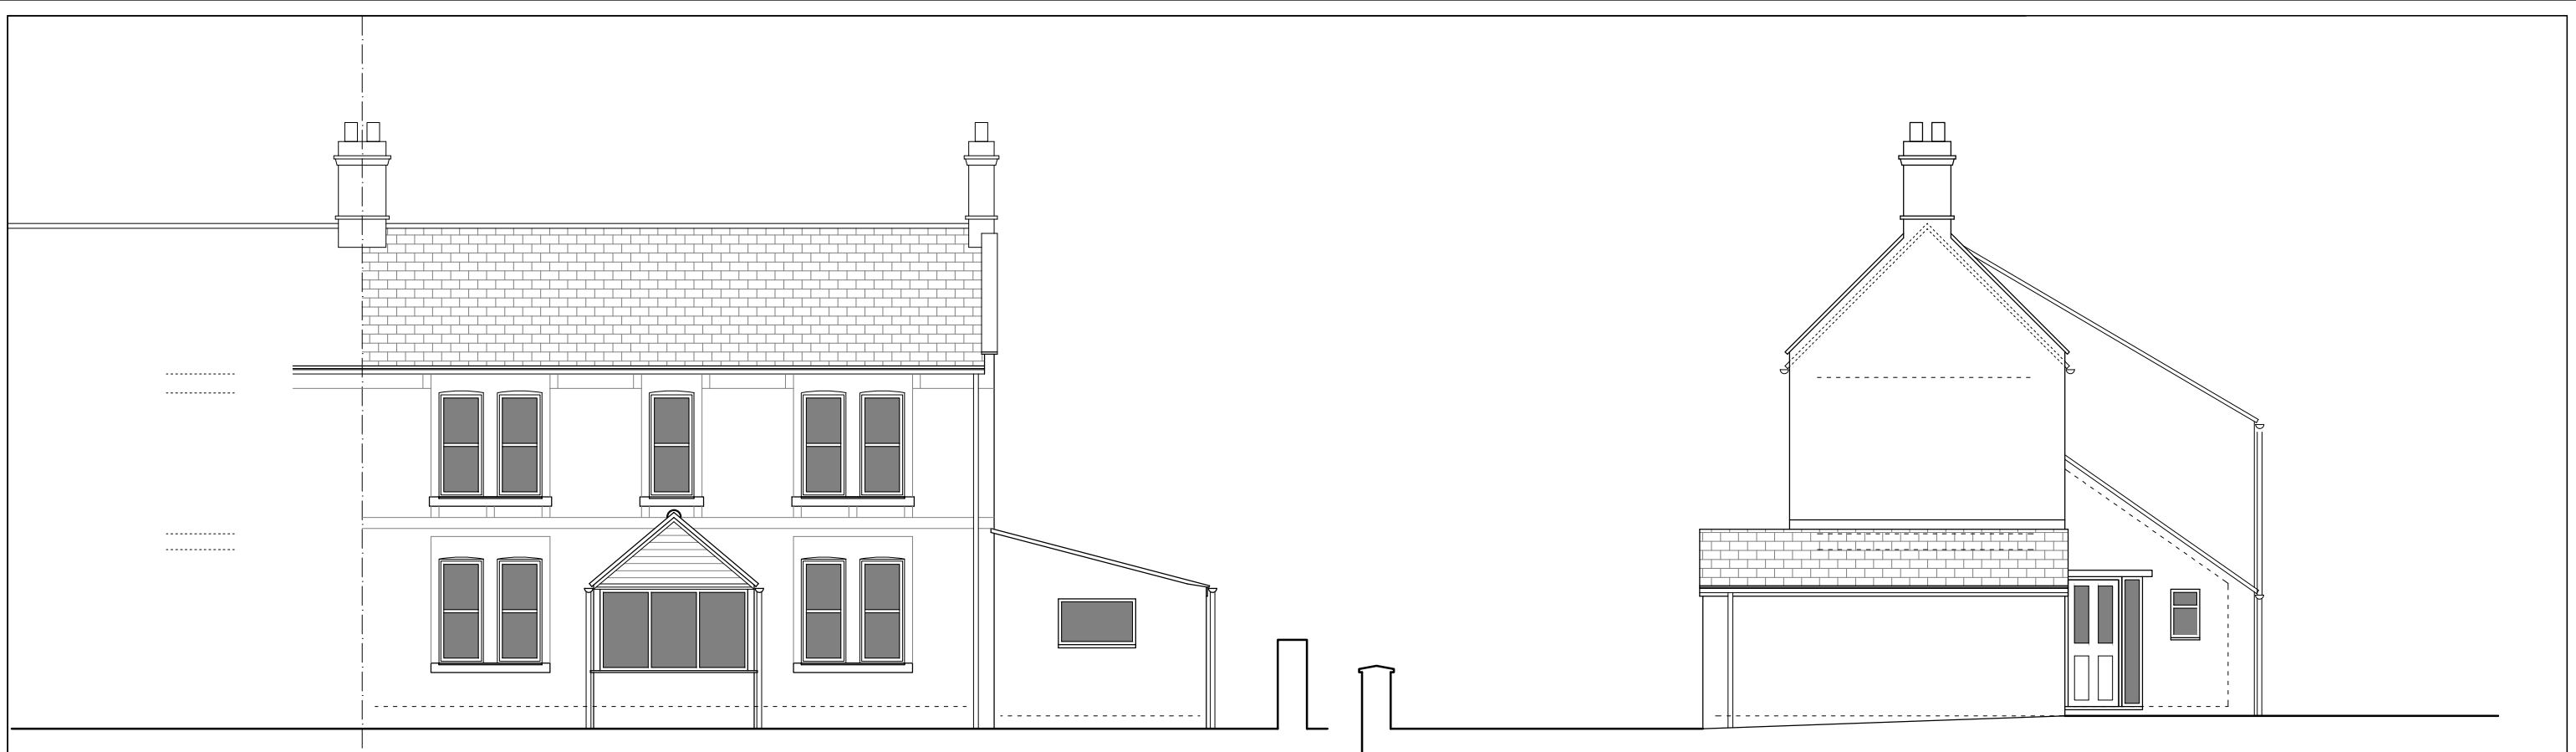

SOUTH ELEVATION - scale 1:100

EAST ELEVATION - scale 1:100

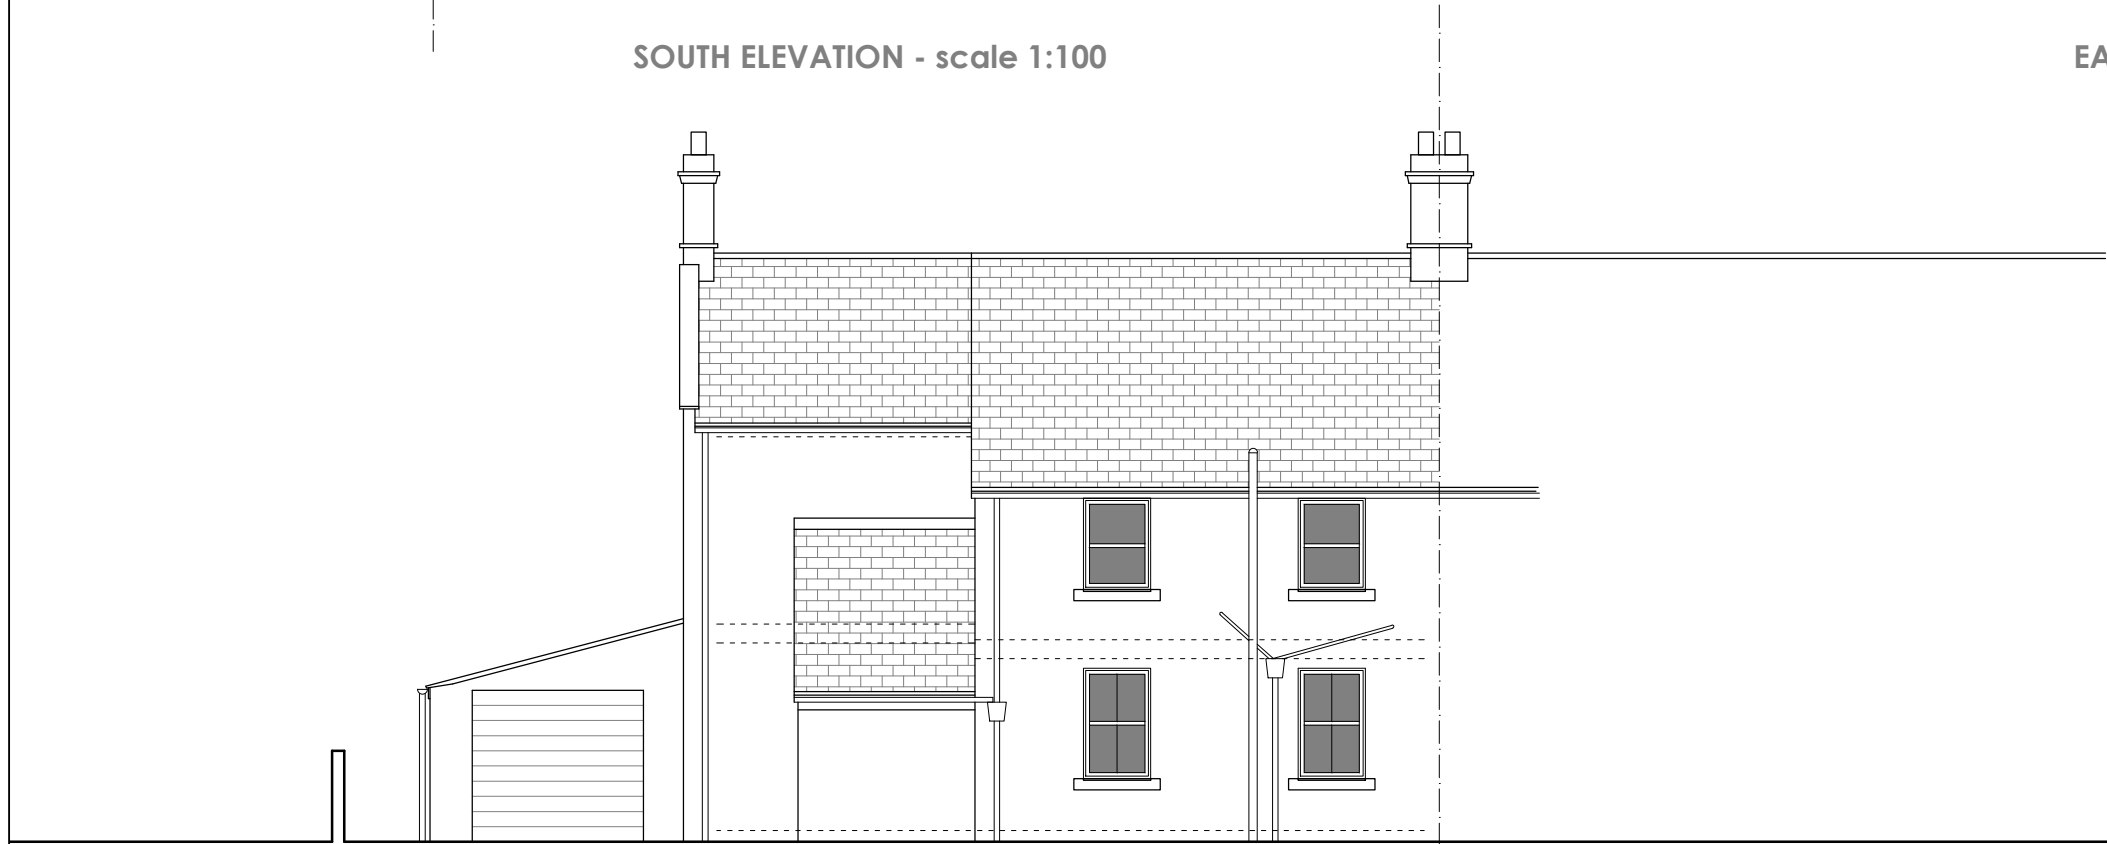

NORTH ELEVATION- scale 1:100

1:100

0

0.5

1.0

1.5

2.0

2.5

ISSUED FOR PLANNING

CLIENT

Mr & Mrs Beecham

PROJECT

45 Lower Westwood Bradford On Avon

DRWG TITLE

Existing Elevations

DRWG NO

A17 25 03 S04

DRAWN

NB

SCALE

1:100 @ A3

DATE

04.03.25

CHK'D

NB

atelier 17 ltd

Atelier 17 Ltd, 28 Southleigh, Bradford On Avon, BA15 2EQ

nigel.a.w.bedford@gmail.com

www.atelier17.co.uk

07841679591

This drawing is copyright. Only figured dimensions to be used.

Contractors to check all dimensions before proceeding