


NOTES:
This drawing is copyright of the Architects and must not be used without their permission. All dimensions to be checked on site. Discrepancies and omissions to be reported immediately to the Architect.

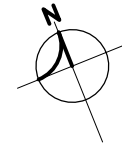


0 1 2 3 4 5 6m

Scale 1:50 @ A1 - 1:100 @ A3


DRAWING LEGEND

- Existing
- Proposed
- Demolished/Removed
- Above/Below
- Existing Levels
- Proposed Levels
- SVP
- AAV
- RWP
- G
- Existing Ceiling Level
- Radiator
- Towel Radiator
- Boundary Line

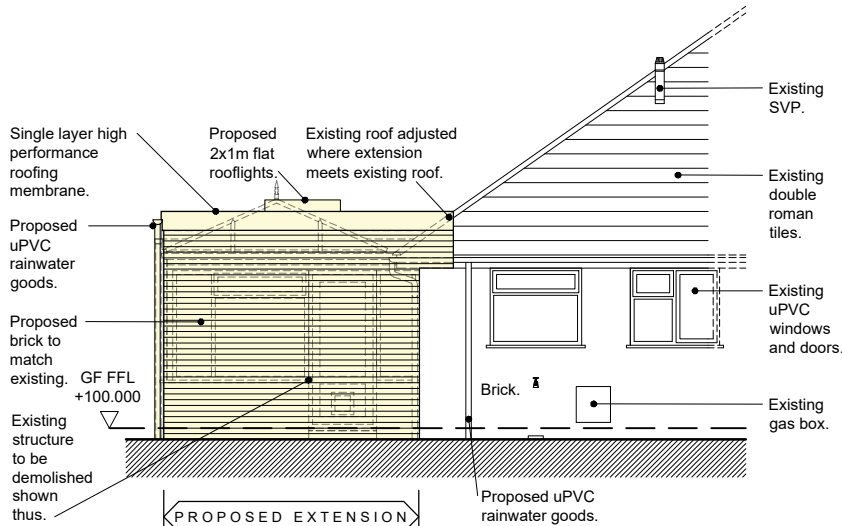


Proposed West Elevation (Part)

1:50 @ A1 (1:100 @ A3)

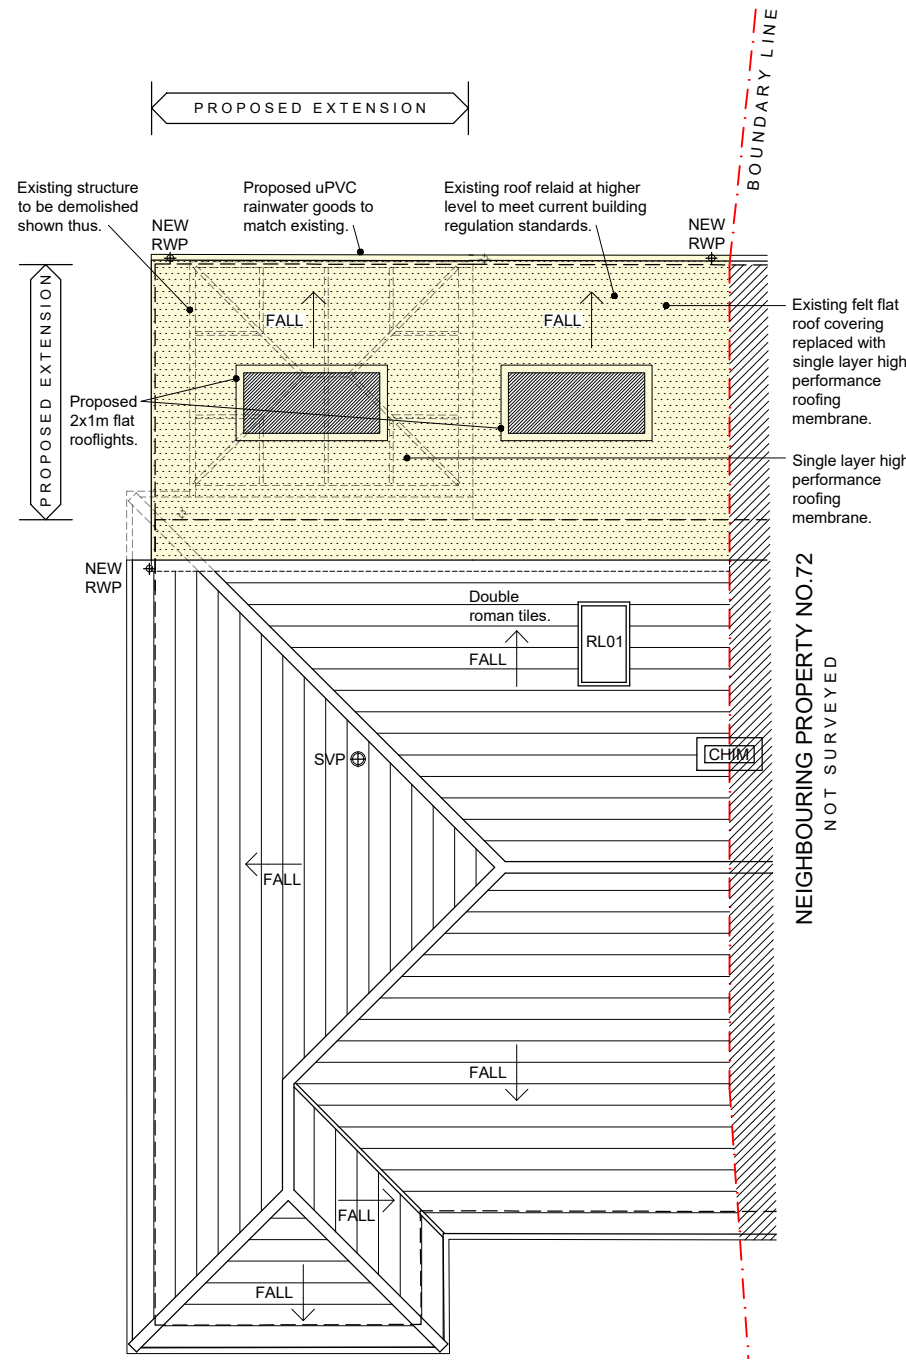

Proposed Roof Plan

1:50 @ A1 (1:100 @ A3)

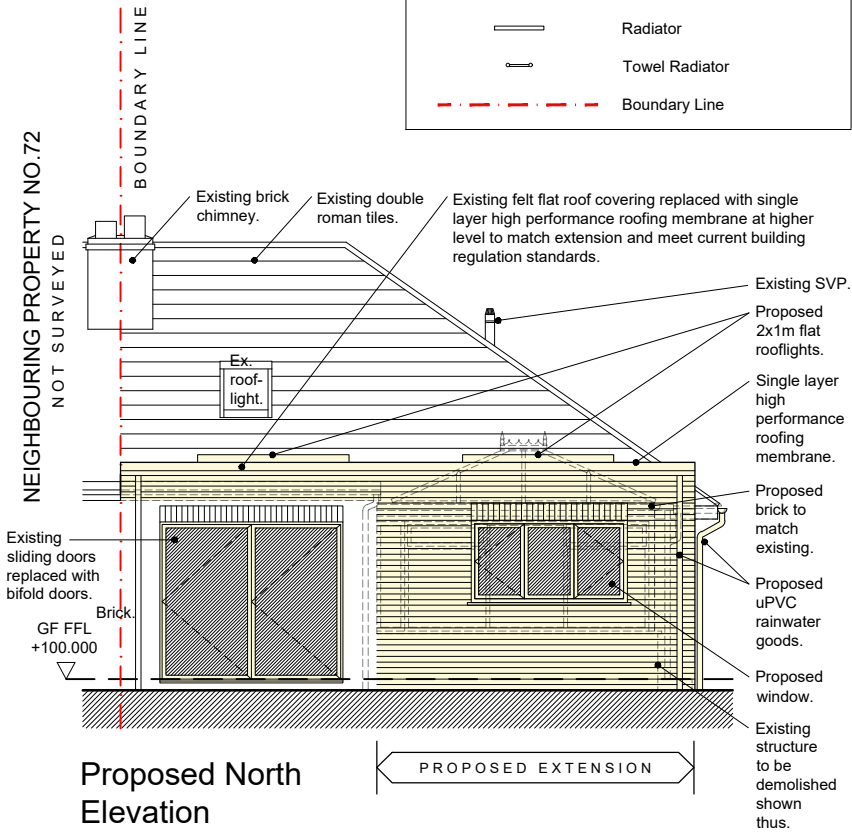

Proposed North Elevation

1:50 @ A1 (1:100 @ A3)


A	Drawing updated to client comments.	13.10.25
Rev	Revision	Date



Macey's Architectural Design & Development Ltd
15 Craybourne Road, Melksham, Wiltshire, SN12 7DH
Email: benmacey@maddltd.co.uk Tel: 07867417112

Title: Proposed Plans and Elevations
Extension & Alterations
Project: 72 Downsway, Salisbury,
Wiltshire, SP4 7RJ
Client: Miss Anna Fothergill
Drawing Scale: 1:50 @ A1 (1:100 @ A3)
Drawing Date: September 2025

Drawing Number: 25/1071/201 A

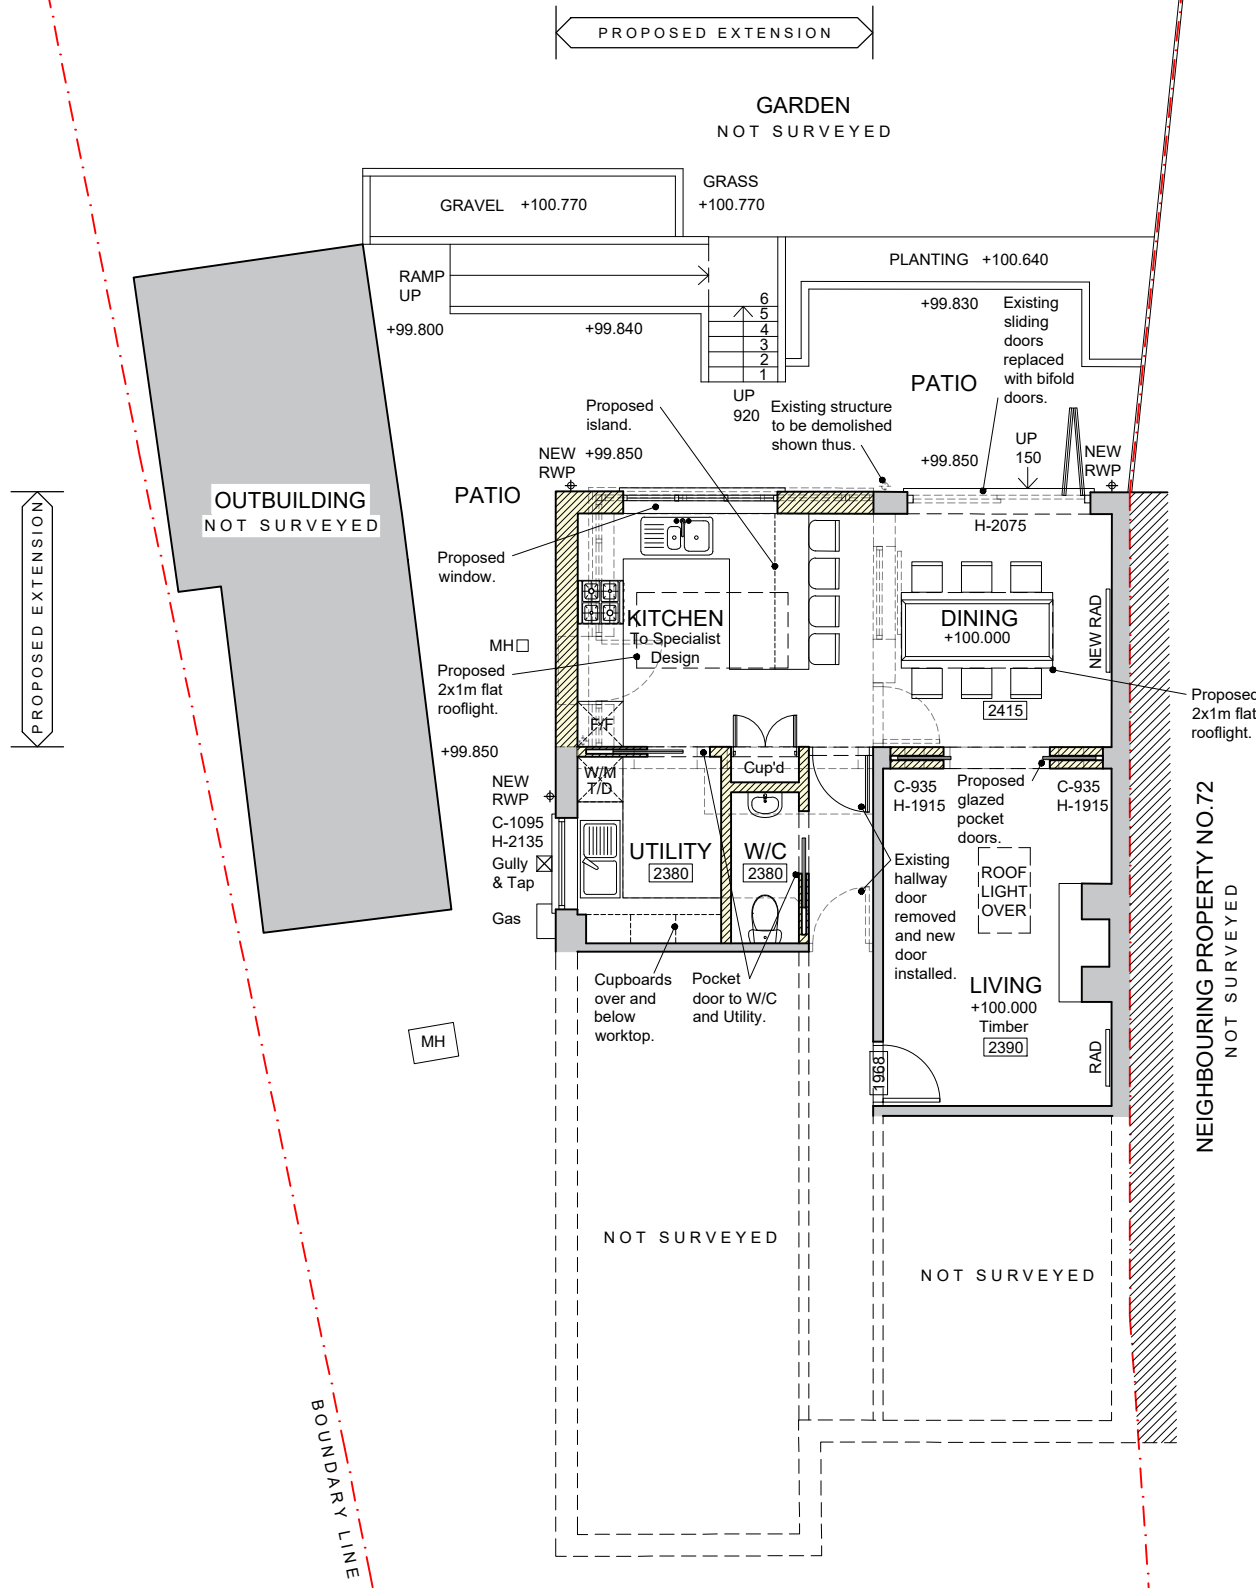

Proposed Ground Floor Plan

1:50 @ A1 (1:100 @ A3)