


Allotments

Bradford on Avon  
Golf Club

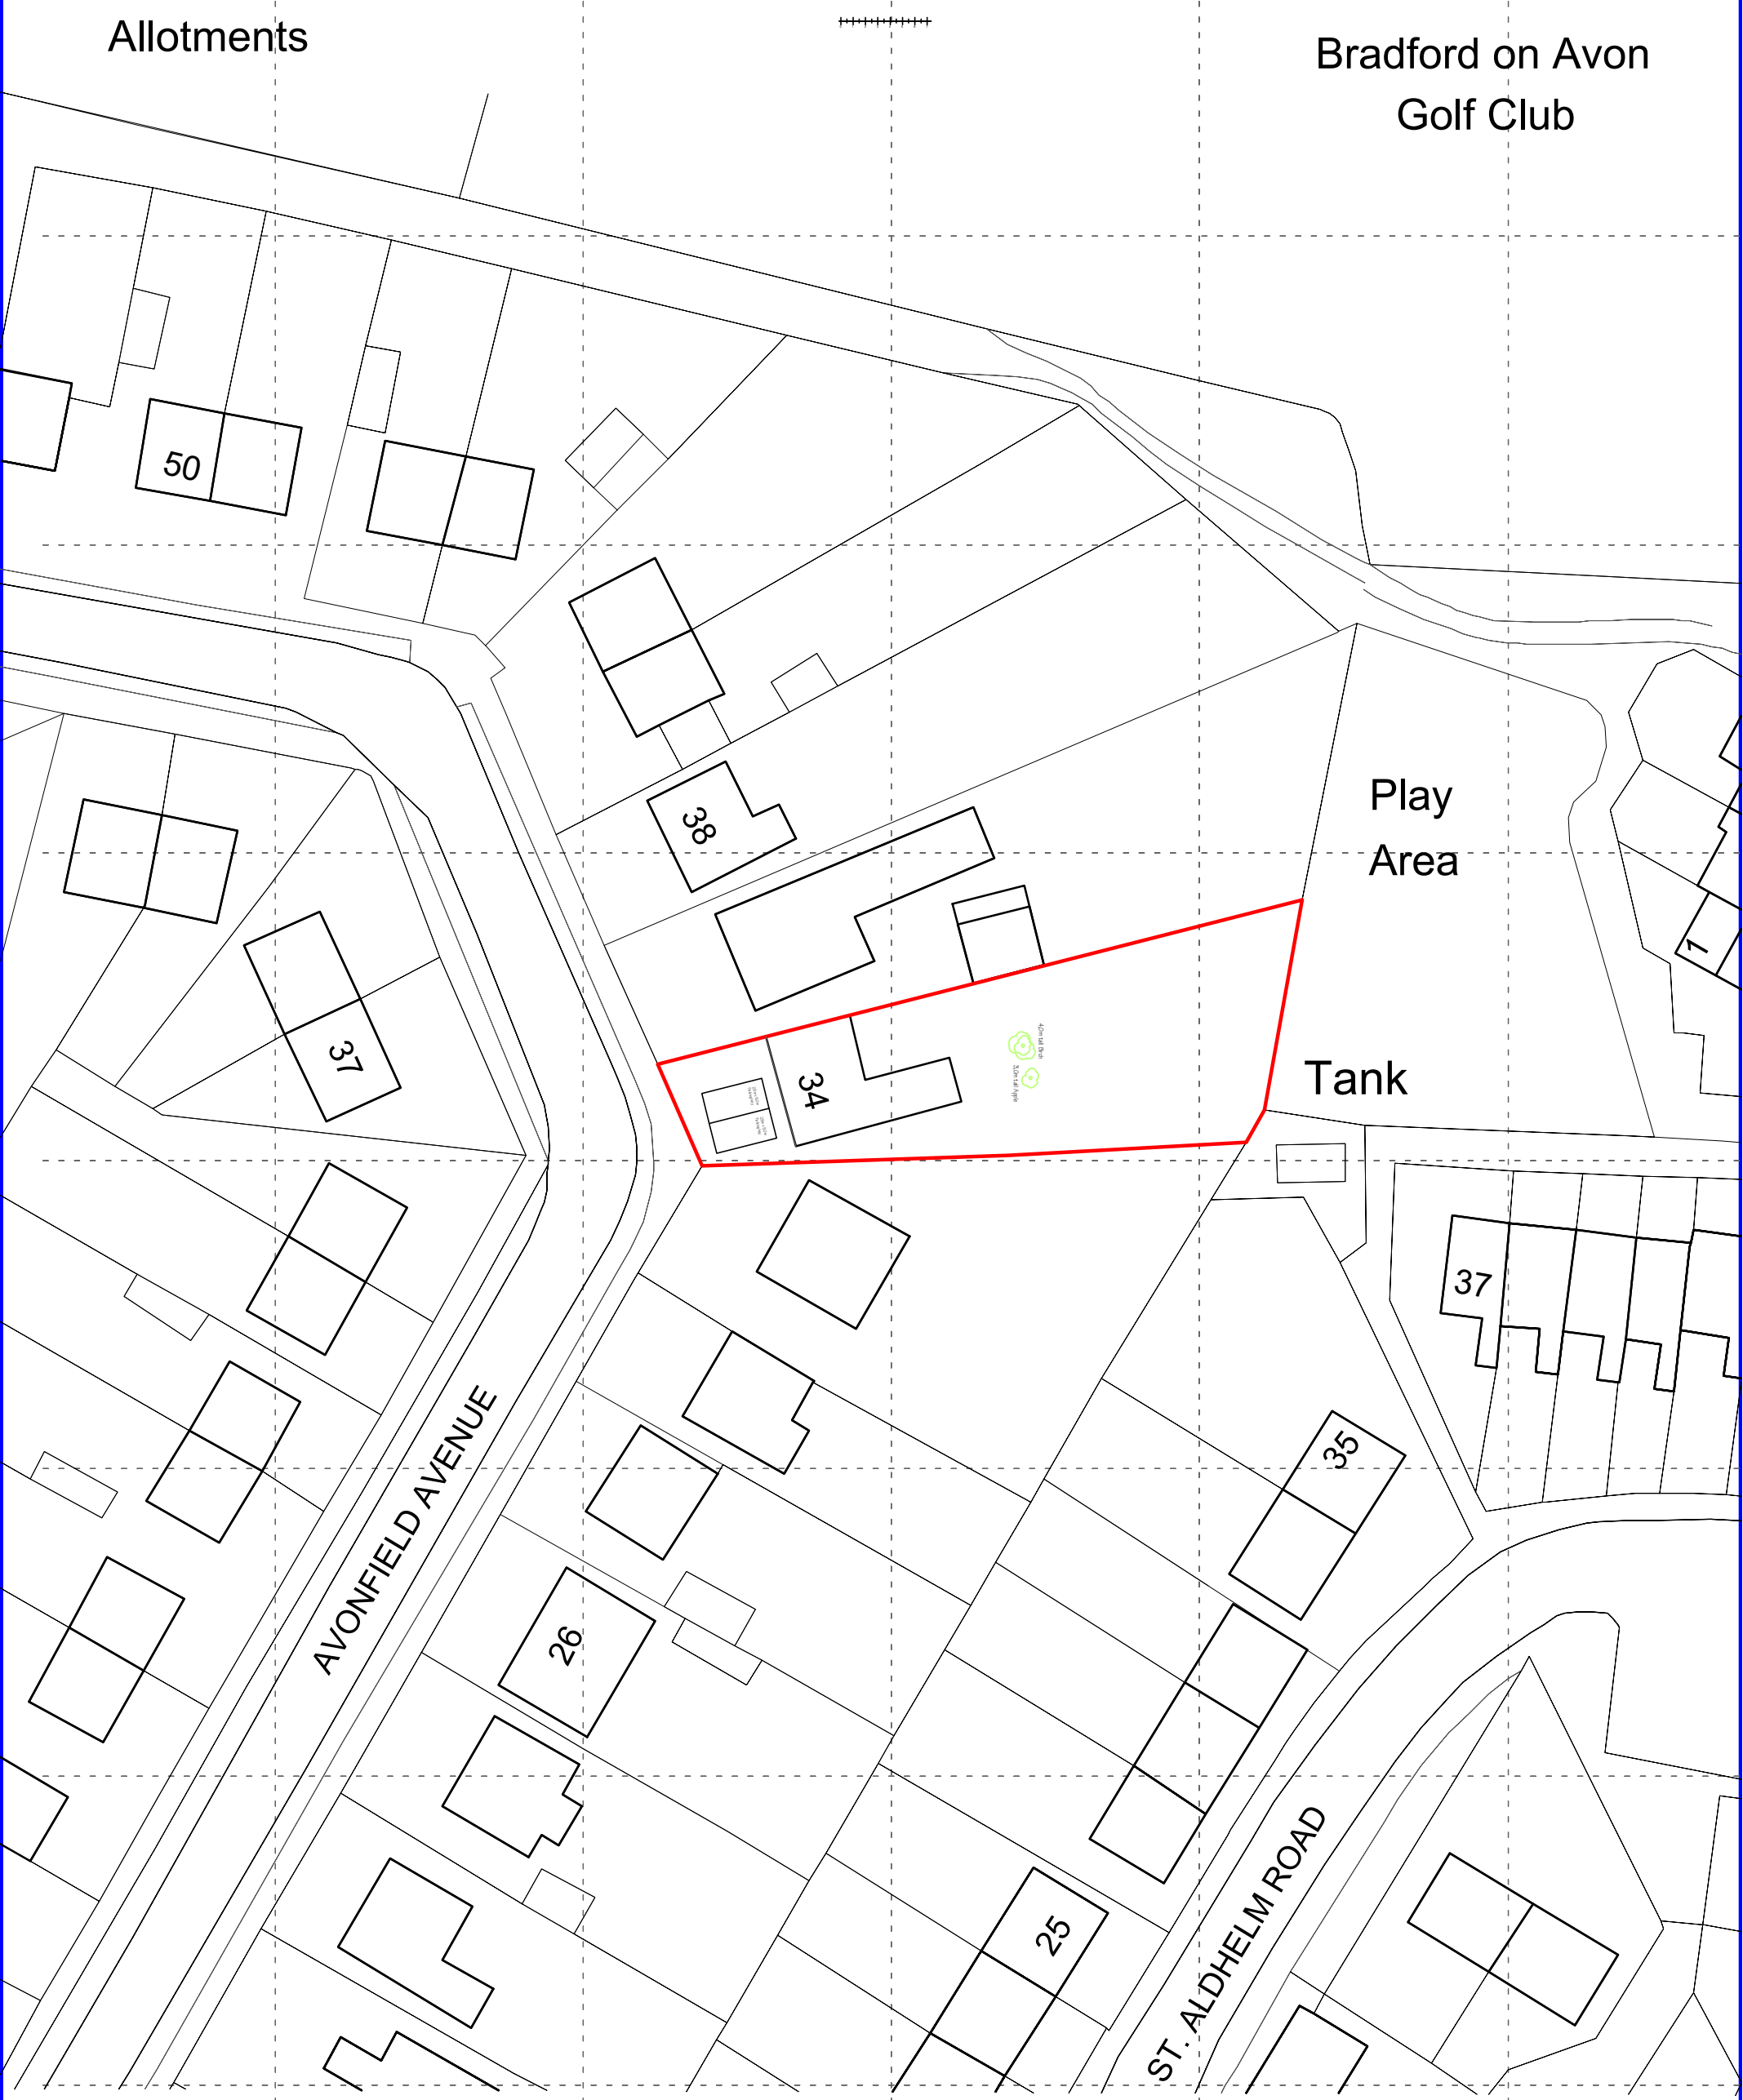

Existing Site Plan  
scale 1:500

PLANNING APPLICATION DRAWING

Julien Raftopoulos t/a:  
Disability Design Specialists.  
10 Pigleaze Cottages, Everleigh, Marlborough SN8 3HB  
Tel: 01264 590487 Mobile: 07905 940 687  
Email: info@contactdds.co.uk

Address: 34 AVONFIELD AVE. BRADFORD ON AVON BA15 1JE  
Drawing Title: EXISTING SITE PLAN  
Client: Mrs. Ellie Lewitt

Revision:  
A- 02.11.25: Parking bays shown.

|                      |                      |
|----------------------|----------------------|
| Scale:<br>1:500 @ A3 | Drawing No:<br>EL/30 |
| Date:<br>01.11.25    | Revision:<br>A       |