




EXISTING FRONT ELEVATION




EXISTING SIDE ELEVATION





EXISTING REAR ELEVATION

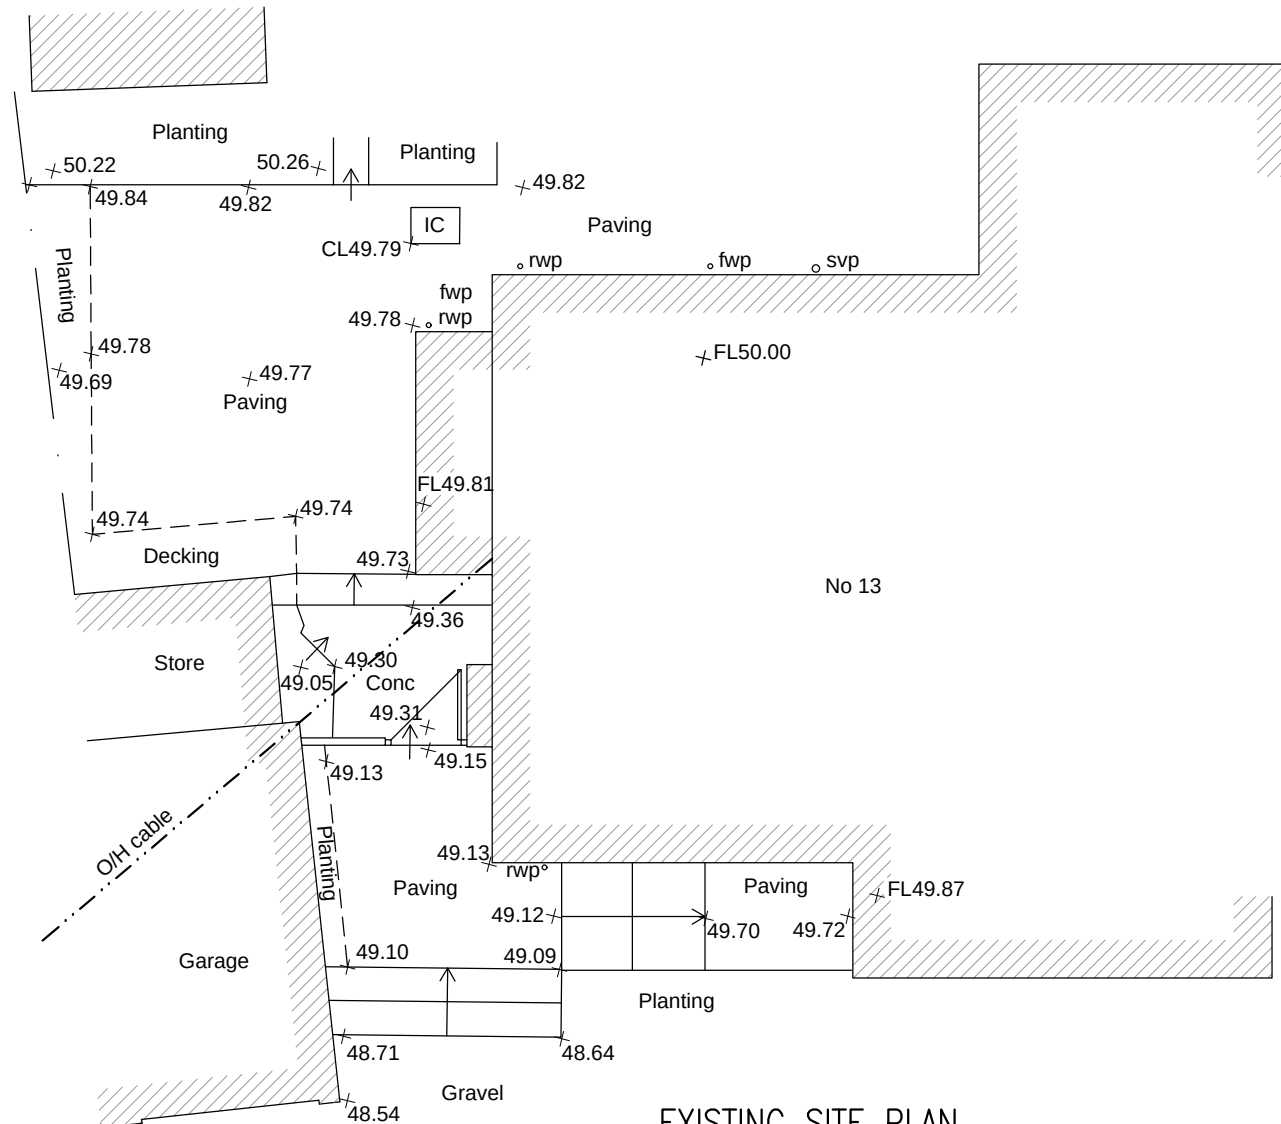

EXISTING SITE PLAN

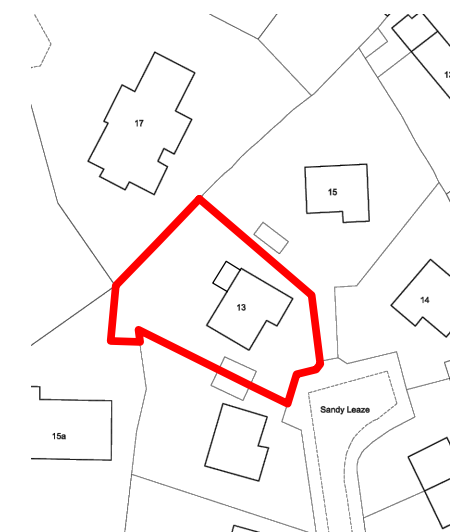

LOCATION PLAN

  

13 SANDY LEAZE, BRADFCORD ON AVON		
EXISTING SITE PLAN, LOCATION PLAN AND ELEVATIONS		
Scale 1:100 & 1250 @ A3 Project and Drawing No. COB/25/195 - 01	Date April 2025 © All Rights Reserved	
Email: chris@cobriencs.co.uk T: 07722698847 Web: www.cobriencs.co.uk Chris O'Brien Surveyors Ltd. Company Registration 3873373		