



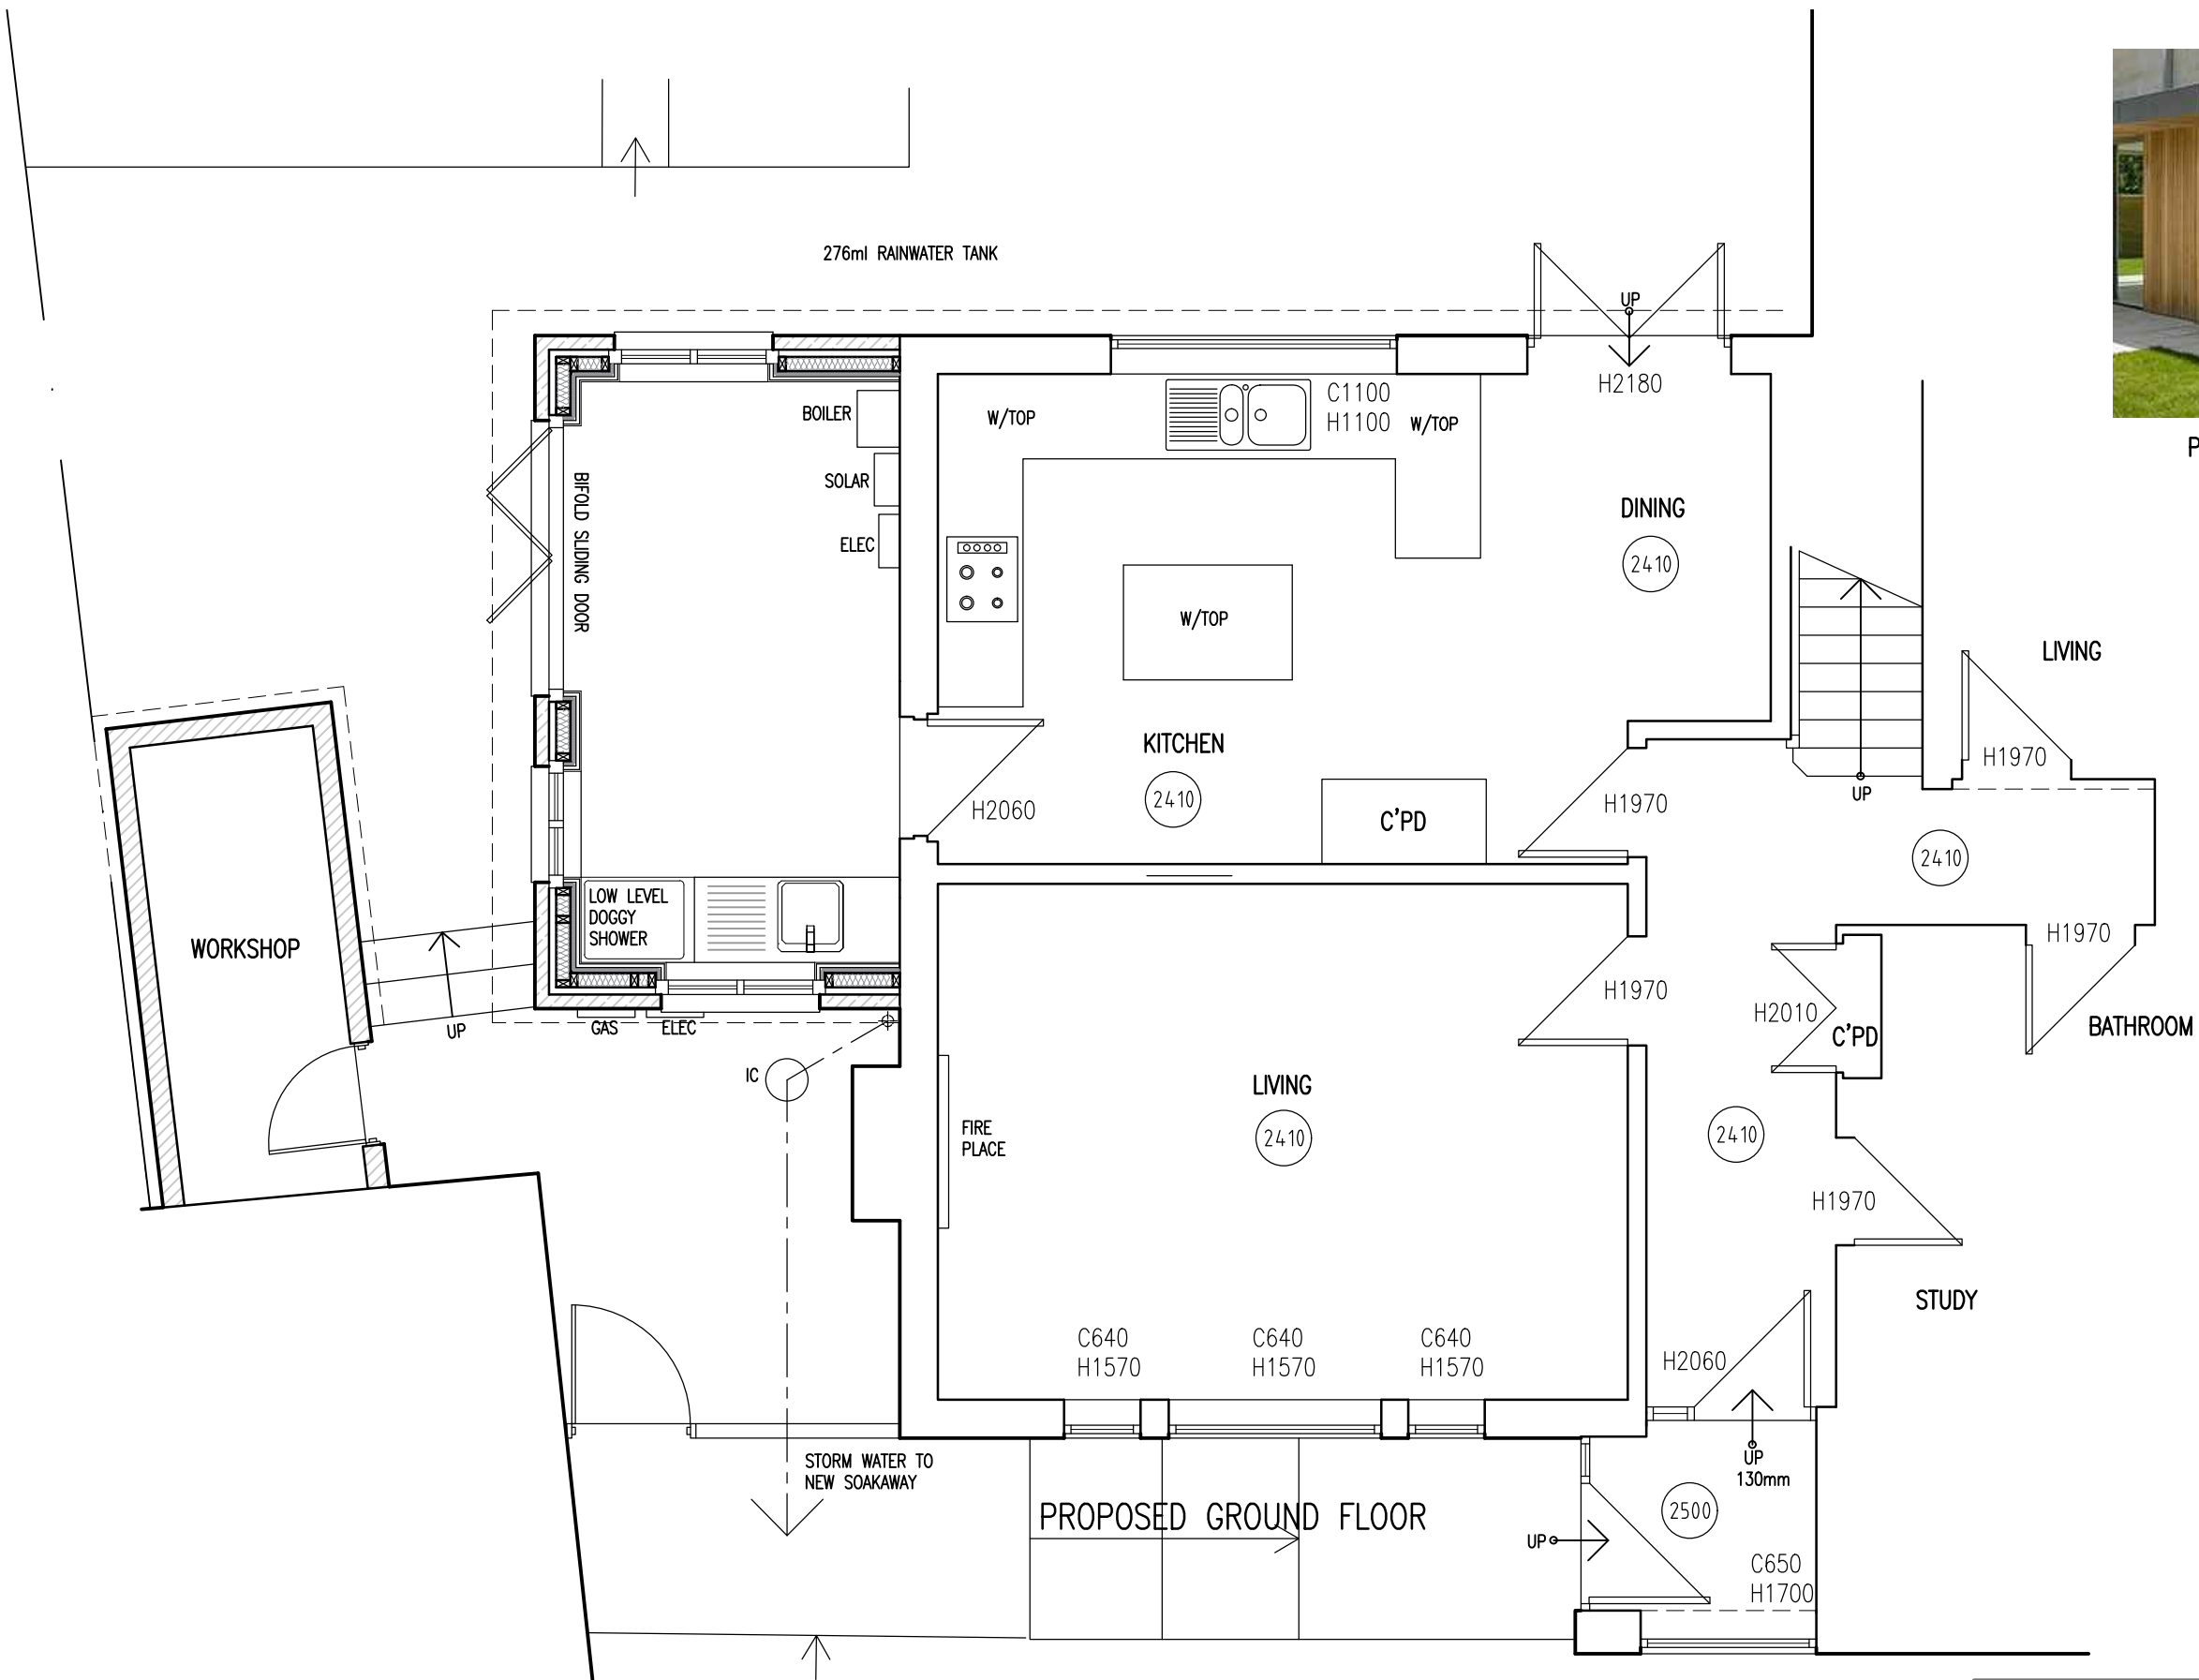

PROPOSED BRIMSTONE POPLAR VERTICAL CLADDING

 

13 SANDY LEAZE, BRADFCORD ON AVON

PROPOSED GROUND FLOOR PLAN

Scale 1:50 @ A3	Date May 2025
Project and Drawing No. COB/25/195 - 04g	© All Rights Reserved

Email: chris@cobriencs.co.uk T: 07722698847
Web: www.cobriencs.co.uk
Chris O'Brien Surveyors Ltd. Company Registration 3873373

**CHRIS
O'BRIEN**
Chartered
Surveyors

**RICS**