



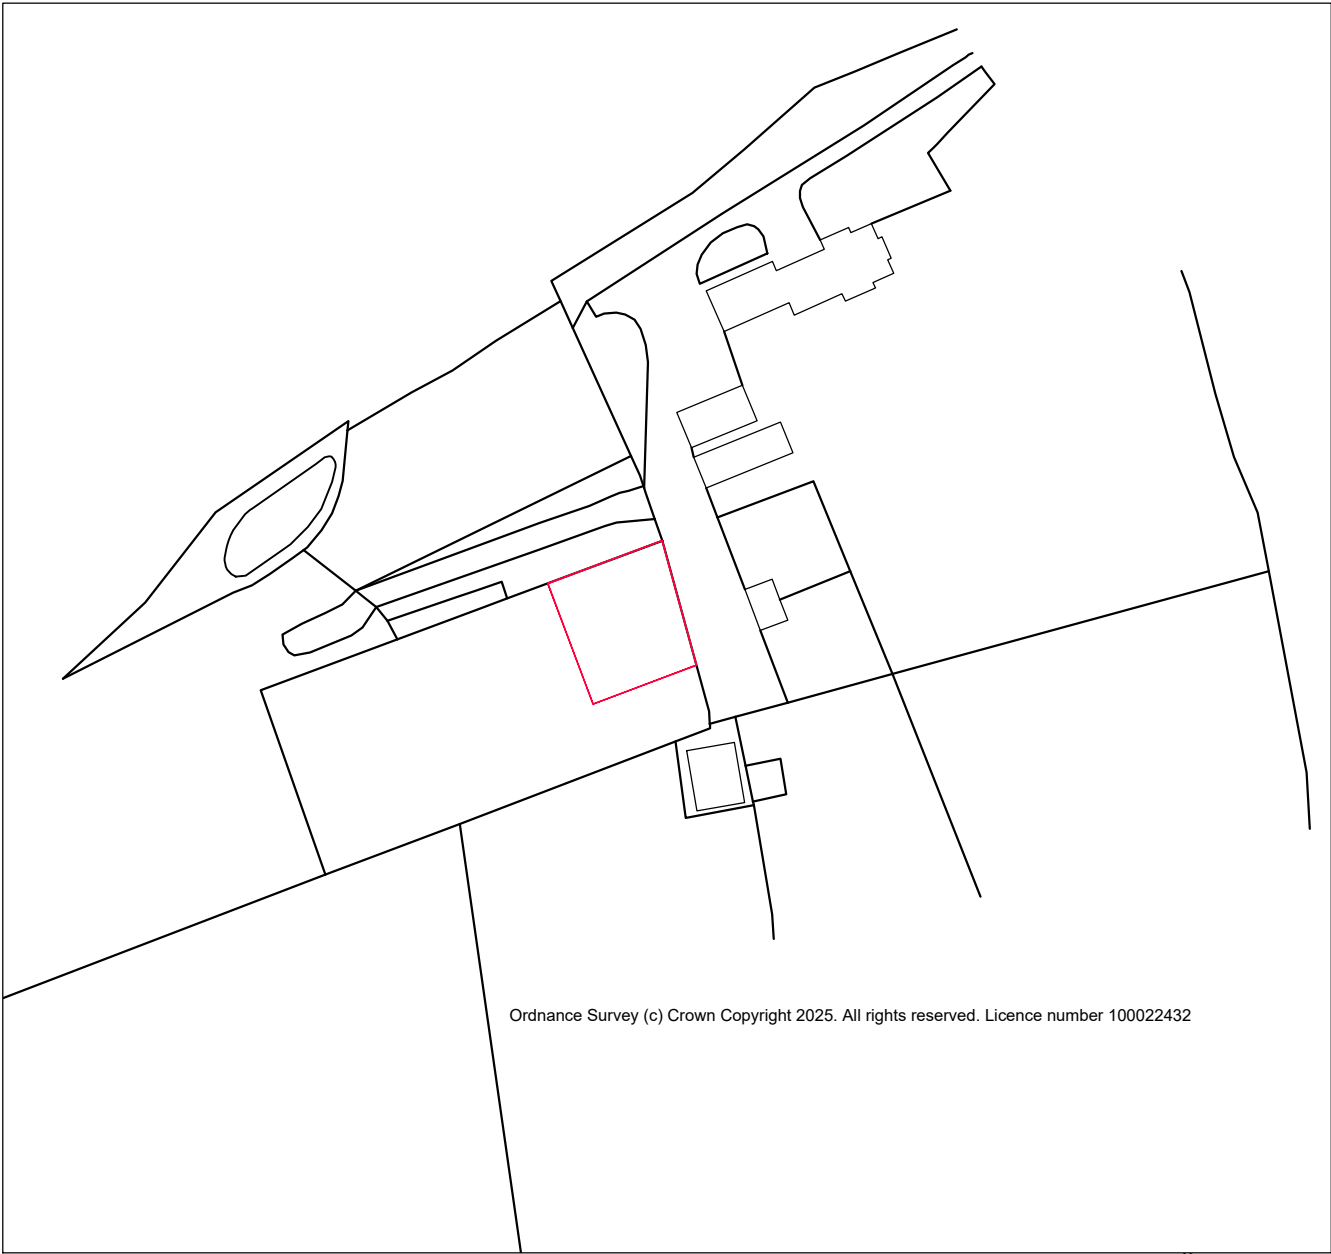

Ordnance Survey (c) Crown Copyright 2025. All rights reserved. Licence number 100022432

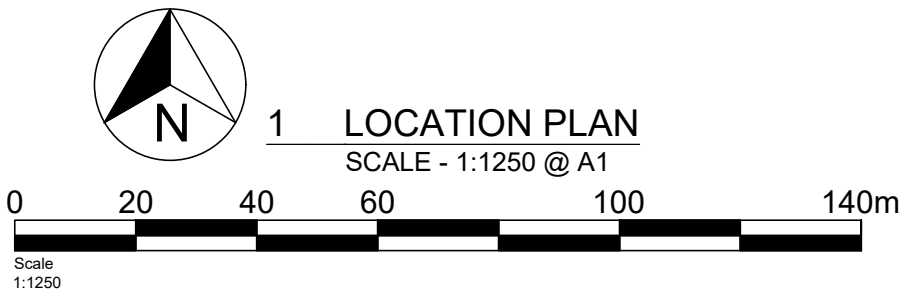

Scale
1:1250

Access along private drive
to Clearwood

The Grange

Garage block

Stables

Paddock

Paddock

Field shelter

Paddock


60m x 30m Outdoor
menage

Hay barn

Paddock

Paddock

Paddock

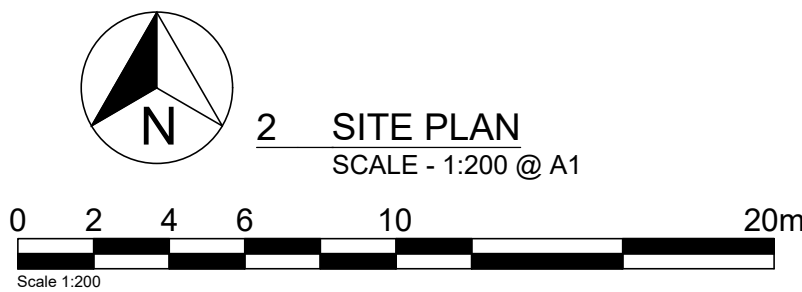

Scale 1:200

Notes: Do not scale from this drawing. Contractor to take and check all dimensions on site before work commences. Discrepancies to be reported to architect. Subcontractors to verify all dimensions on site before making shop drawings or commencing manufacture. This drawing is copyright.

Rev	Description	Date	Initial

PRIME MERIDIAN

ARCHITECTS & STRUCTURAL ENGINEERS

50 Coopersale Common
Epping
CM16 7QU

The Priory, Draycott Rd,
Shepton Mallet,
Somerset BA4 5HS

info@prime-meridian.co.uk

www.prime-meridian.co.uk
T 01749 34 66 99

Client: **MR & MRS SYMES**

Project: **THE GRANGE
CLEARWOOD
DILTON MARSH, BA13 4BD**

Title: **EXISTING LOCATION
+ SITE PLANS**

Date: October 2025

Scale: AS INDICATED @ A1

Drawn: DM

No. **719.01/PL 01**