


Notes: Do not scale from this drawing. Contractor to take and check all dimensions on site before work commences. Discrepancies to be reported to architect. Subcontractors to verify all dimensions on site before making shop drawings or commencing manufacture. This drawing is copyright.

ALL GROUND LEVELS REMAIN UNALTERED

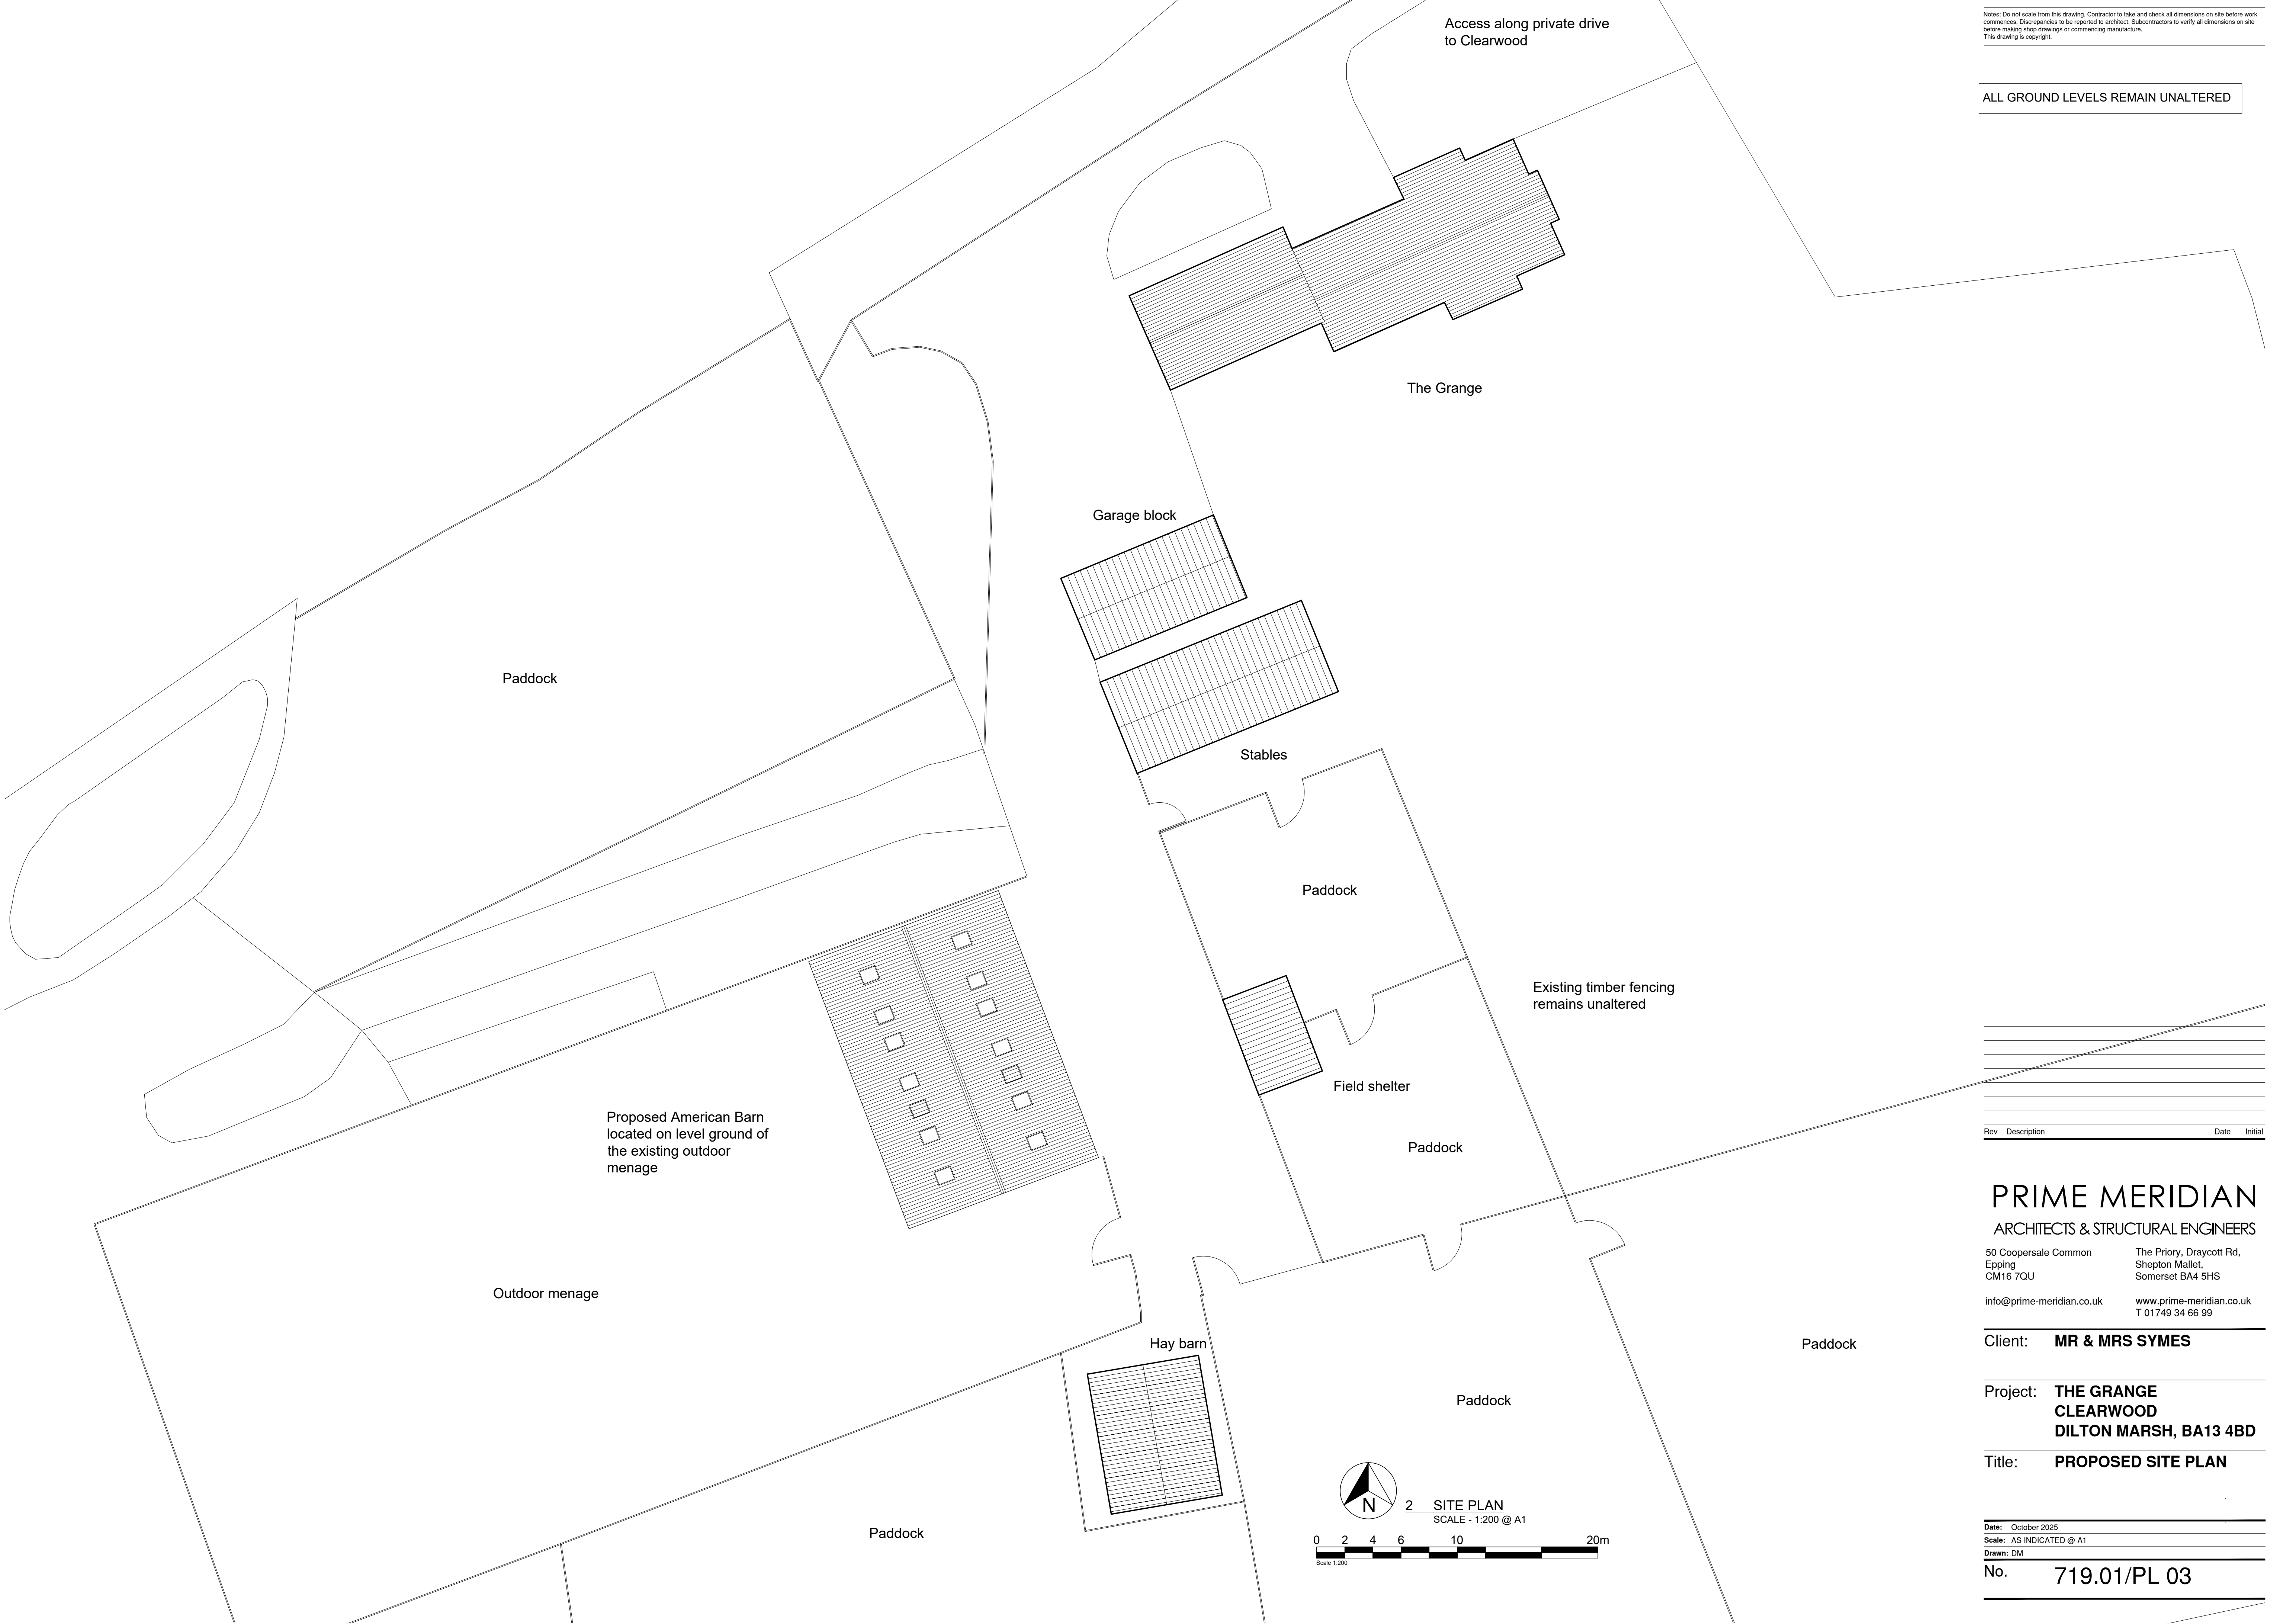

Rev	Description	Date	Initial

PRIME MERIDIAN
ARCHITECTS & STRUCTURAL ENGINEERS

50 Coopersale Common
Epping
CM16 7QU
info@prime-meridian.co.uk

The Priory, Draycott Rd,
Shepton Mallet,
Somerset BA4 5HS
www.prime-meridian.co.uk
T 01749 34 66 99

Client: MR & MRS SYMES

Project: THE GRANGE
CLEARWOOD
DILTON MARSH, BA13 4BD

Title: PROPOSED SITE PLAN

Date: October 2025
Scale: AS INDICATED @ A1
Drawn: DM

No. 719.01/PL 03