




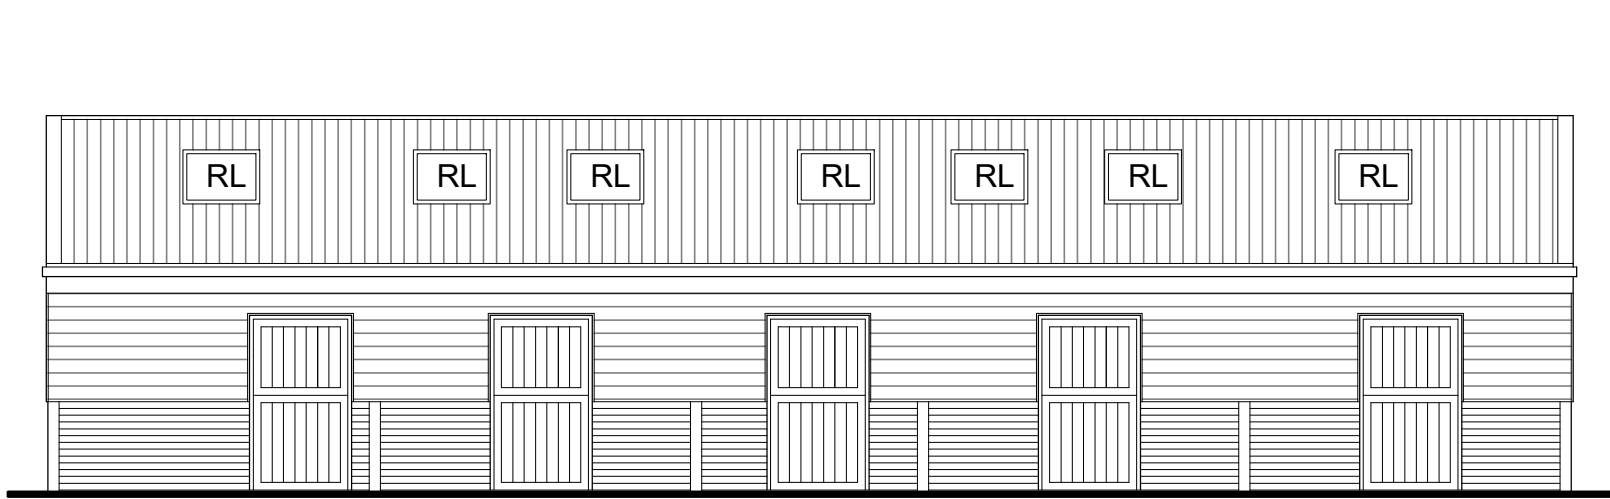


1 PROPOSED WEST ELEVATION (Facing menage)
SCALE - 1:100 @ A1

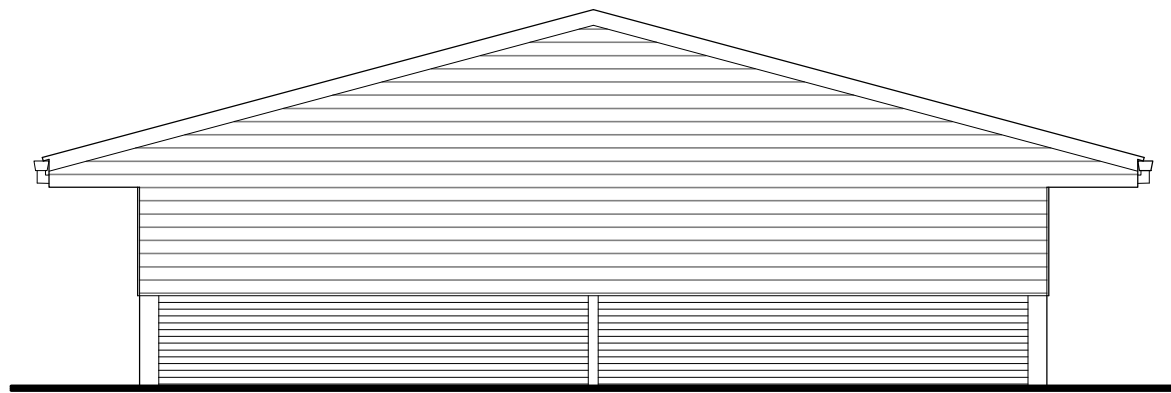


2 PROPOSED NORTH ELEVATION
SCALE - 1:100 @ A1

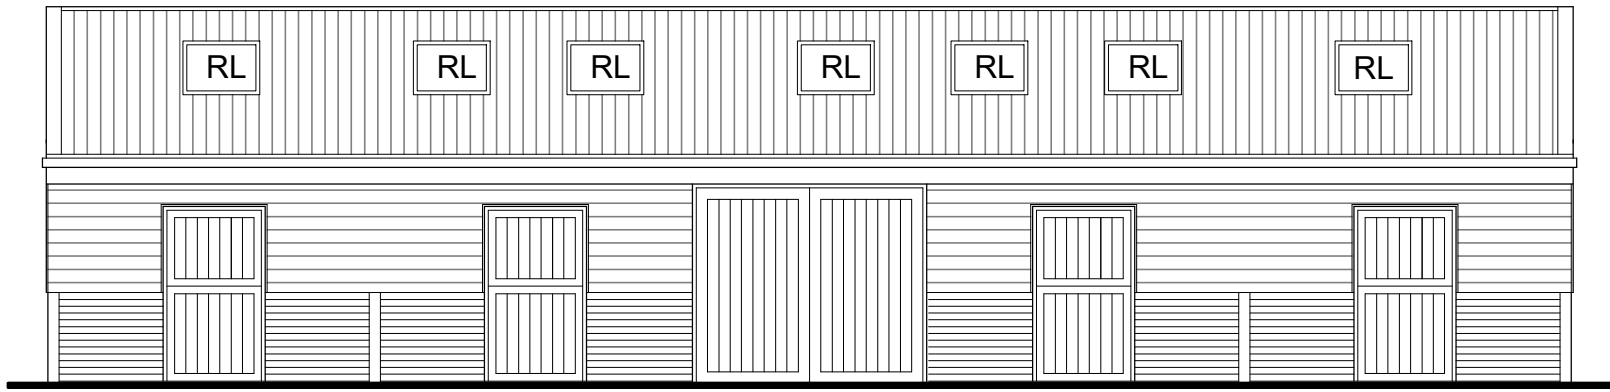

3 PROPOSED EAST ELEVATION
SCALE - 1:100 @ A1

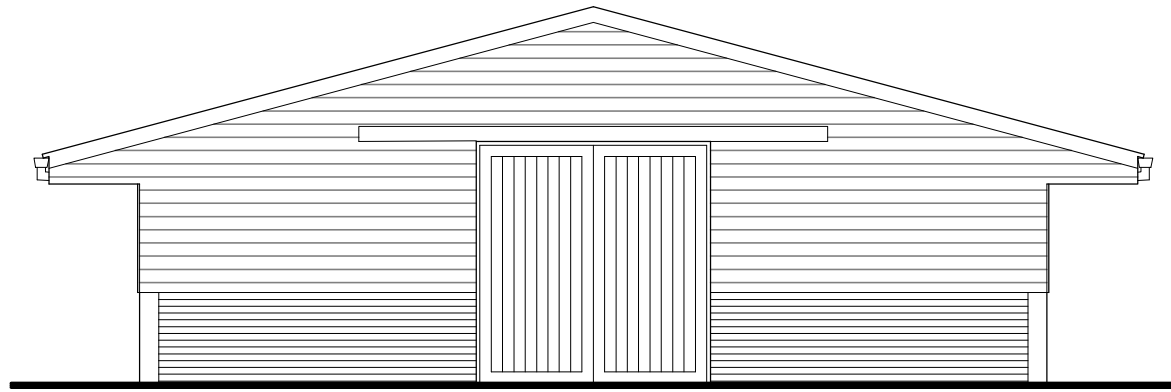


4 PROPOSED SOUTH ELEVATION (Facing haybarn)
SCALE - 1:100 @ A1

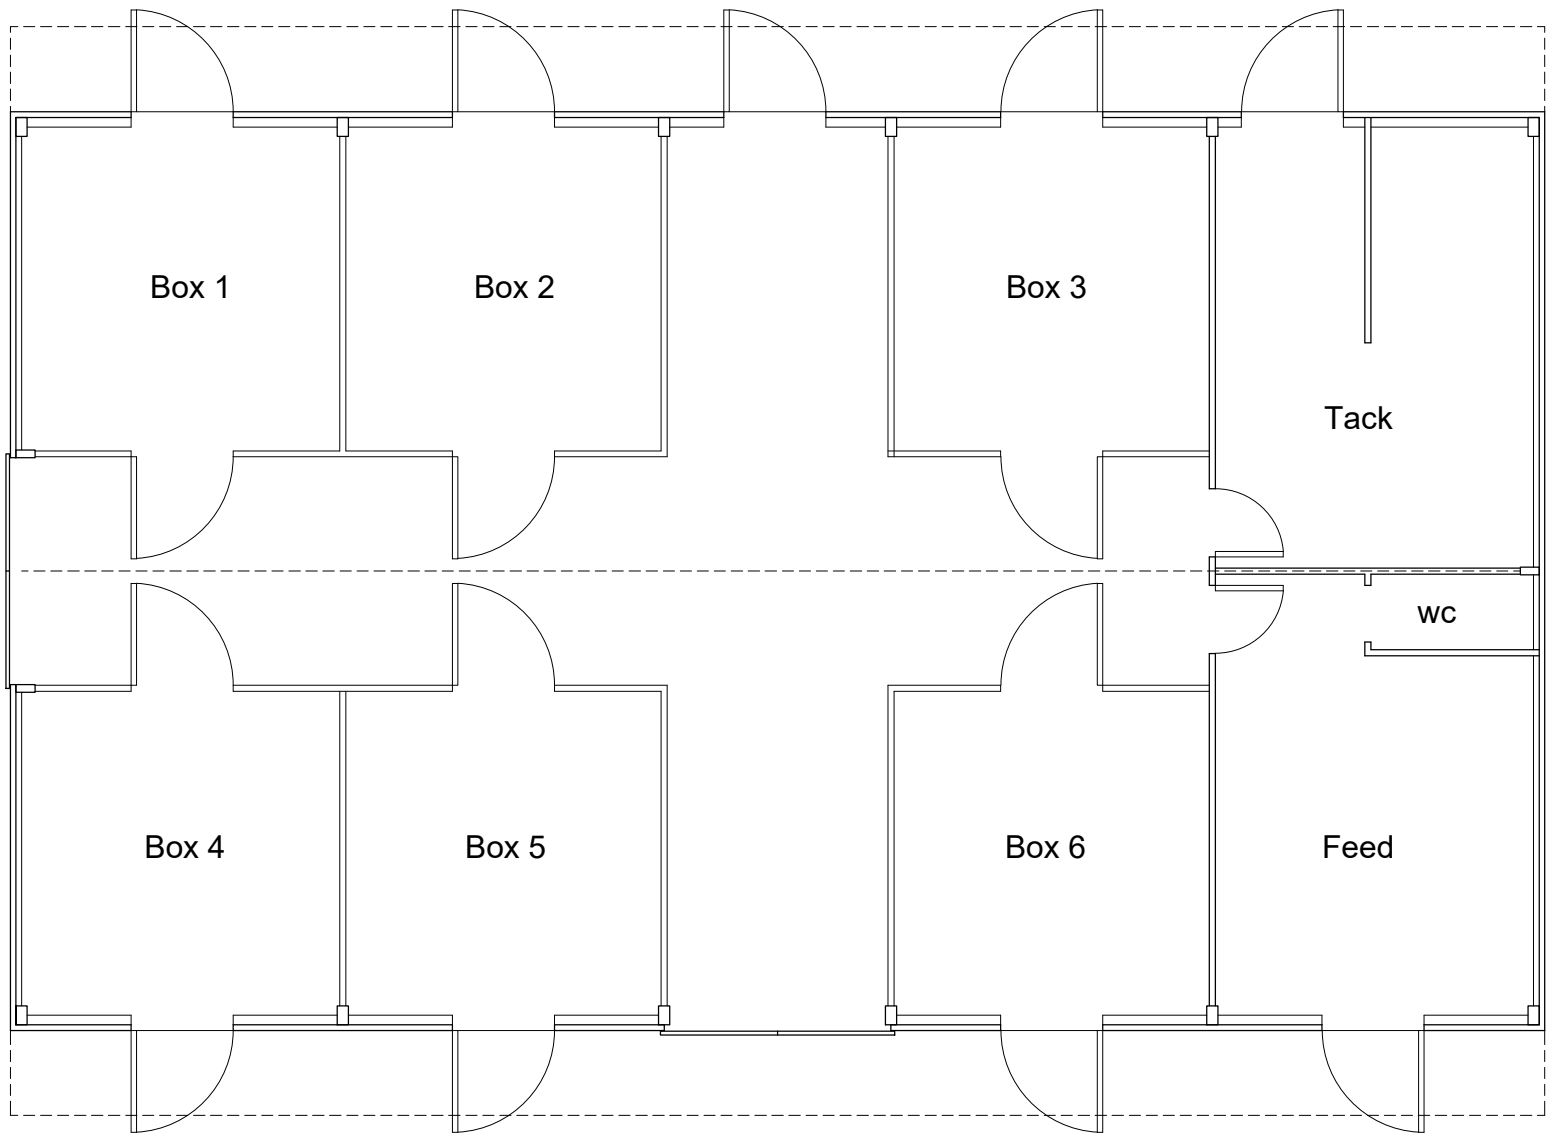

5 GROUND FLOOR PLAN
SCALE - 1:100 @ A1


Roof overhangs

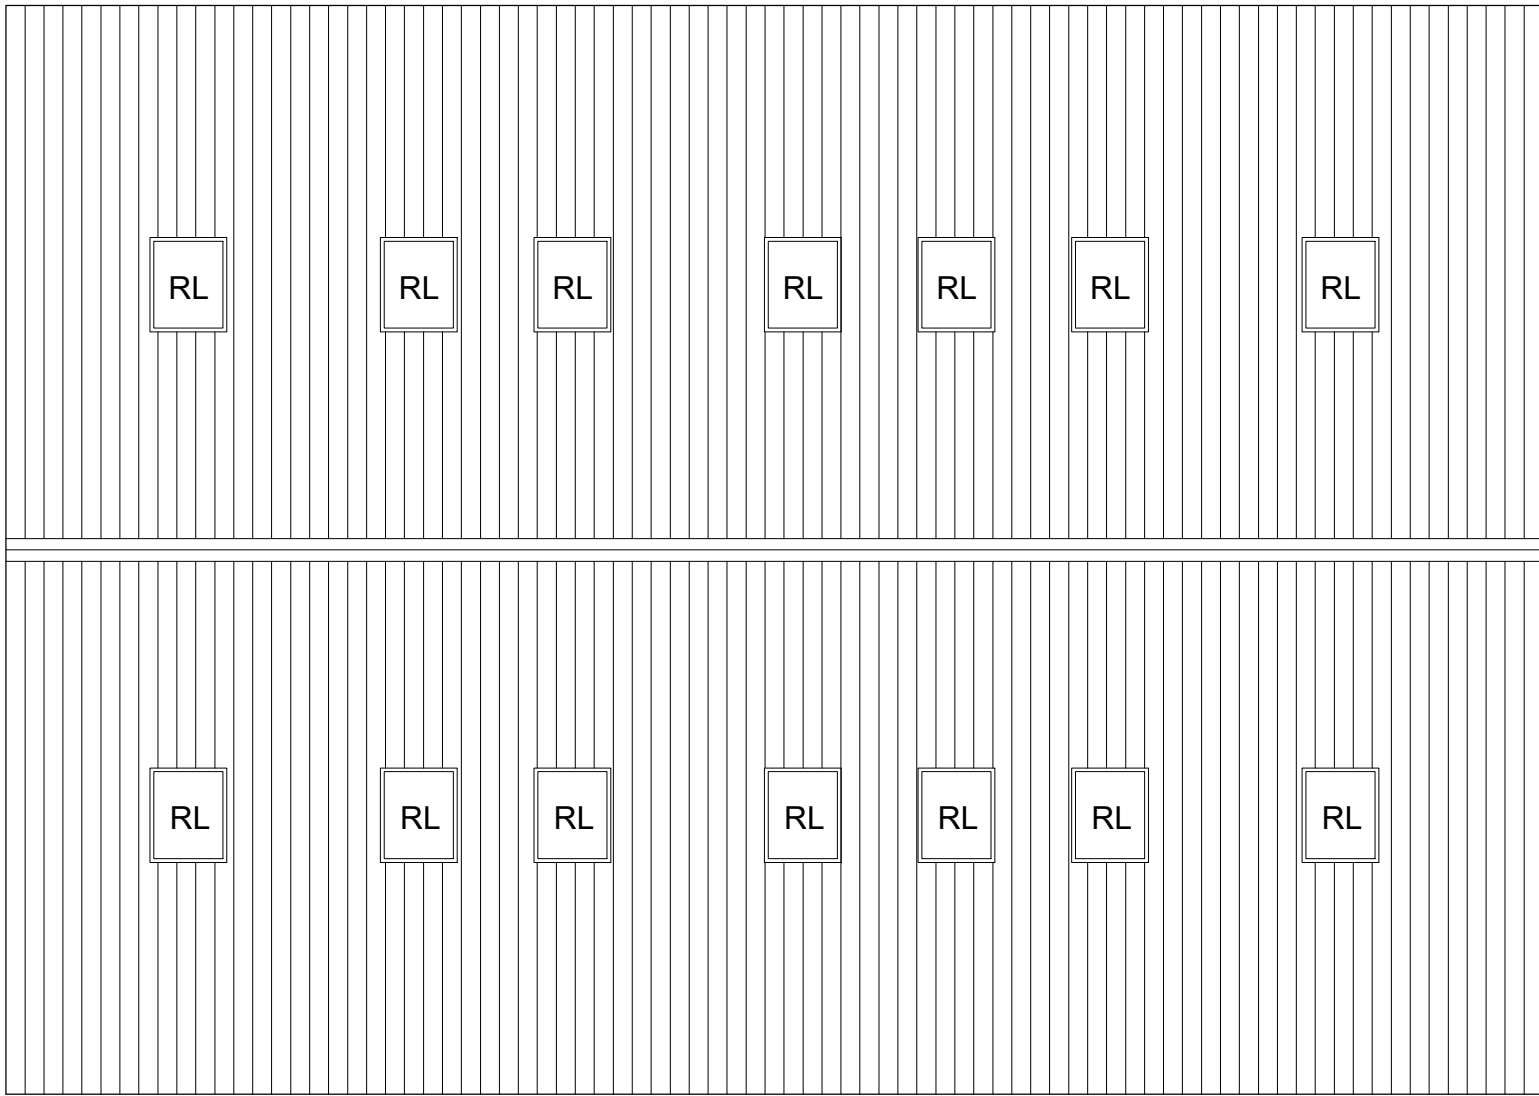

6 ROOF PLAN
SCALE - 1:100 @ A1

Roof overhangs

Materials:
Roof - profiled aluminium sheeting colour
Juniper Green
Walls Upper - horizontal timber boarding,
colour natural
Walls Lower - red brick to match house
brickwork

 

Rev	Description	Date	Initial
-----	-------------	------	---------

PRIME MERIDIAN

ARCHITECTS & STRUCTURAL ENGINEERS

50 Coopersale Common
Epping
CM16 7QU

The Priory, Draycott Rd,
Shepton Mallet,
Somerset BA4 5HS

info@prime-meridian.co.uk
T 01749 34 66 99

Client: **MR & MRS SYMES**

Project: **THE GRANGE
CLEARWOOD
DILTON MARSH, BA13 4BD**

Title: **PROPOSED AMERICAN
BARN
PLANS & ELEVATIONS**

Date: October 2025
Scale: AS INDICATED @ A1
Drawn: DM

No. **719.01/PL 05**