


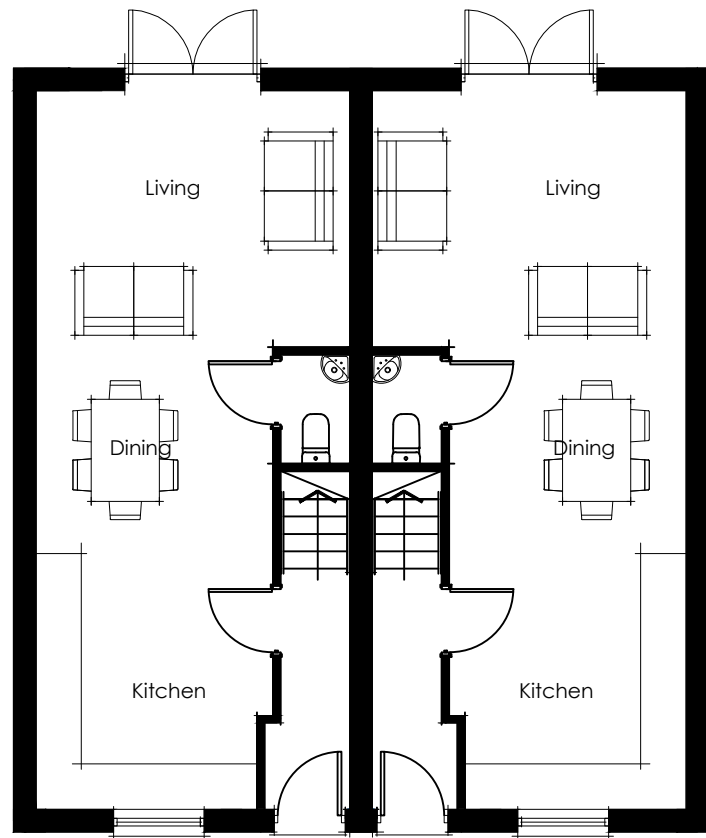


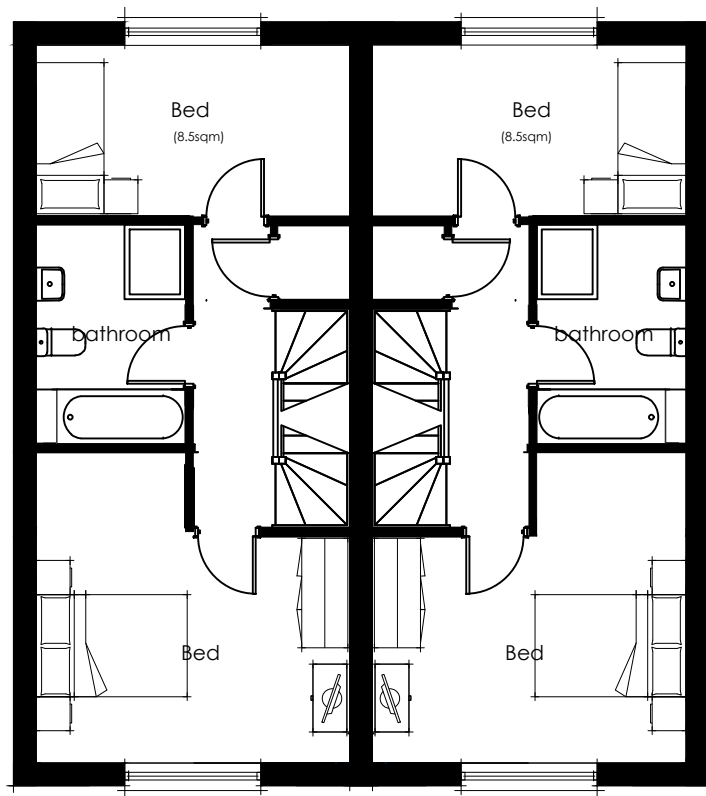

Ground floor plan

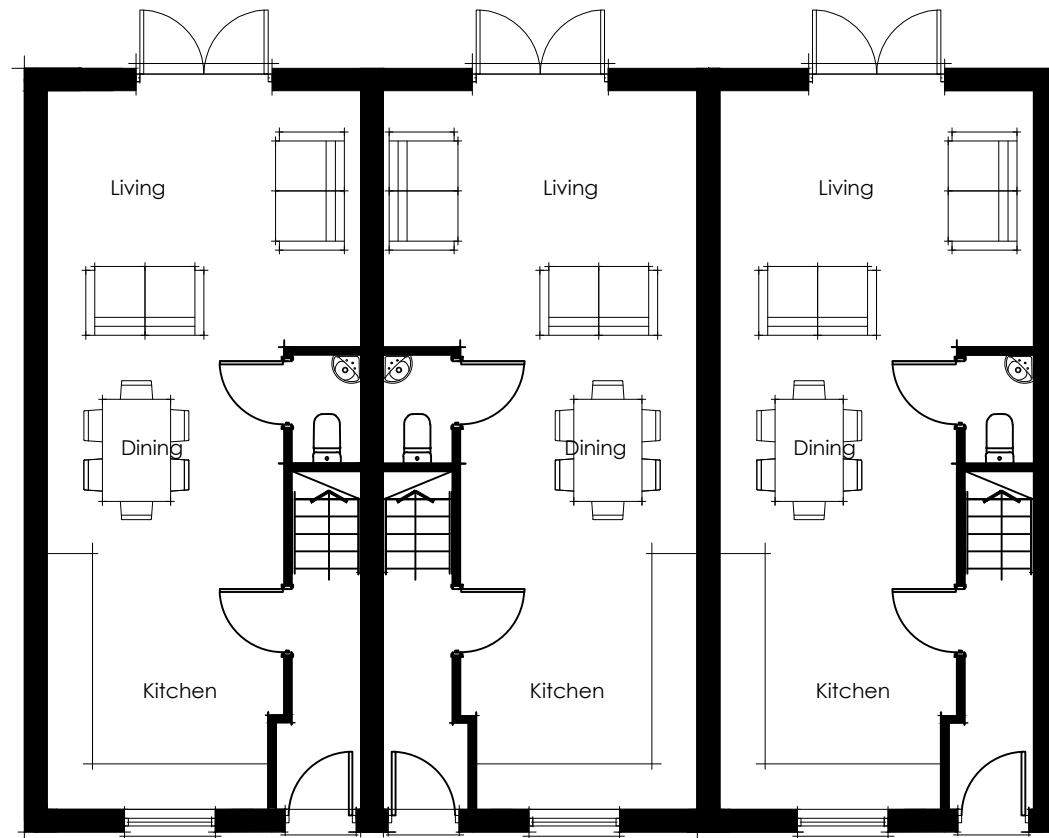

1st floor plan

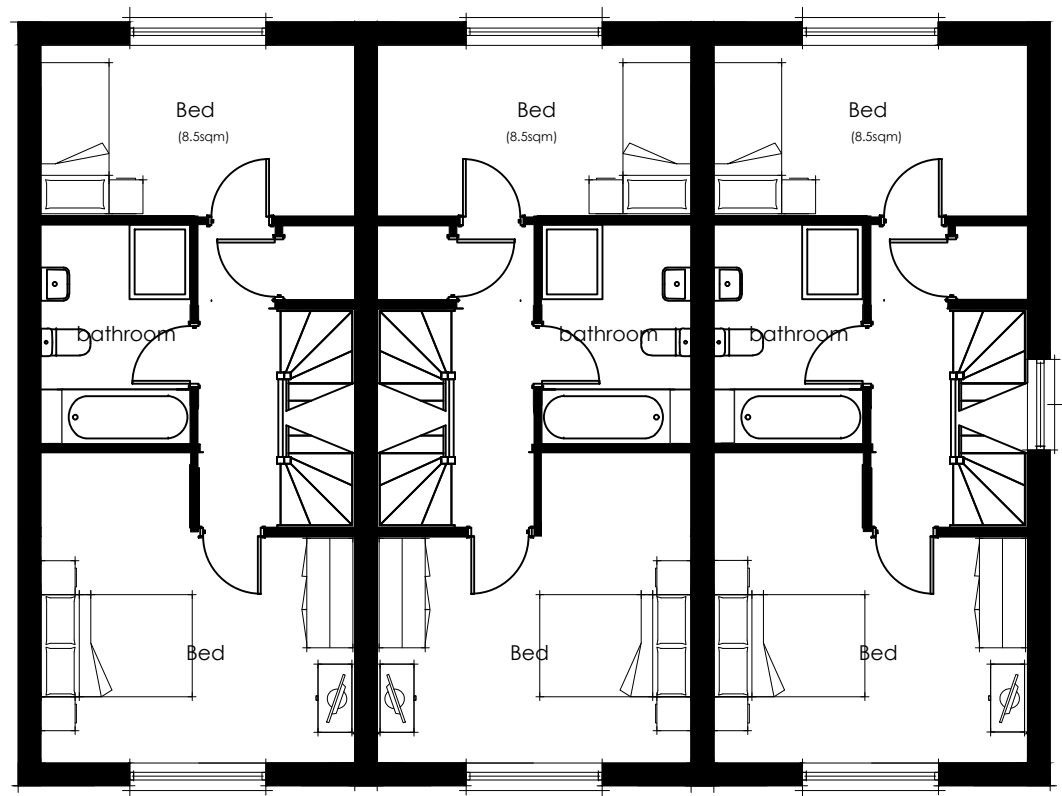

obscure glazing
to stair windows



101m2 3 bedroom

Avec Design.

20 Parsonage Road, Long Ashton, Bristol BS41 9LL

t: 01275 791846

Project : 90a Wood Lane

Scale : 1:100 @A3

Chippemham

Date : 11.06.21

Title : Grd & 1st Floor plans

Drawing No: 21.016 - 013b