




Front Elevation



Side Elevation - plot 01



Rear Elevation

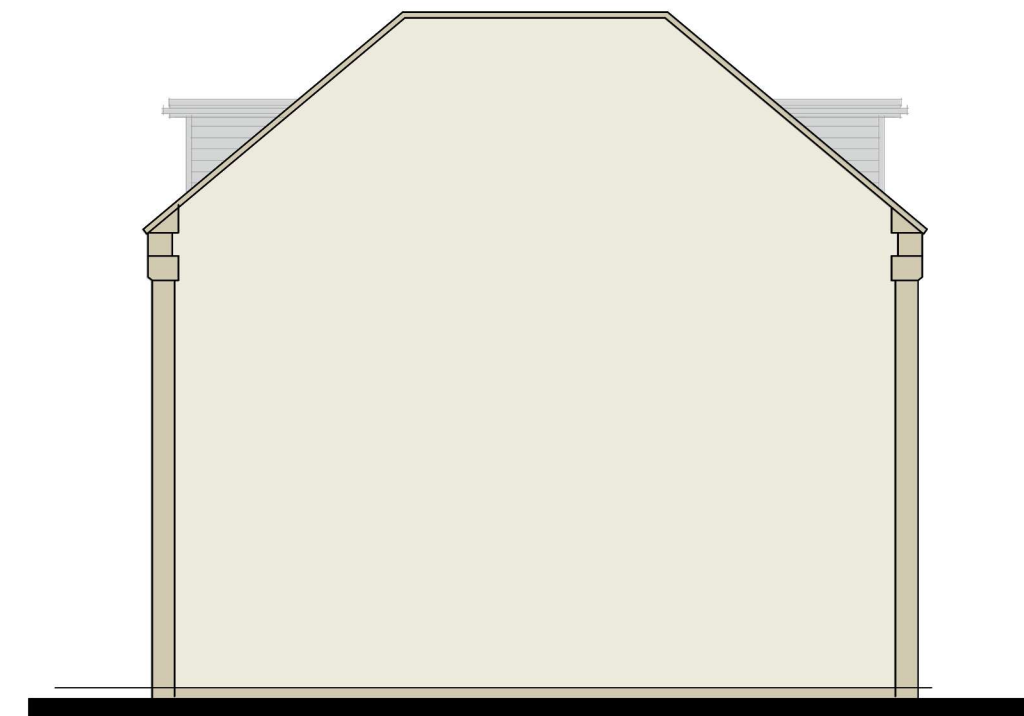

Side Elevation - plot 5



Avec Design.

20 Parsonage Road, Long Ashton, Bristol BS41 9LL t: 01275 791846
 Project : 90a Wood Lane Chippemham Scale : 1:100 @A3
 Title : Elevations Date : 11.06.21
 Drawing No: 21.016 - 015