




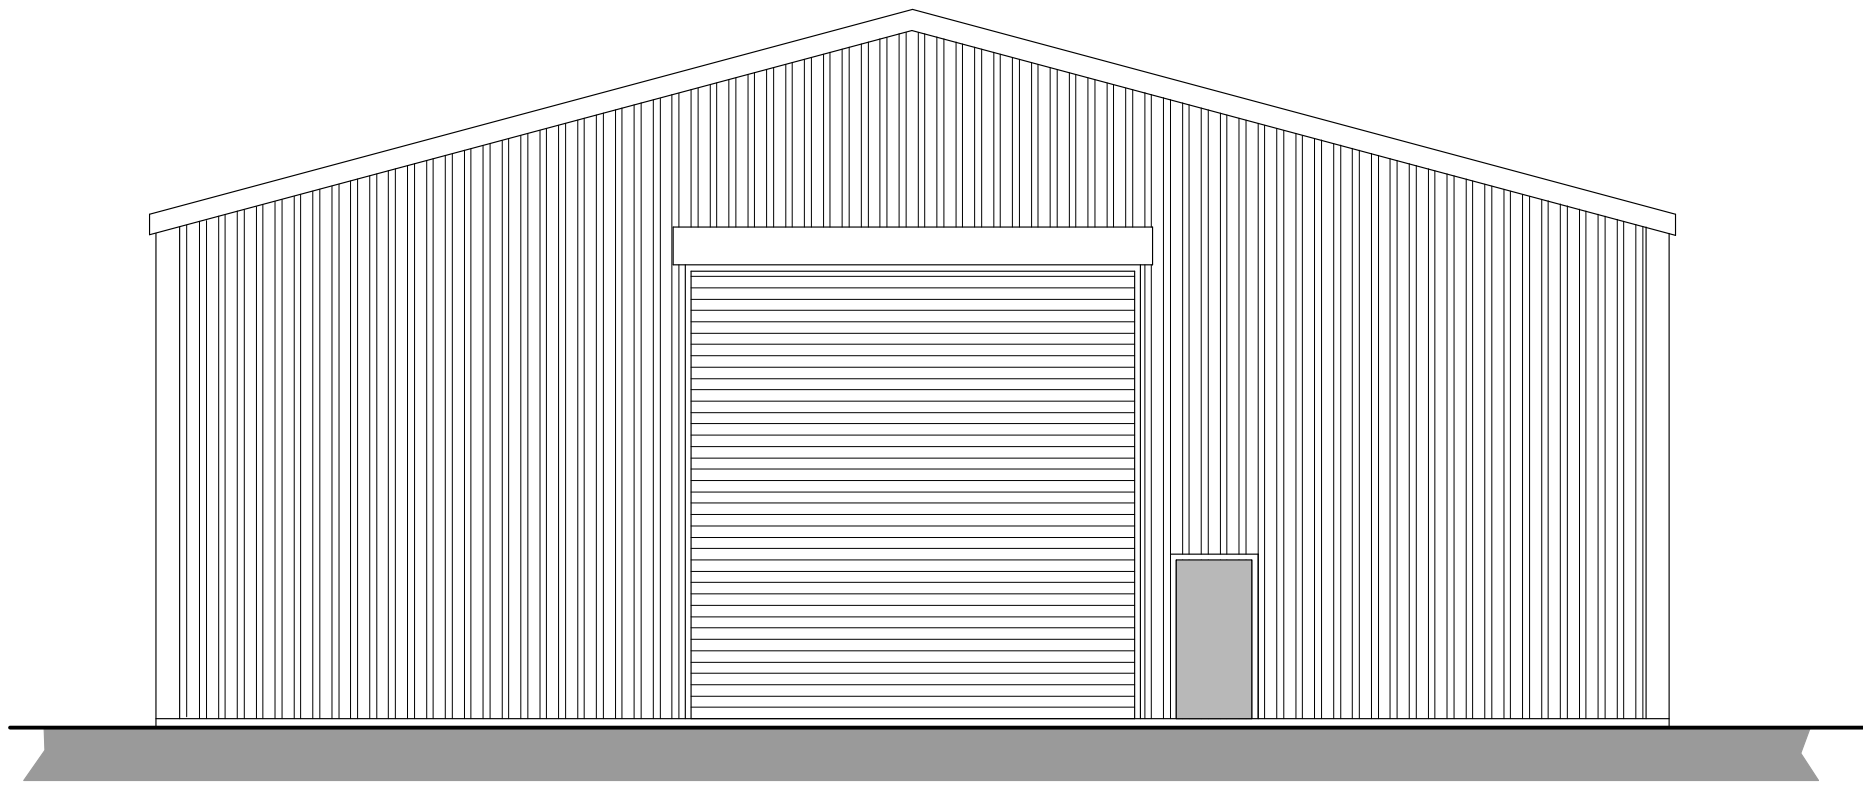


North East Elevation 1:100

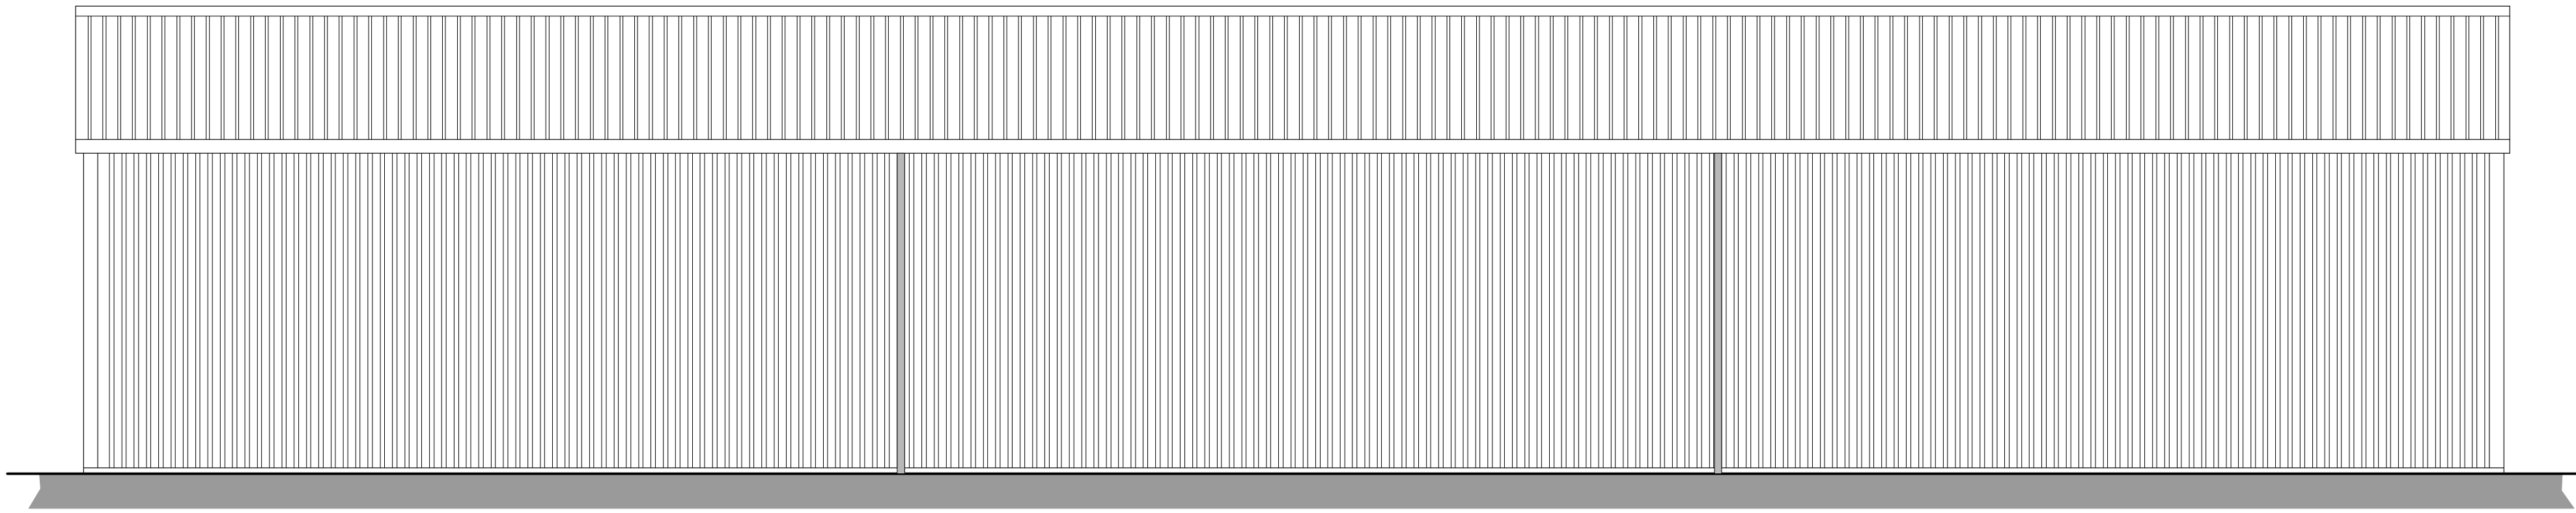


South East Elevation 1:100

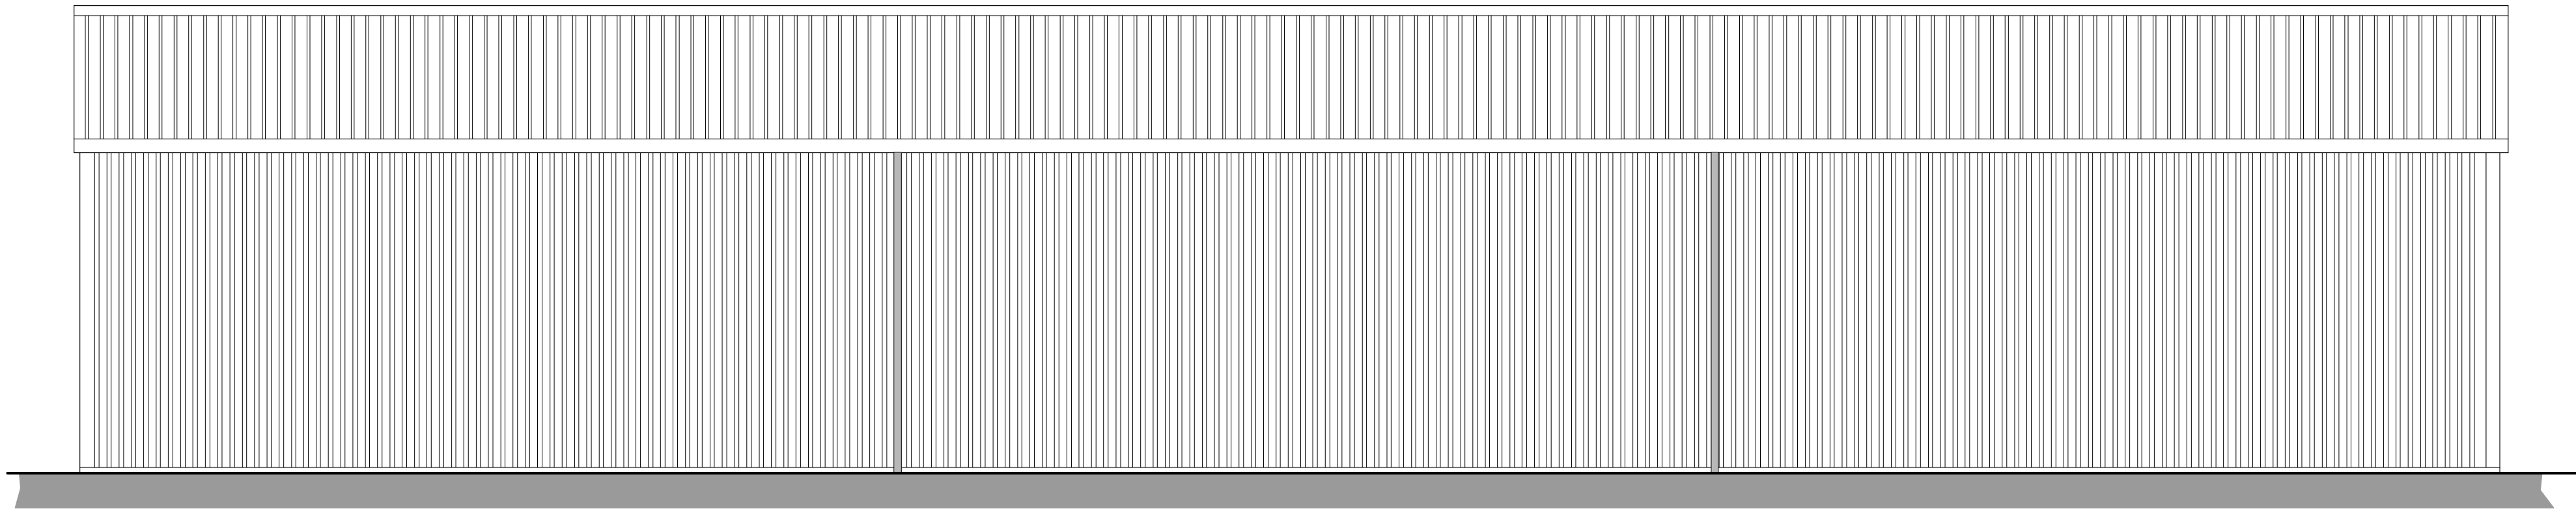

North West Elevation 1:100

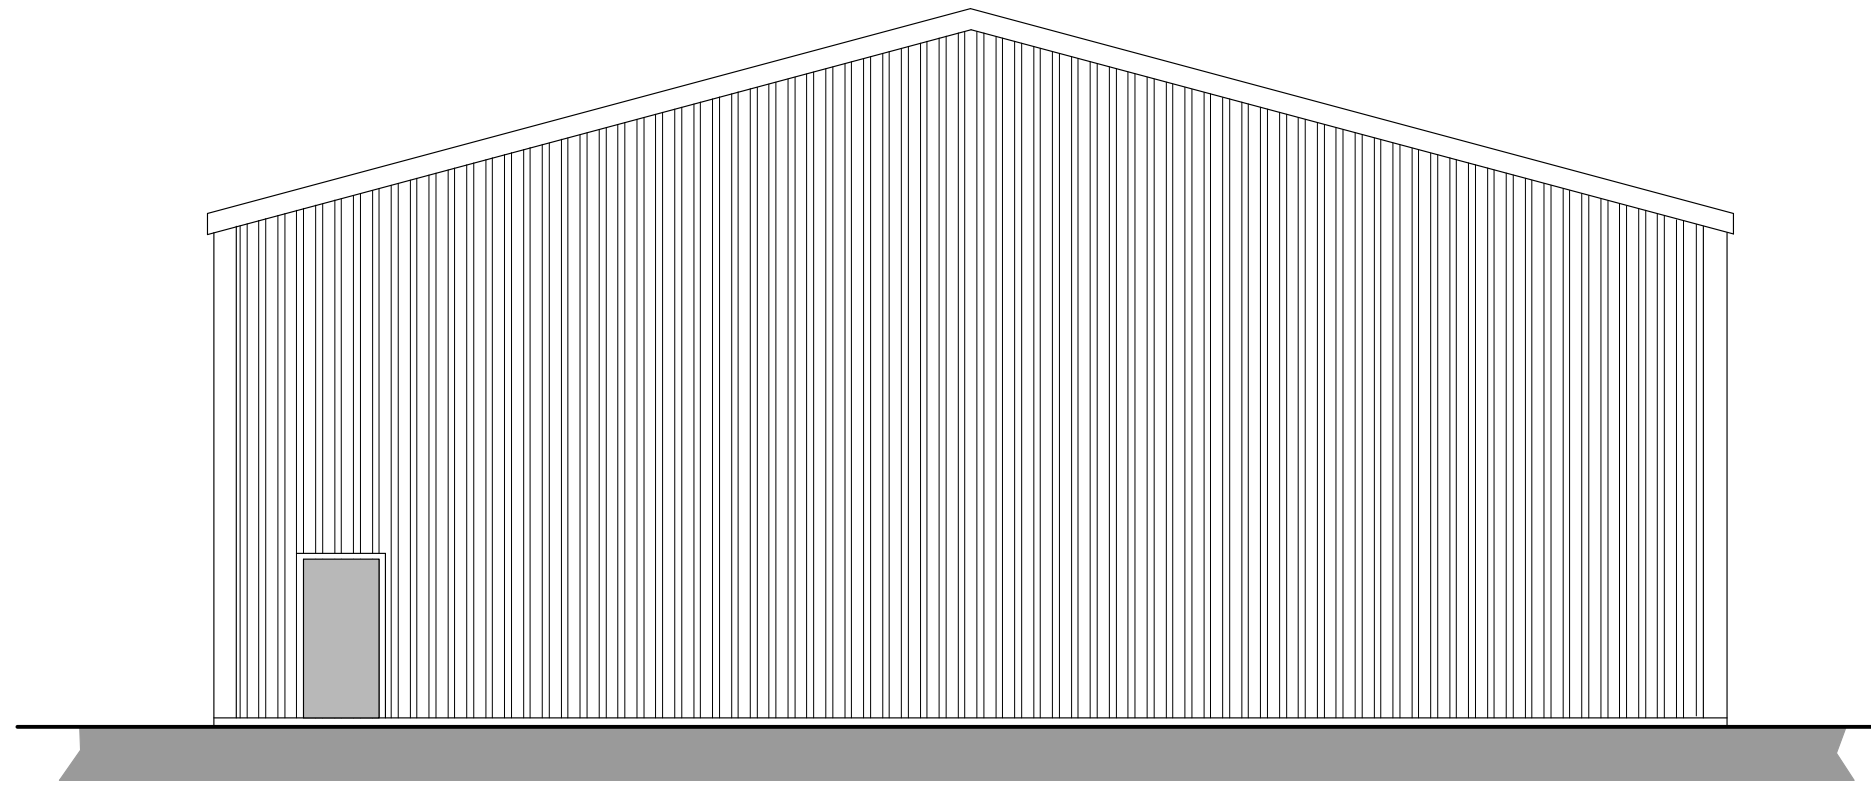

South West Elevation 1:100

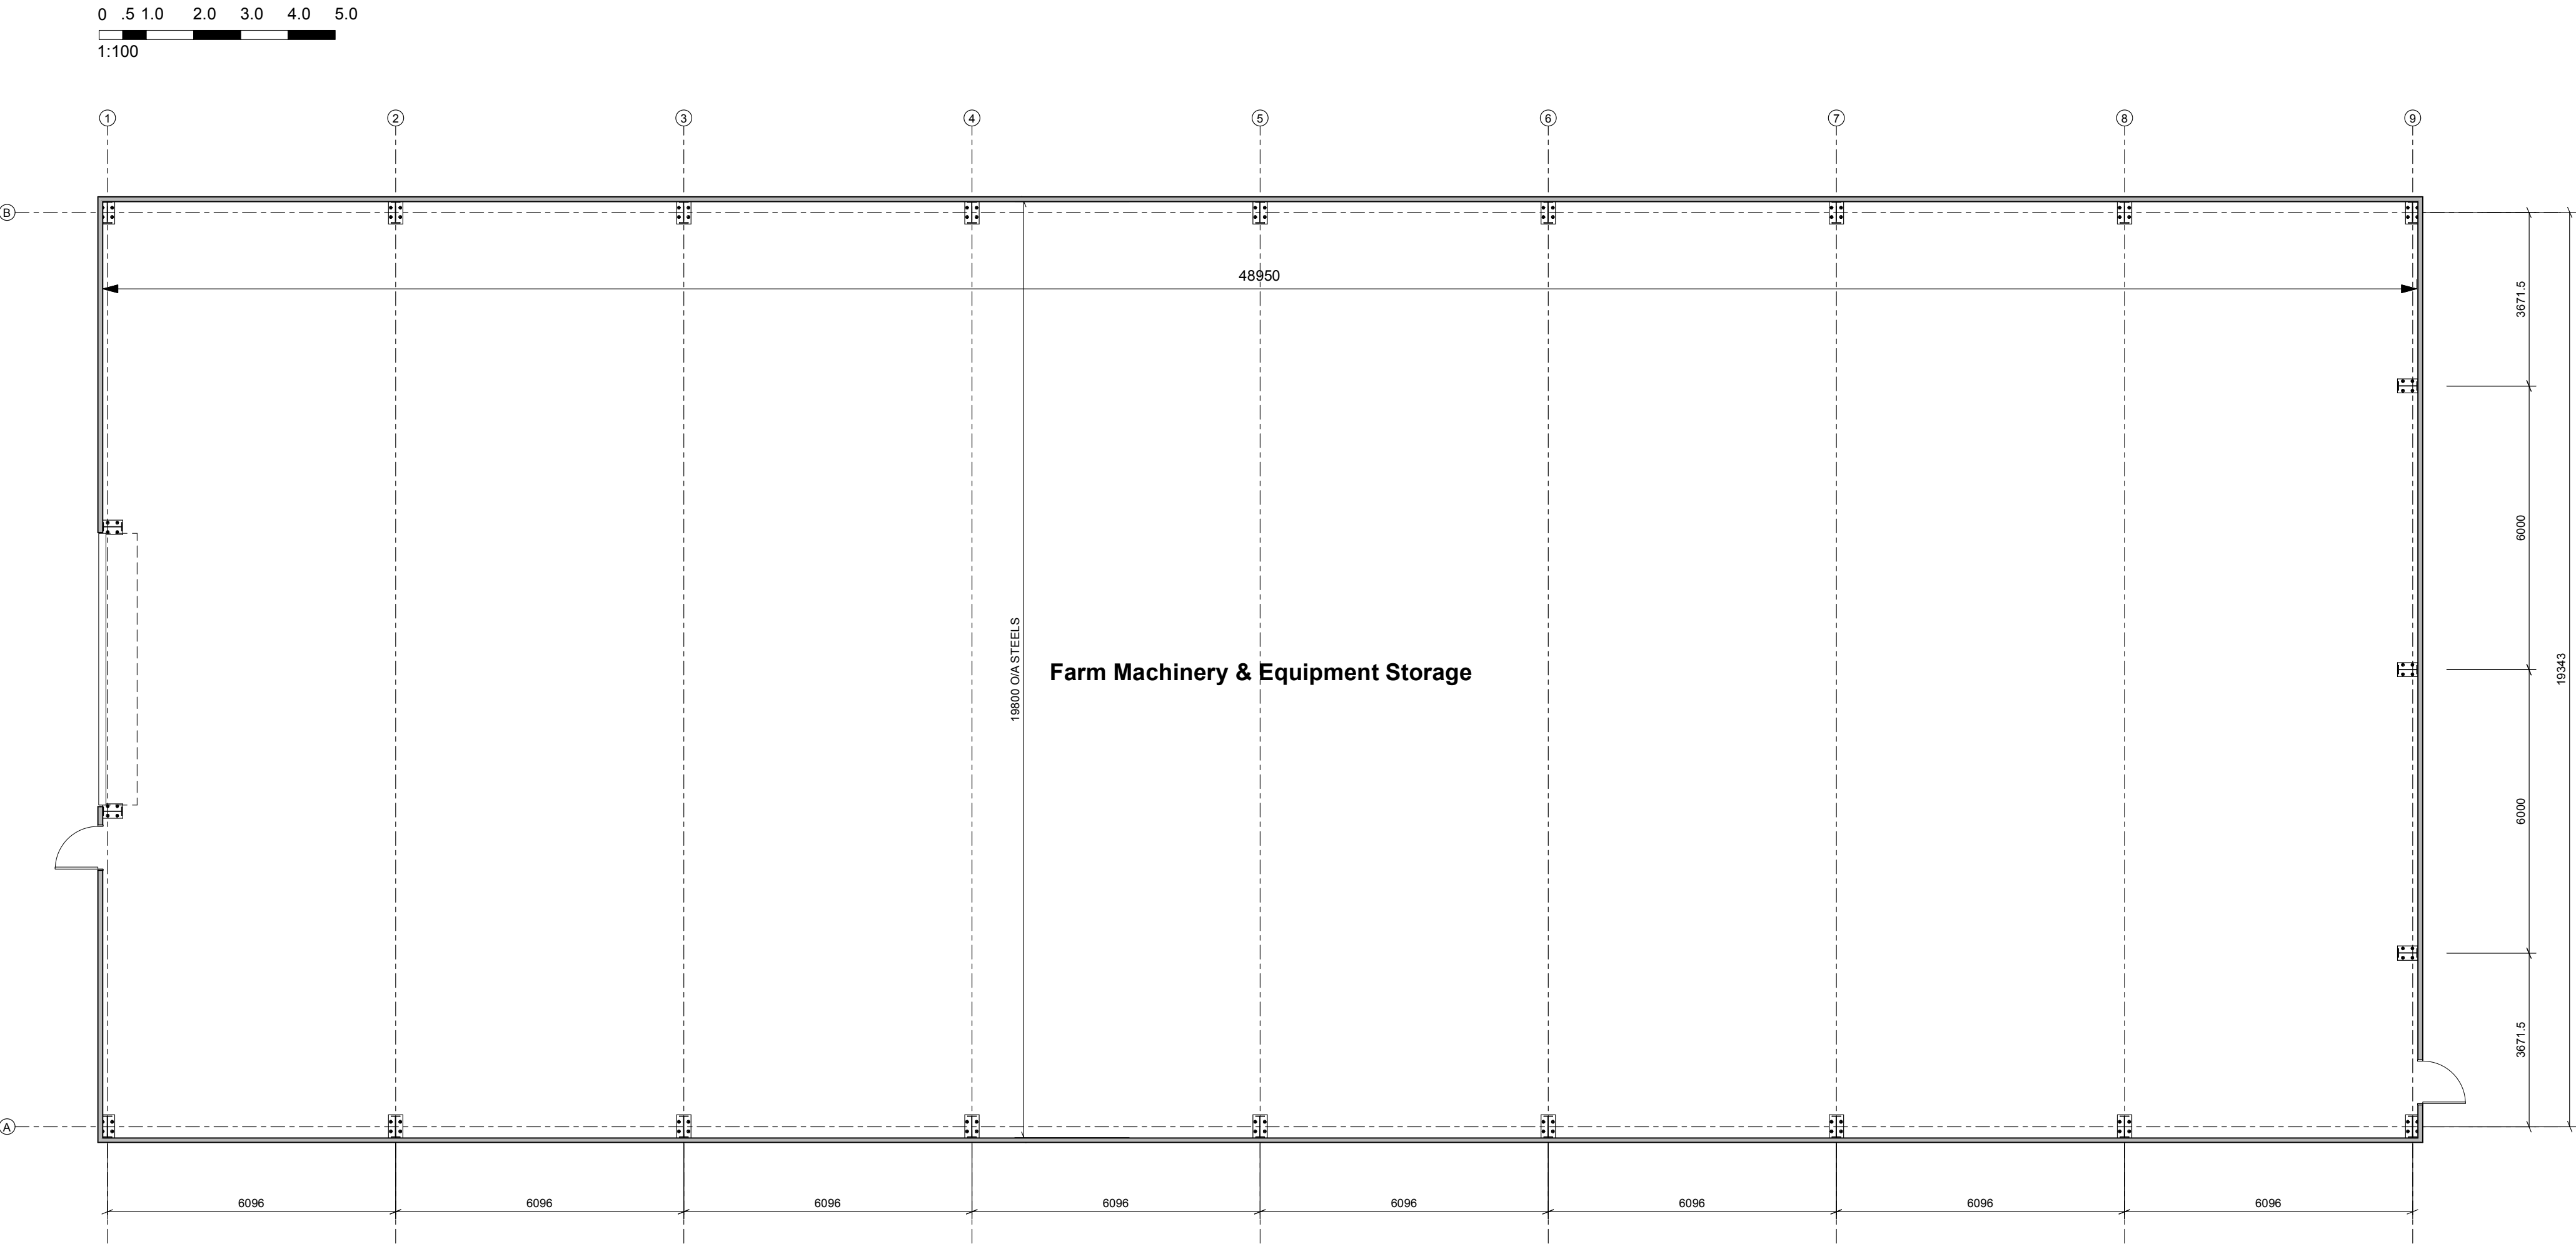

Floor Plan 1:100

Job Title
**Proposed Agricultural Storage
Building Bugley Barton Farm
On Land to the West Cley Hill
Roundabout Warminster**

Drawing Title
**Proposed Floor Plan and
Elevations**

Peter Withey
Architectural Designer
123 Clay Street Crockerton
Warminster Wiltshire BA12 8AG
Tele 01985 841111 e-mail witheydesign@btconnect.com

Scale 1:100 @ A1 Date October 2025

Drawing No 1252/3